
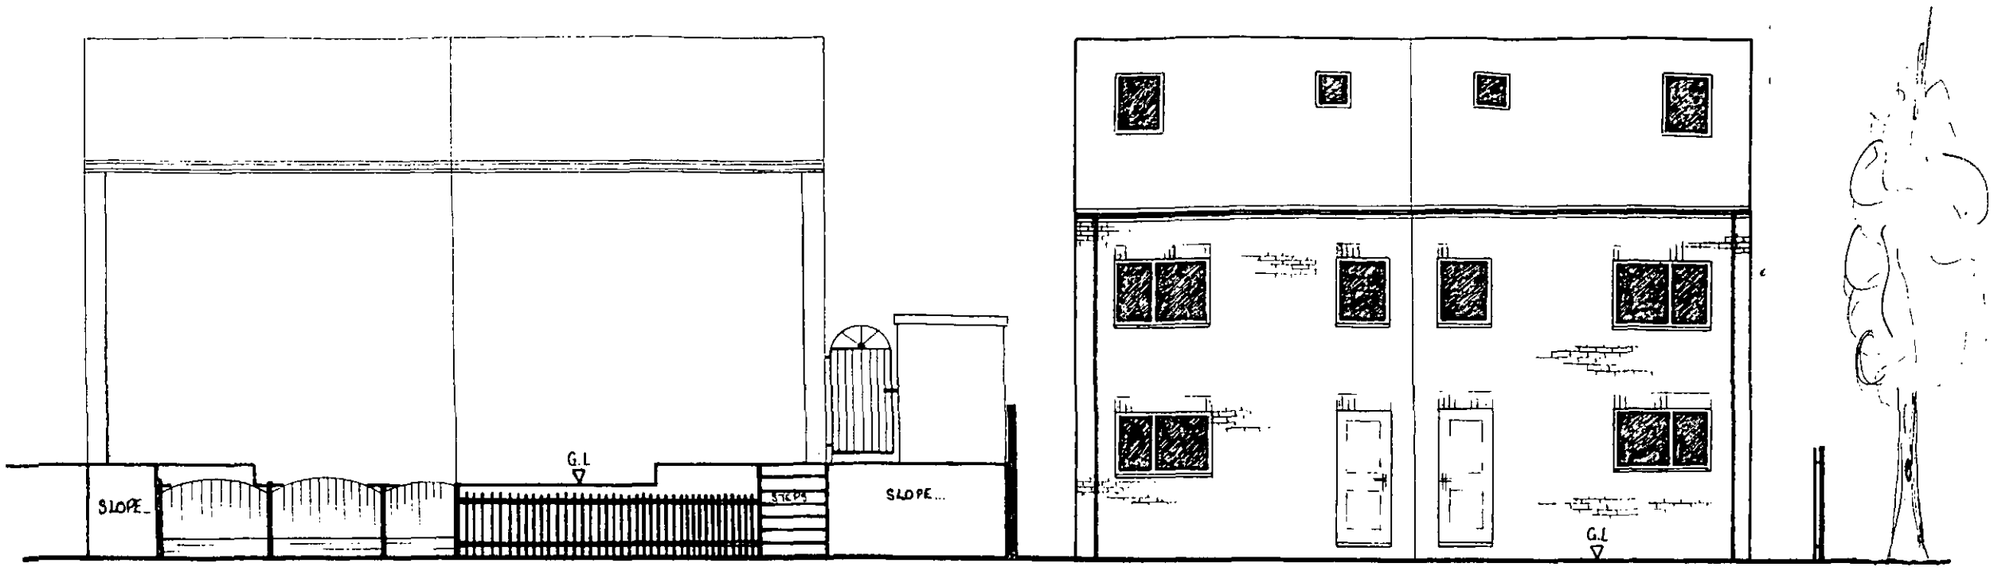


Proposed street scene of plots 1 & 2

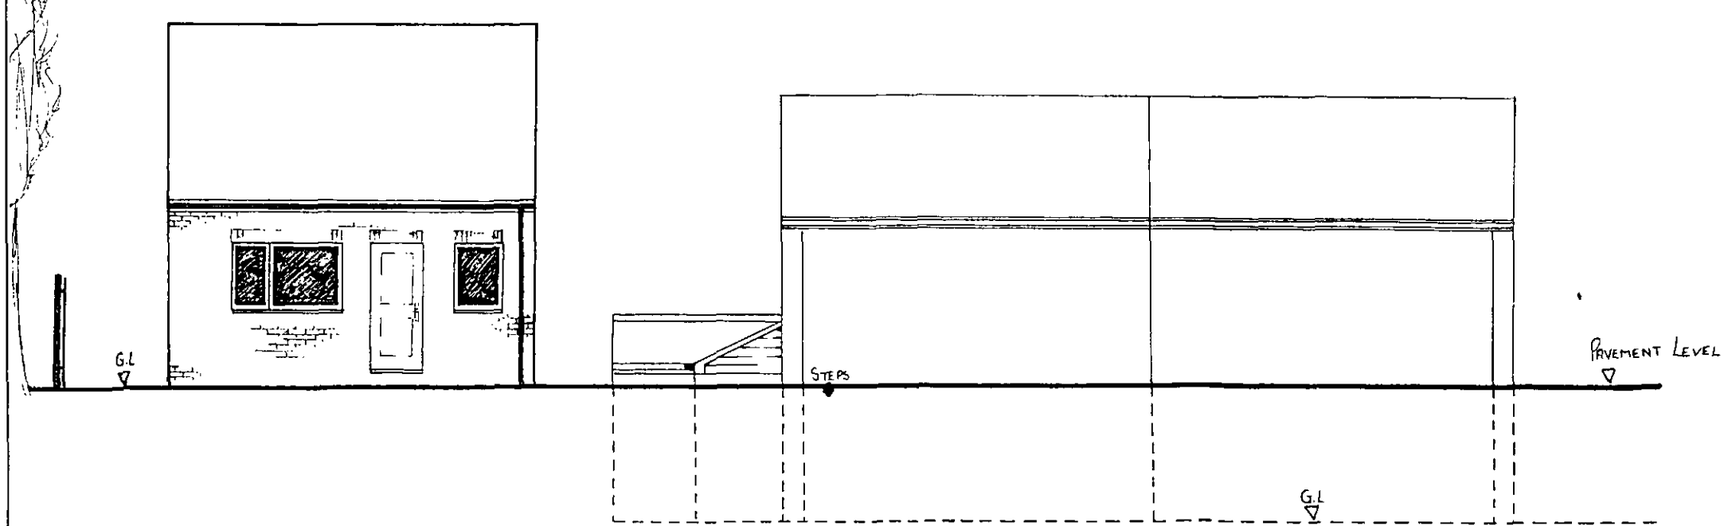

Proposed street scene of plot 3

Job:	Construction of 2nr 3 Bed semi-detached houses & 1nr 3 bed detached houses (All split level)
Drwg Ref:	DJG-004
Client:	Mr C. Bradshaw & Mr D. Griffiths
Address:	Maran Avenue, Darfield, Barnsley
Scale:	1:100
Date:	November '09'