
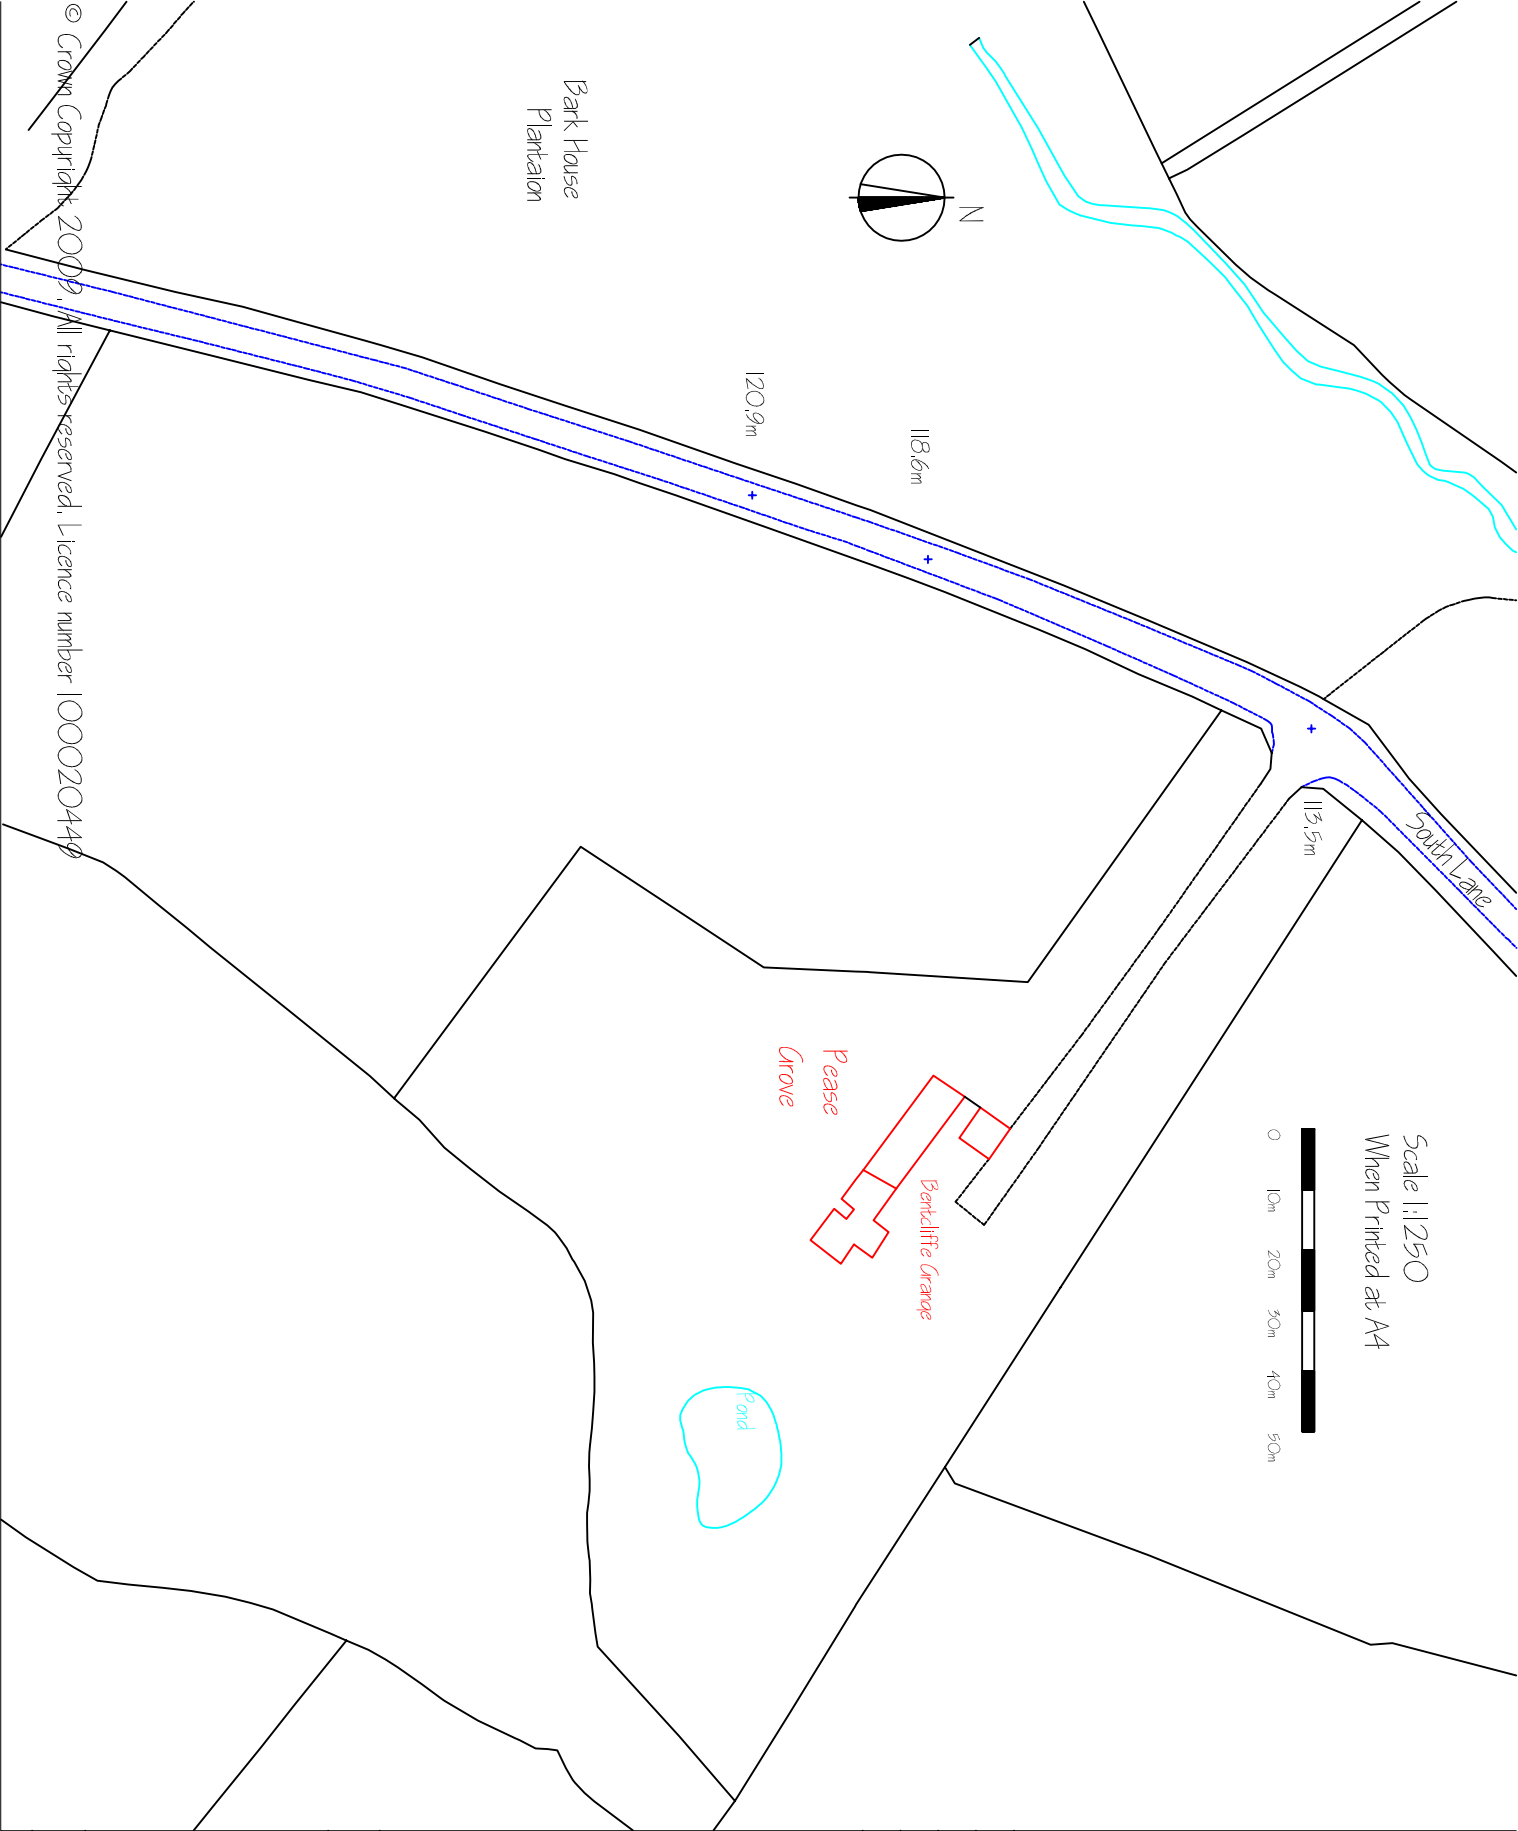


Do Not Scale

Scale 1:1250
When Printed at A4

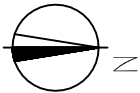

WILLIAM OSSLETT FCI03	
Building Surveyor & Chartered Builder	
34 Daleside Thornhill Edge Dewsbury WF12 0PJ	
e-mail: bill@willamosstb.com	
Tel: 01924 524528	
Mob: 07966 377393	
Client: Mr P Dickinson	
Erection of 2 Storey Swimming Pool Extension to Dwelling	
Site Location Plan	
WO	Dwg No WO.023.08
May 09	Scale: 1:1250