

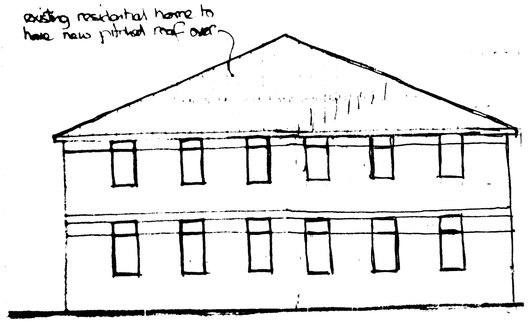



FRONT ELEVATION (GREENWOOD LANE)

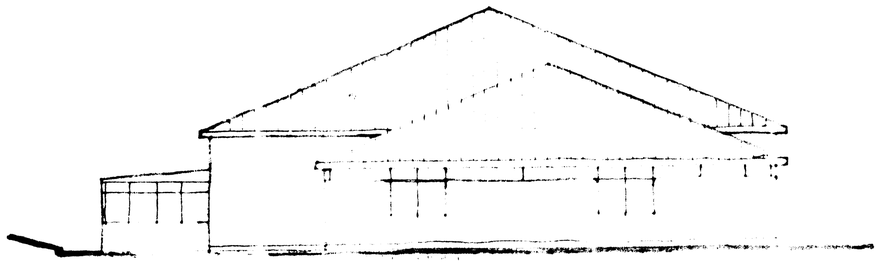

END ELEVATION (EXISTING HOME)

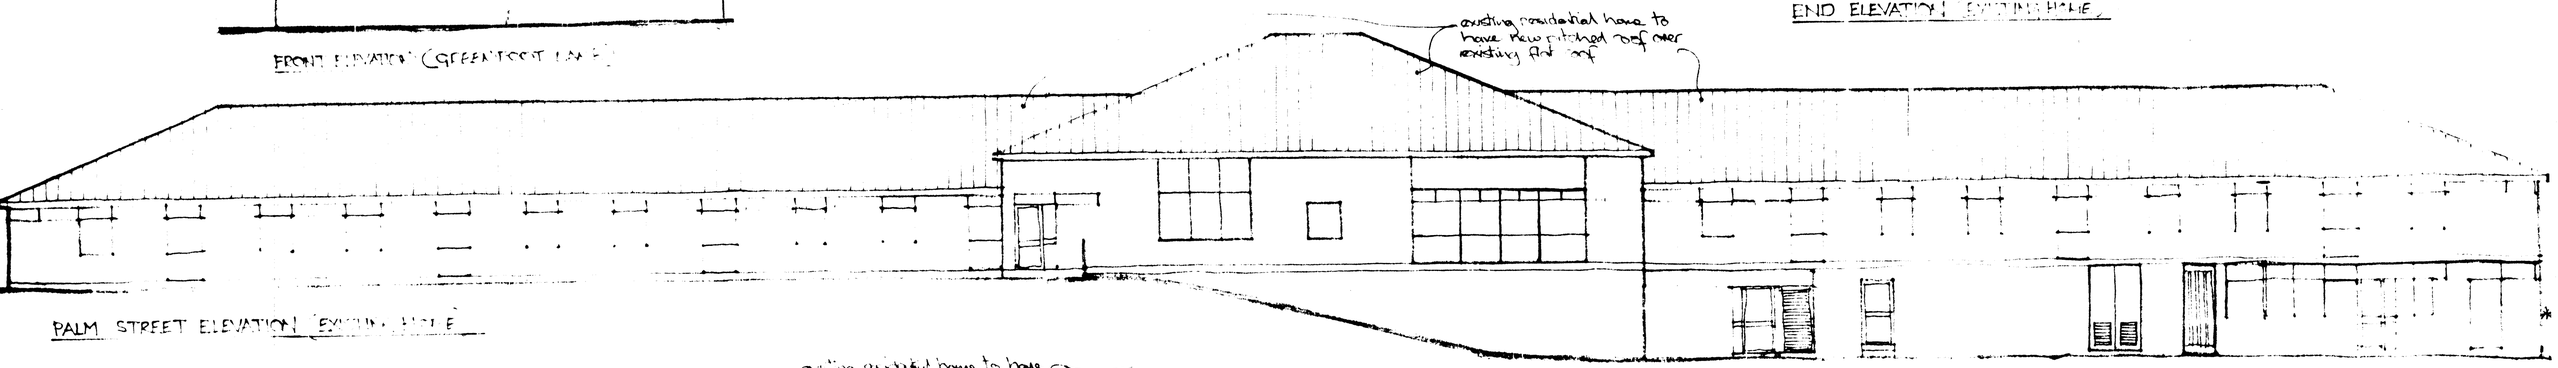

PALM STREET ELEVATION (EXISTING HOME)

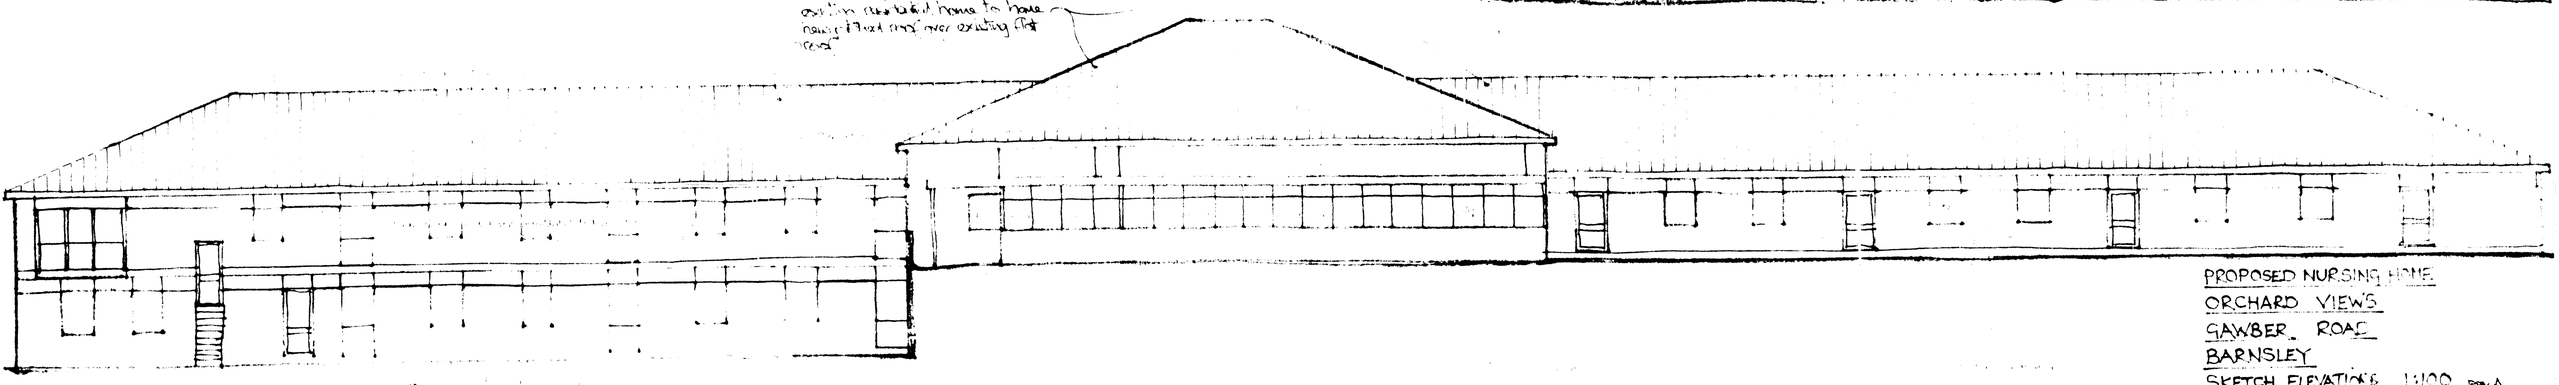

GAWBER ROAD ELEVATION (EXISTING HOME)

PROPOSED NURSING HOME
ORCHARD VIEWS
GAWBER ROAD
BARNSLEY
SKETCH ELEVATIONS 1:100 REV A

RMBC
CORPORATE MAIL ROOM
18 JUL 2014
Received by:
ORIGINAL COPY