


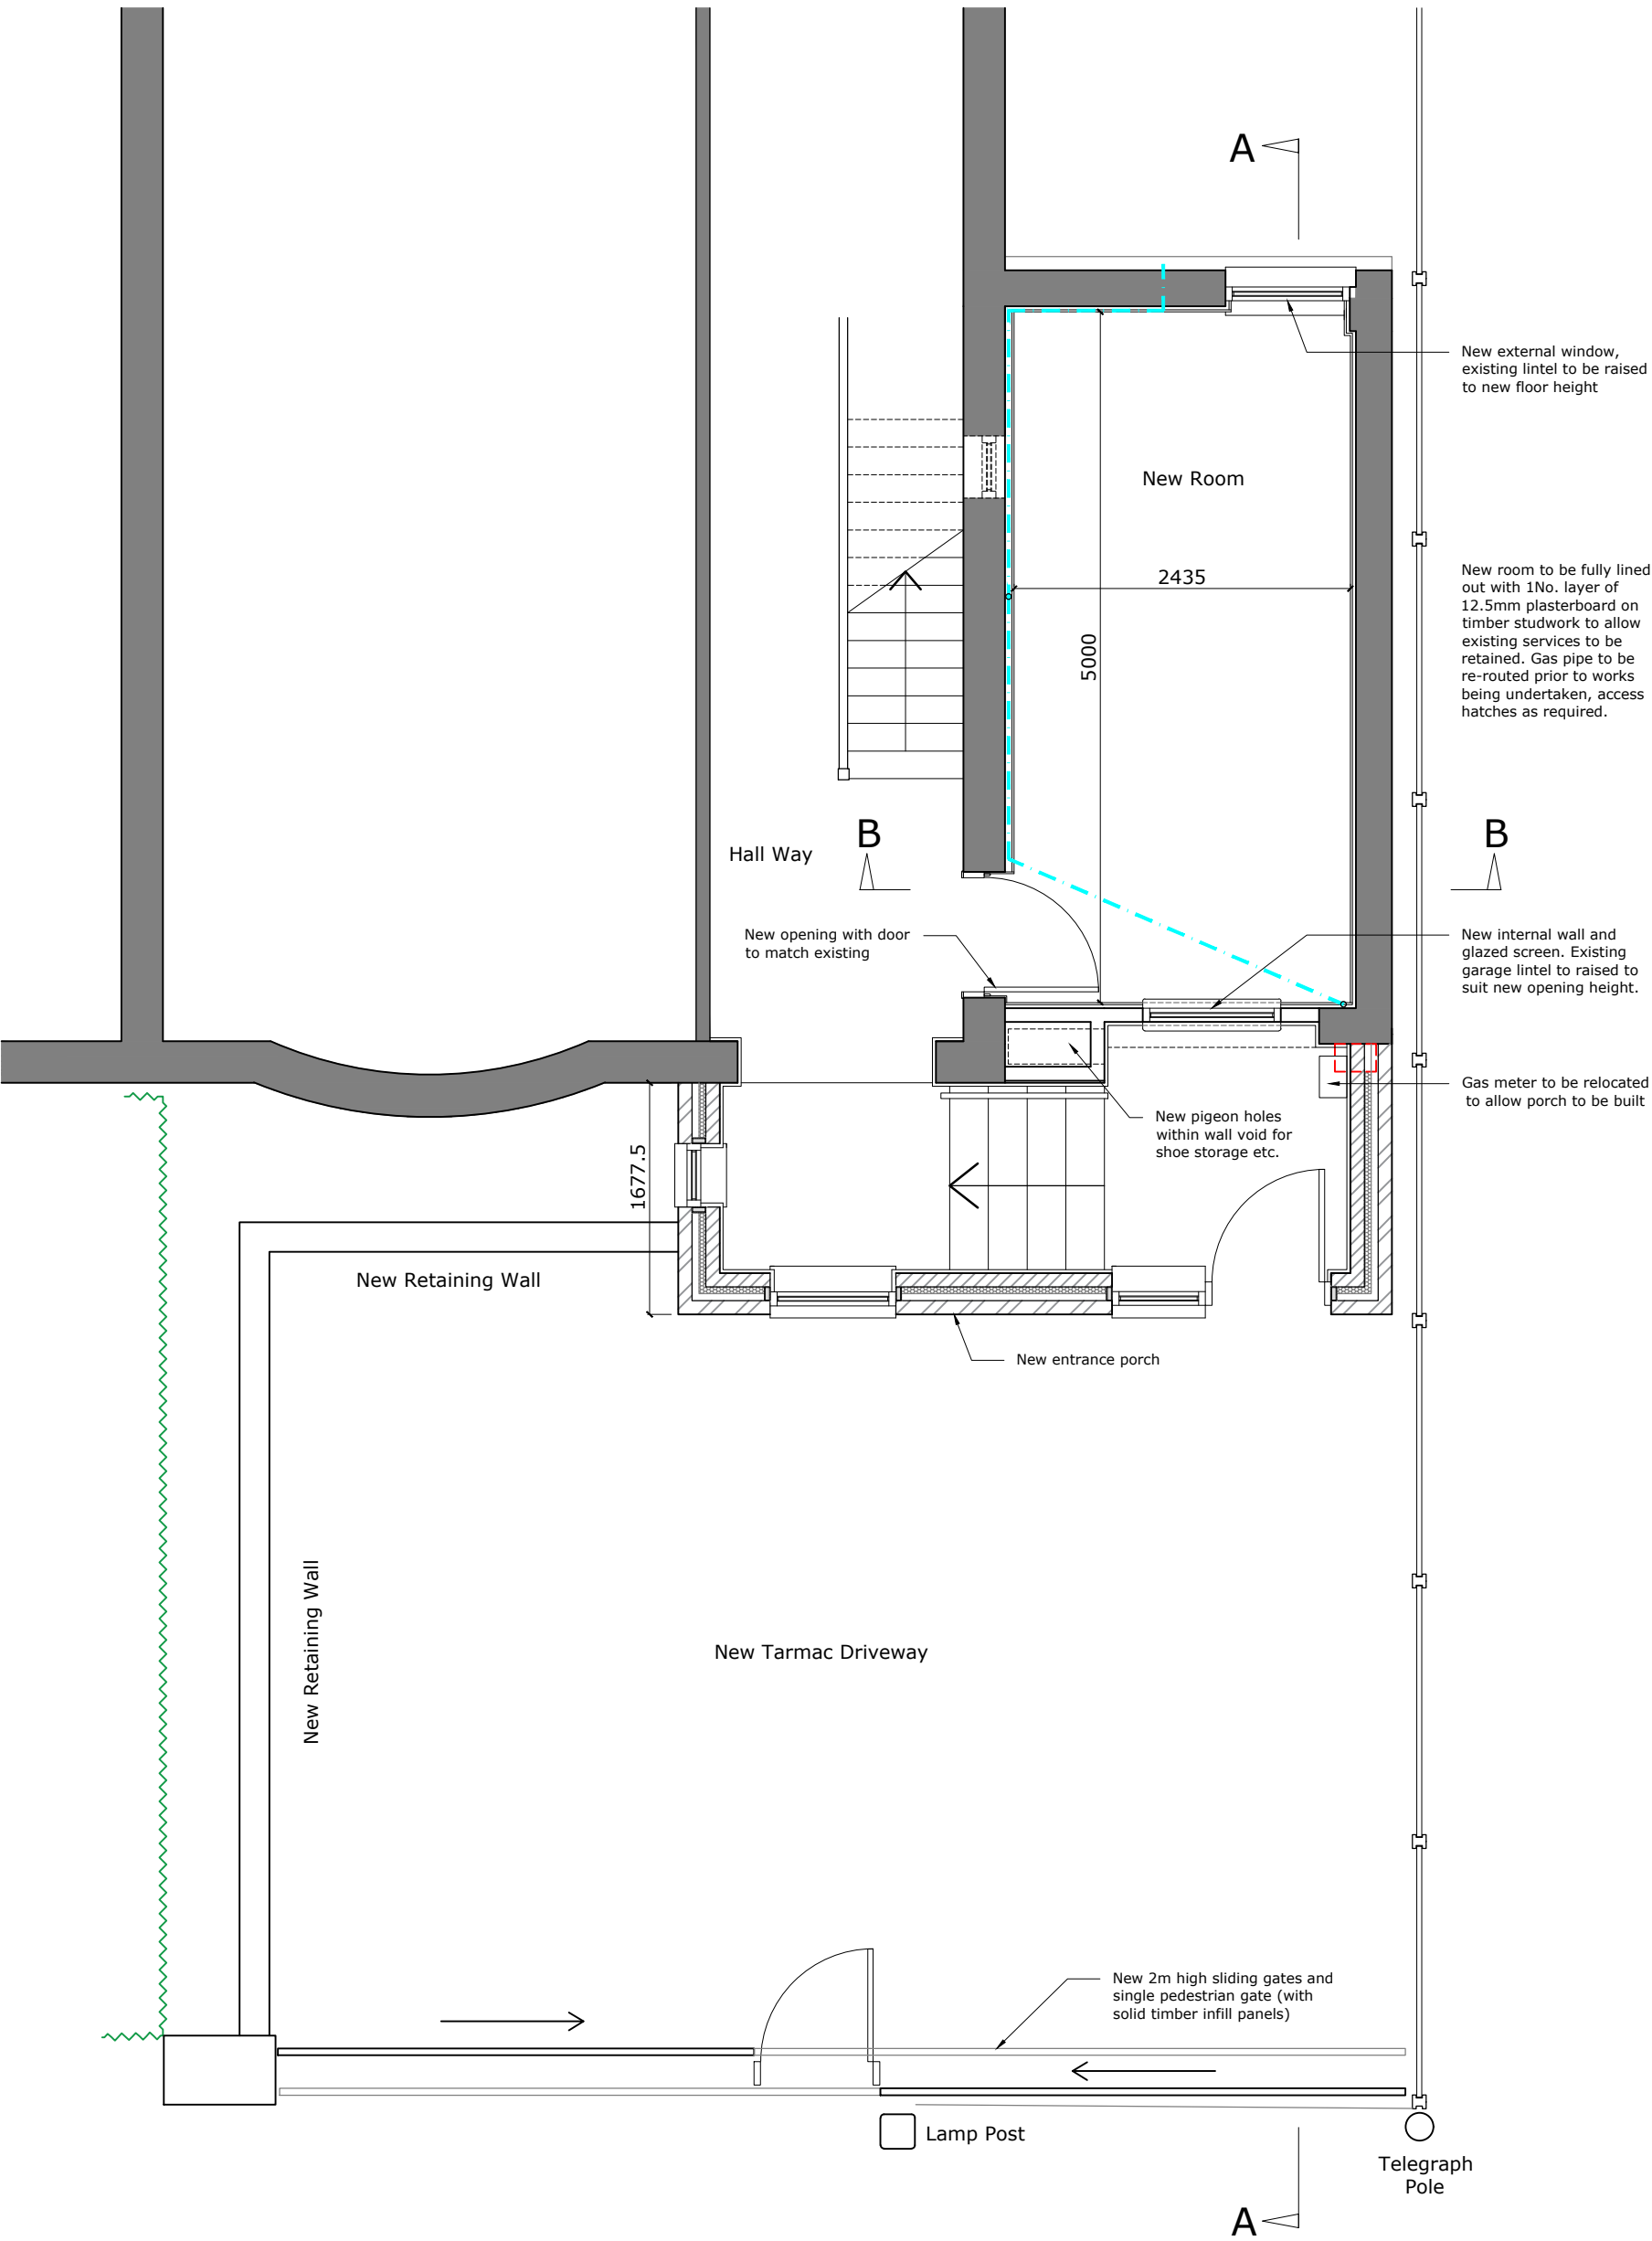

Do not scale from this drawing
The contractor is to check all dimensions on site and report any discrepancies to the architect
All rights described in chapter IV of the copyright, designs and patents act 1988 have been generally asserted

A		Initial Issue	20.03.19
Rev	Description	Date	

Project
12 Park View Road
Drawing
Proposed Plan

Scale 1:50 @ A3	Drawn CJR	Date 20.03.19
Ref. 0103-XX-XX-DR-A-2003		Rev. A

A3