

Malin Farm

Brow Lane


Holmfirth

HD9 2RJ

07946872499

paul@paulmatthewsarchitectural.co.uk

www.paulmatthewsarchitectural.co.uk

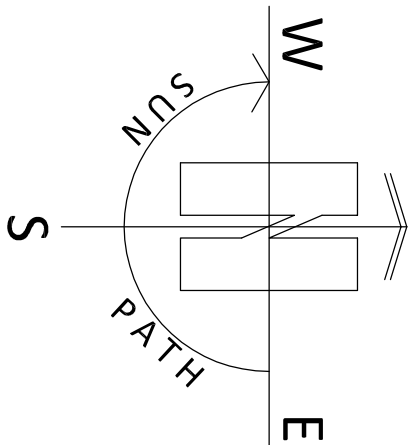
Company Registration Number: 09898149 – Company
Registered in England and WalesDo not scale from drawing, use figured
dimensions only.All dimensions must be checked and verified on
site prior to commencement
of works and architect to be notified of any
discrepancies.The copyright for these drawings remains the
property of Paul MatthewsArchitectural Ltd.
They must not be reproduced in any way without
prior written consent from the originator (Paul
MatthewsArchitecturalLtd).

1:1250

10m 20 30 40 50 60 70 80 90 100 110 120 130



Ordnance Survey (c) Crown Copyright 2016. All rights reserved. Licence number 100022432

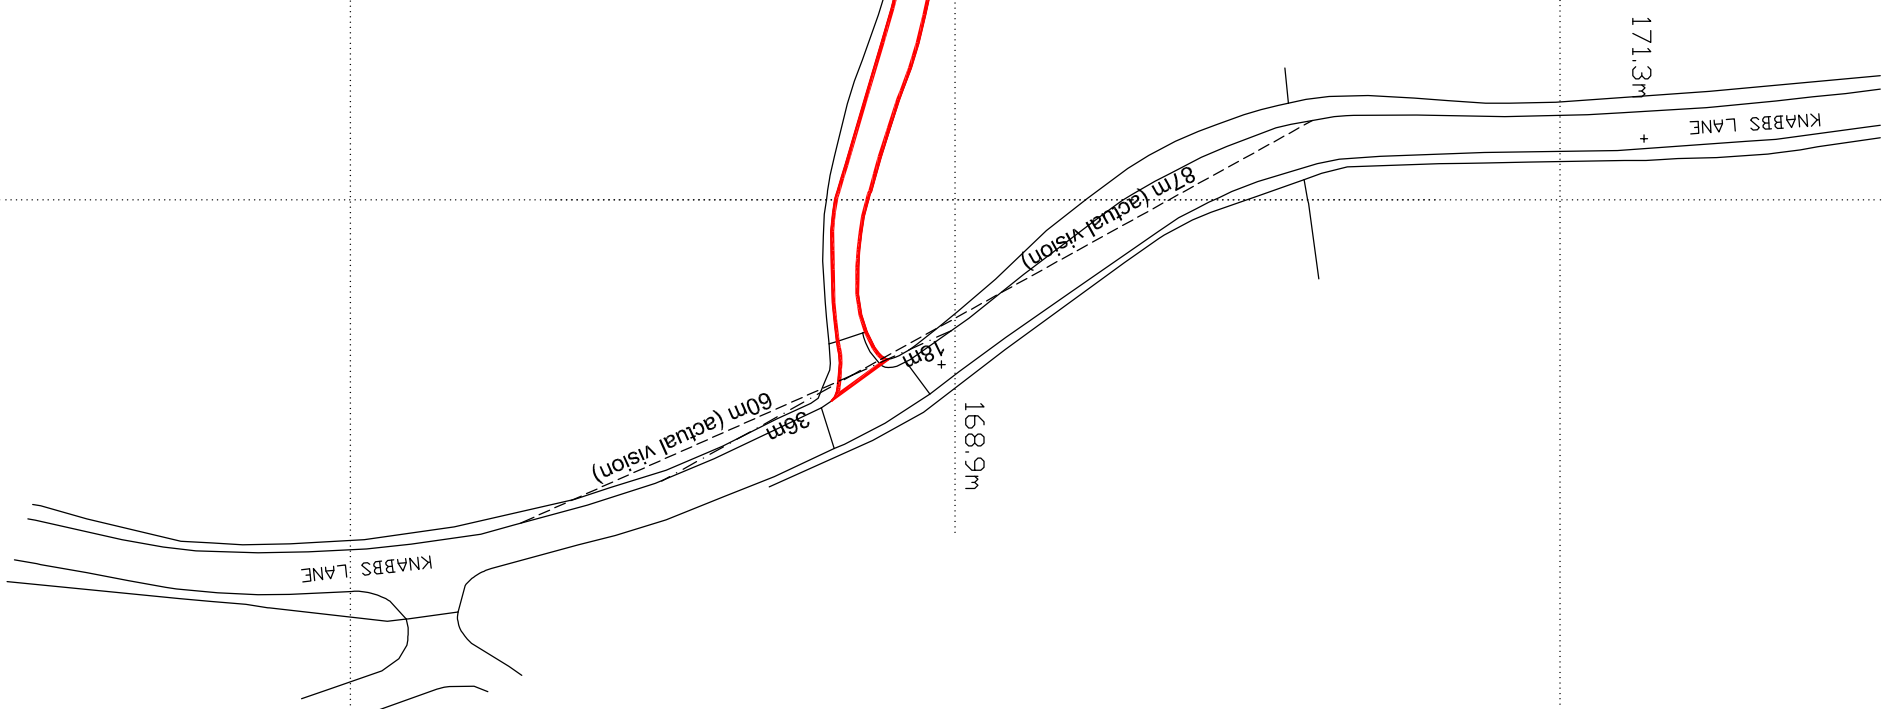

PAUL MATTHEWSARCHITECTURAL

Project

Re-development, reinstatement of dwelling and
Conversion of agricultural buildings forming 4 dwellings

Location

Knabbs Hall Farm Silkstone Common Nr Barnsley
S75 4RD.

Client

Knabbs Hall Farm

Drawing Title/Issue

Location Plan

scale

date

sheet size

dwg. no.

1:1250

02/17

A3

16/372/01c

Rev c June 18 - Visibility splays added