


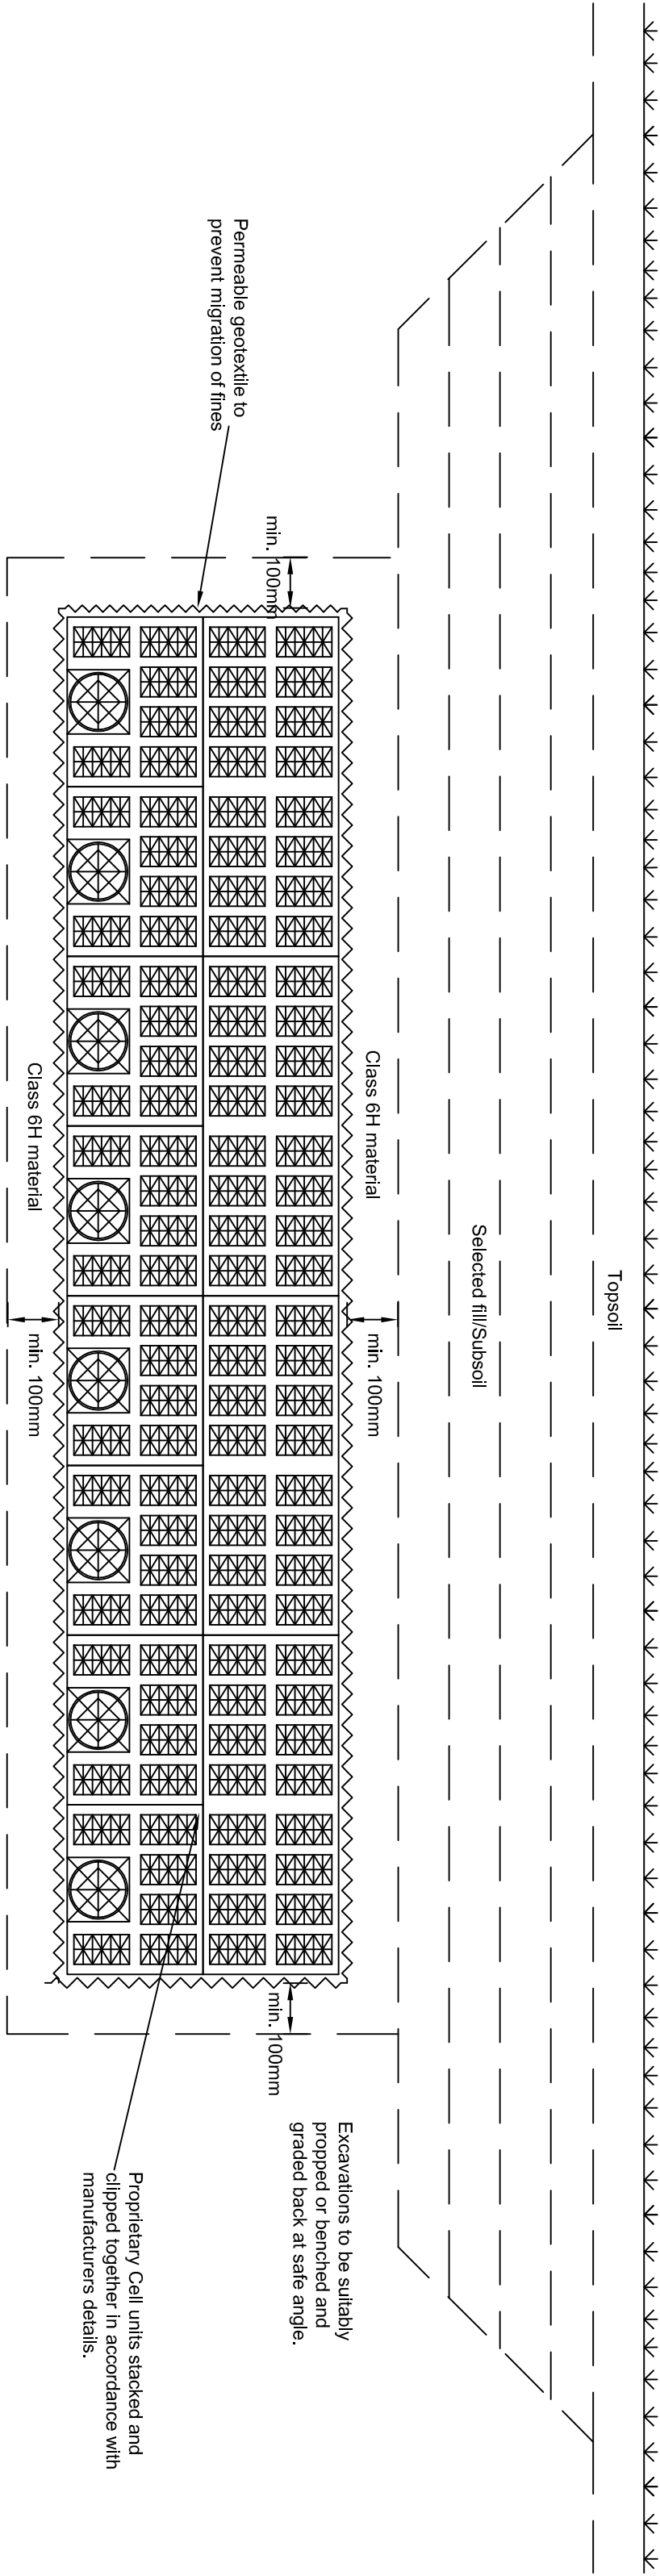


Typical Cell Unit Soakaway

NOTES

Soakway units to be installed in accordance with manufacturers recommendations and guidelines.

Please refer to drainage design drawing for invert levels and sizes.

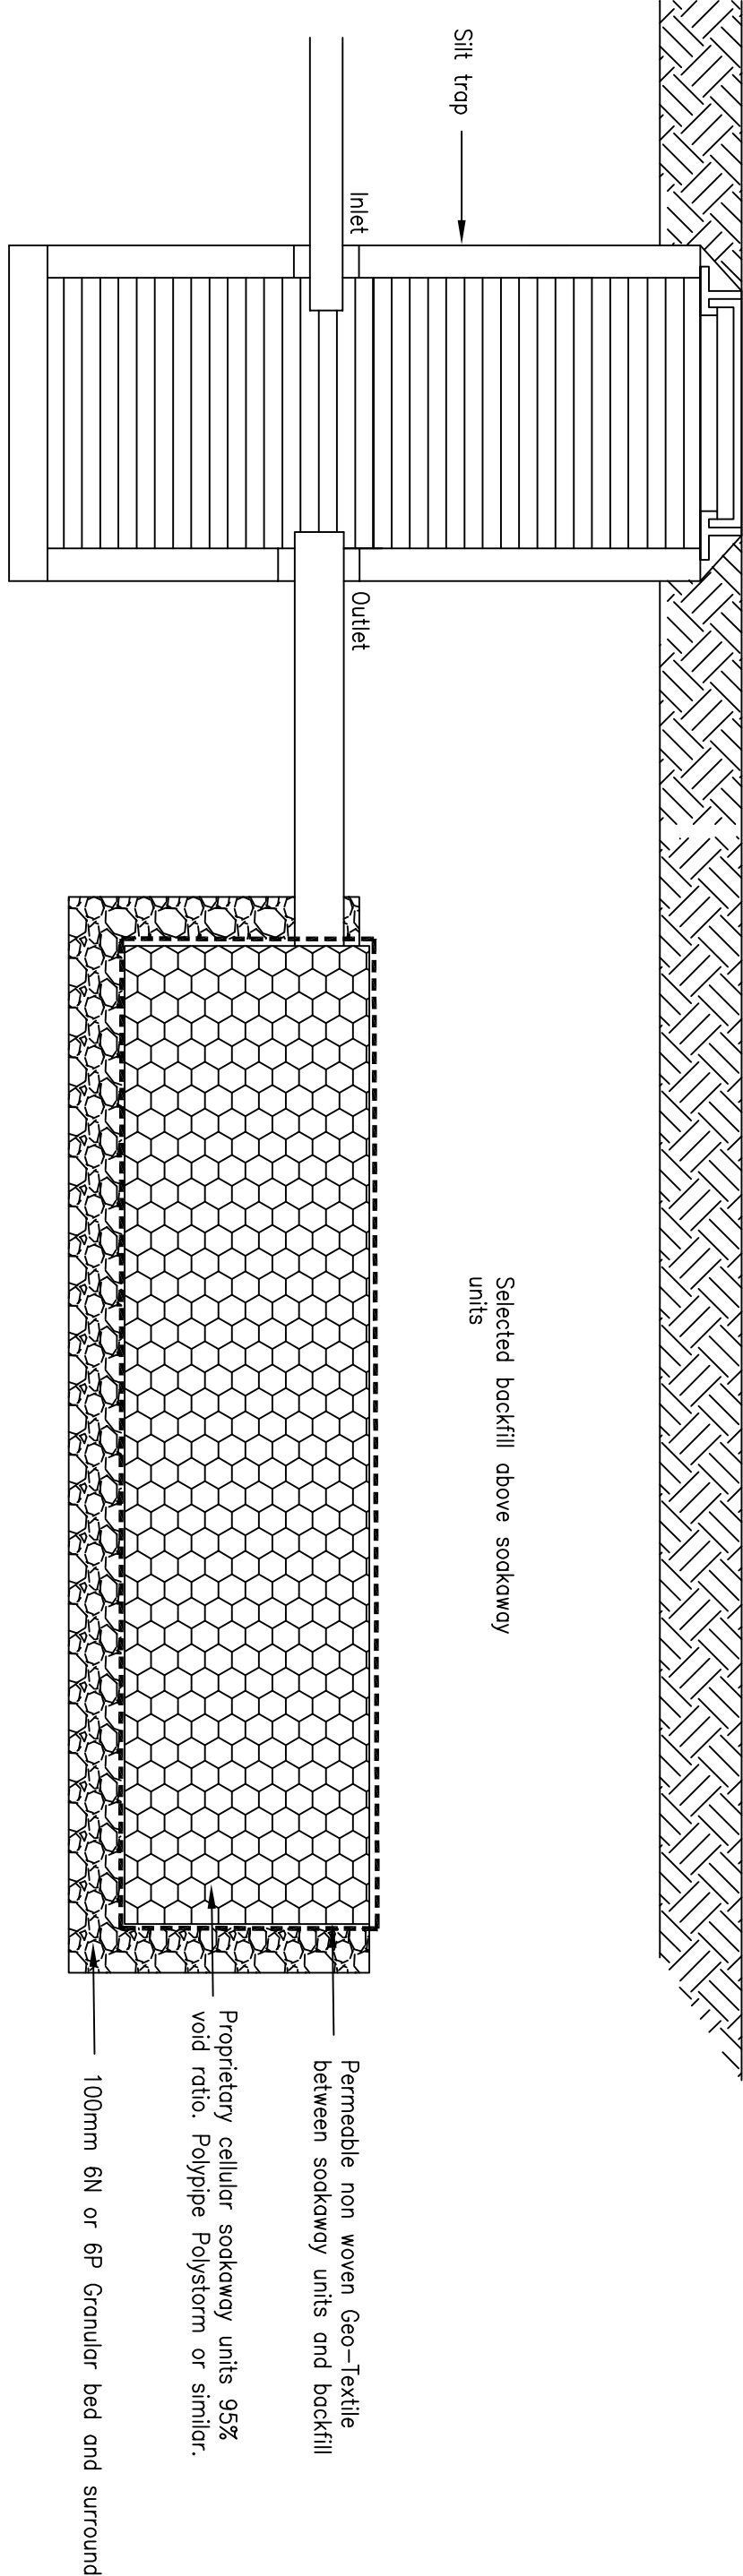

Longitudinal Section

Rev	Details	Date	Drawn	CHK
	KSL Design			

Heysham Green Monk Bretton, Barnsley
Cellular Soakaway Typical detail

Dwg No. : STE/20/05/02
Date : 22-5-20
Scale : Not to scale
Copyright © Shaun Tonge Engineering