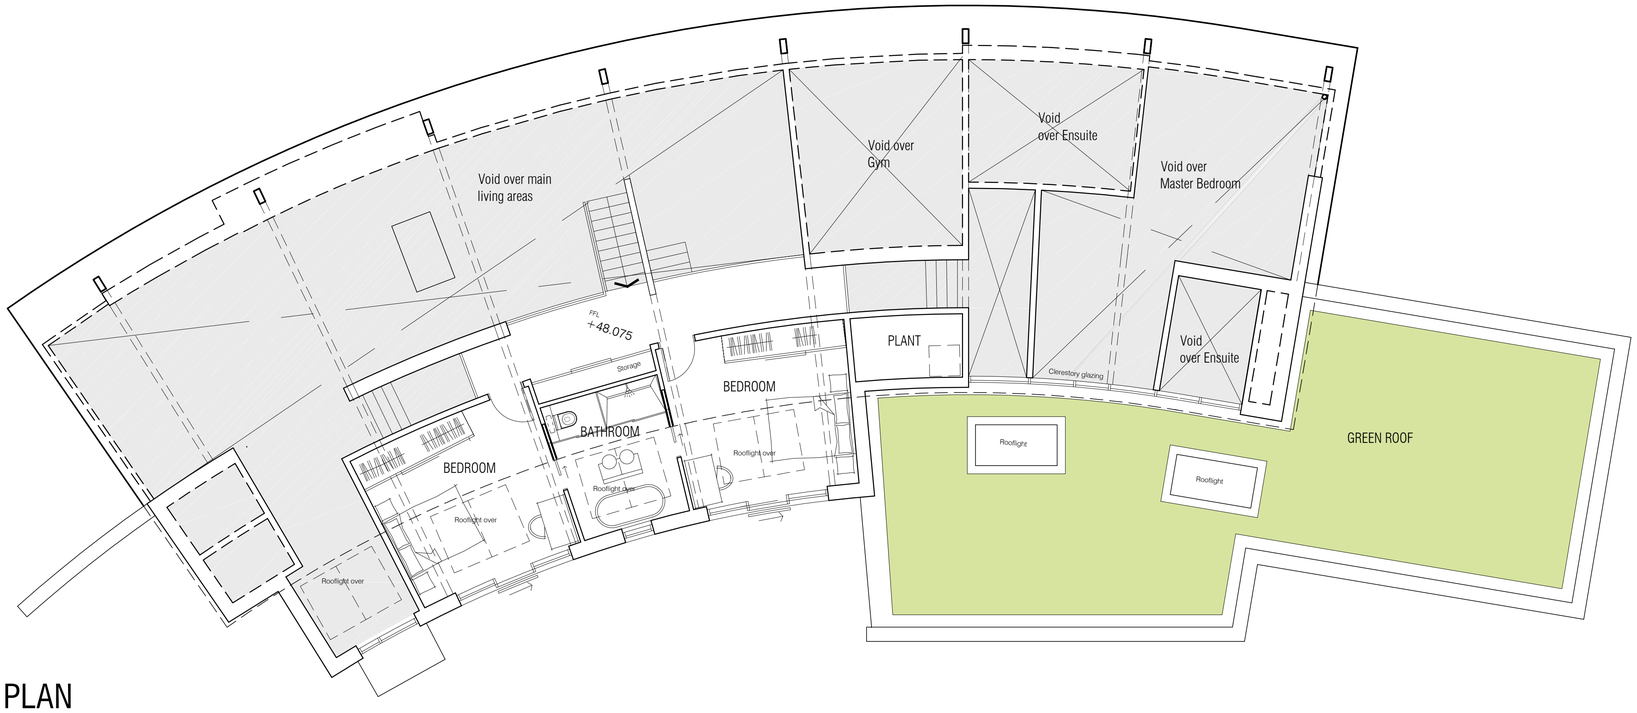

ROOFSPACE PLAN

GROUND FLOOR PLAN

Revision		
C	SECONDARY ENTRANCE AMENDED / STEPS TO KITCHEN TERRACE INCLUDED	26-10-15
B	AMENDMENTS TO LAYOUT	20-10-15

AXIS architecture
Talbot Chambers 2-6 North Church Street Sheffield S1 2DH
tel: +44(0)114 2490944 fax: +44(0)114 2490966 www.axis-architecture.com

COOPER LANE, HOYLANDSWAINE

CONTOUR HOUSE

MR & MRS JONES

GA PLANS

A1 Scale	A3 Scale	Date	Drawn By
1:75	1:150	OCT 2015	AXIS

Drawing Number 26935(02)02 Revison C

PLANNING

© COPYRIGHT EXISITS ON ALL DESIGN AND INFORMATION SHOWN
DO NOT SCALE for construction and verify all dimensions prior to manufacture