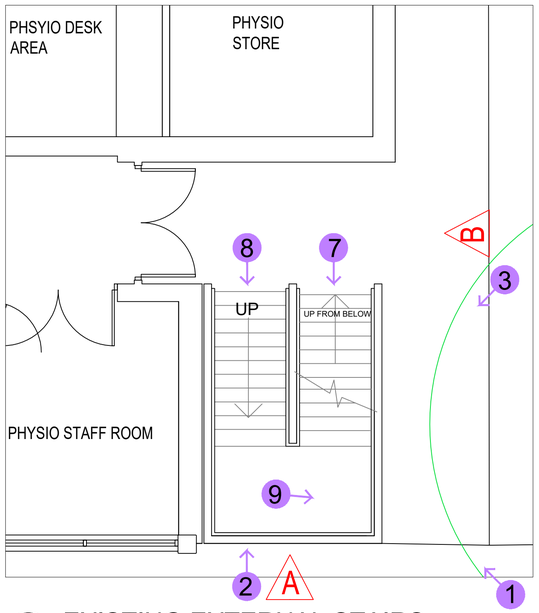

EXISTING EXTERNAL STAIRS - GROUND FLOOR PLAN 1:50

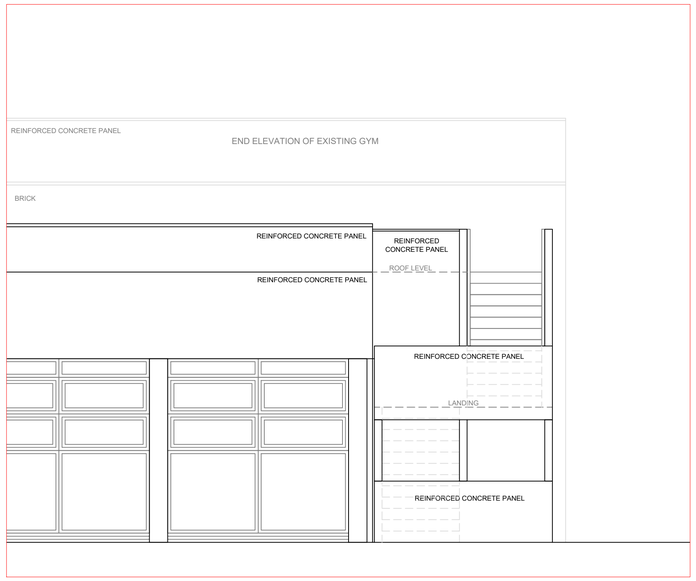

EXISTING EXTERNAL STAIRS - ELEVATION A (FRONT) 1:50

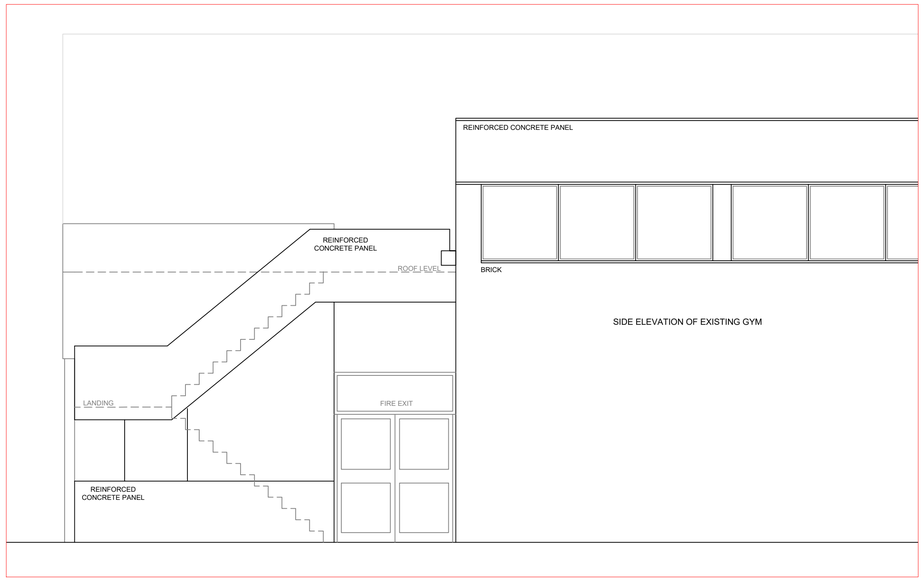

EXISTING EXTERNAL STAIRS - ELEVATION B (SIDE) 1:50

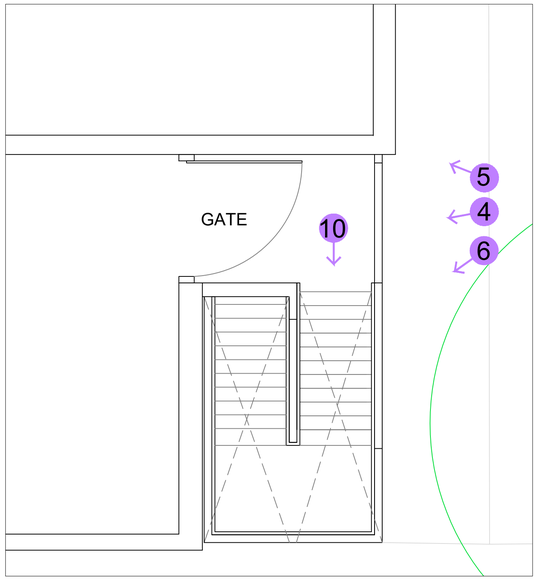

EXISTING EXTERNAL STAIRS - ROOF PLAN 1:50

EXTERNAL STAIRCASE TO BE UPGRADED. NO PUBLIC ACCESS TO BOTTOM. HEIGHT OF WALLS + WALLS ON FLAT ROOF TO BE RAISED TO COMPLIANT HEIGHT. NEW GALVANISED MILD STEEL HANDRAIL REQUIRED. NEW TREAD FINISHES TO STEPS. NEW EXTERNAL LIGHTING.

go@globearchitects.co.uk

This drawing is the copyright of globe architects
Do not scale from this drawing ©2020

Drawing status

Drawn by BJ Size A1 Scale 1:50

Notes

PRELIMINARY STUDY

Status	Rev	Date
P	-	

Drawing status annotation
P–Preliminary T–Tender D–Design (post preliminary) C–Construction As–As Built

Client

BARNSLEY HOSPITAL NHS FOUNDATION TRUST

Project title

SAU AMAC PROJECT

Project no

170/028

Drawing title

EXISTING & PROPOSED EXTERNAL STAIRS STUDY

Drawing no

(9-)01

Status	Revision
P	-

globearchitects
The Tree House
4 Oakhill Road, Sheffield S7 1SH
Tel: 0114 2589356 go@globearchitects.co.uk