


NOTES
Do not scale from this Drawing
It is the Contractor's responsibility to check all governing dimensions and verify all dimensions on site before commencing any work or making any shop drawings.
This drawing to be read in conjunction with structural, mechanical and electrical drawings and other relevant information and any discrepancies are to be reported to the Architect.
Work and materials to be in accordance with the Building Regulations and to comply with relevant British Standards.
This drawing is the copyright of Allen Tod Architecture Limited and should not be reproduced in whole or in part without their written permission.

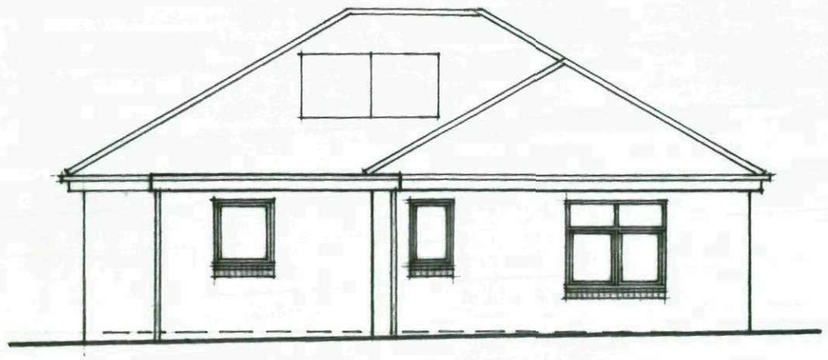


SOUTH-EAST TO CORONATION DRIVE

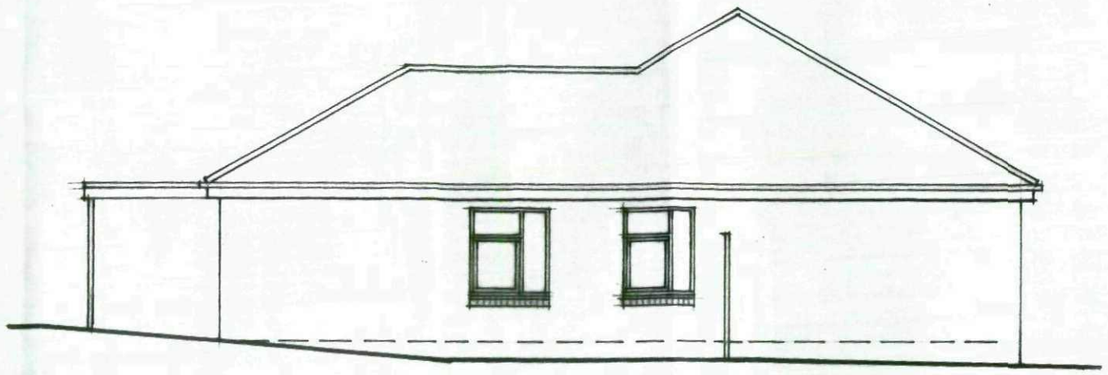

NORTH-EAST

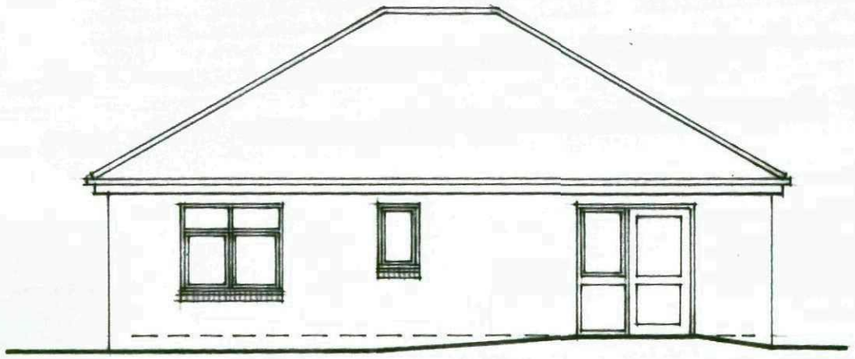

NORTH-WEST

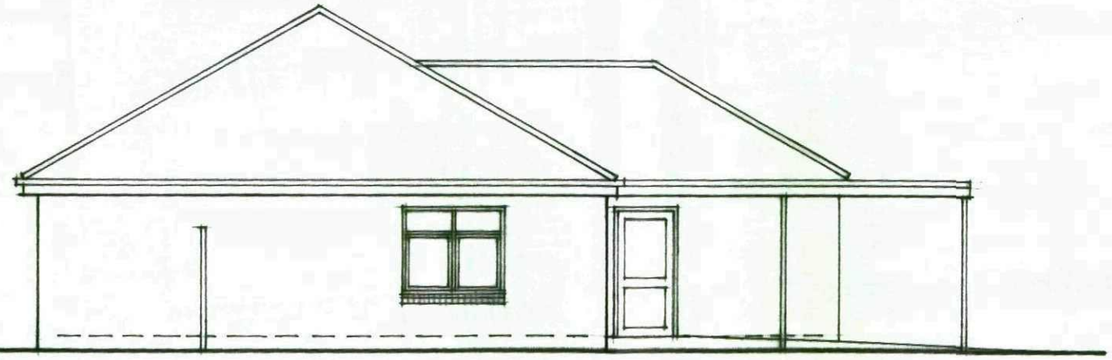

SOUTH-WEST

rev:	notes:	date:	by:

allen tod architecture

project:	BARNSLEY BUNGALOWS FOR THE DISABLED PH5
client:	YORKSHIRE HOUSING
drawing title:	CORONATION DR. BIRDWELL ELEVATIONS : PLOT 1
scale @ A3:	1/100
date:	SEPT. '08
drawn:	WTH
checked:	
job no:	200977
drawing no:	200
issue status:	
revision:	


Leeds leeds@allentod.co.uk
The Studio, 32 The Calls
Leeds LS2 7EW
tel: 0113 244 9873 fax: 0113 242 3687

Sheffield sheffield@allentod.co.uk
The Studio, 11th Floor, St James House,
Vicar Lane, Sheffield S1 2EX
tel: 0114 241 3440 fax: 0114 241 3441


www.allentod.com

ALLEN TOD ARCHITECTURE
25 SEP 2008
ISSUED


NOTES
Do not scale from this Drawing
It is the Contractor's responsibility to check all governing dimensions and verify all dimensions on site before commencing any work or making any shop drawings.
This drawing to be read in conjunction with structural, mechanical and electrical drawings and other relevant information and any discrepancies are to be reported to the Architect.
Work and materials to be in accordance with the Building Regulations and to comply with relevant British Standards.
This drawing is the copyright of Allen Tod Architecture Limited and should not be reproduced in whole or in part without their written permission.

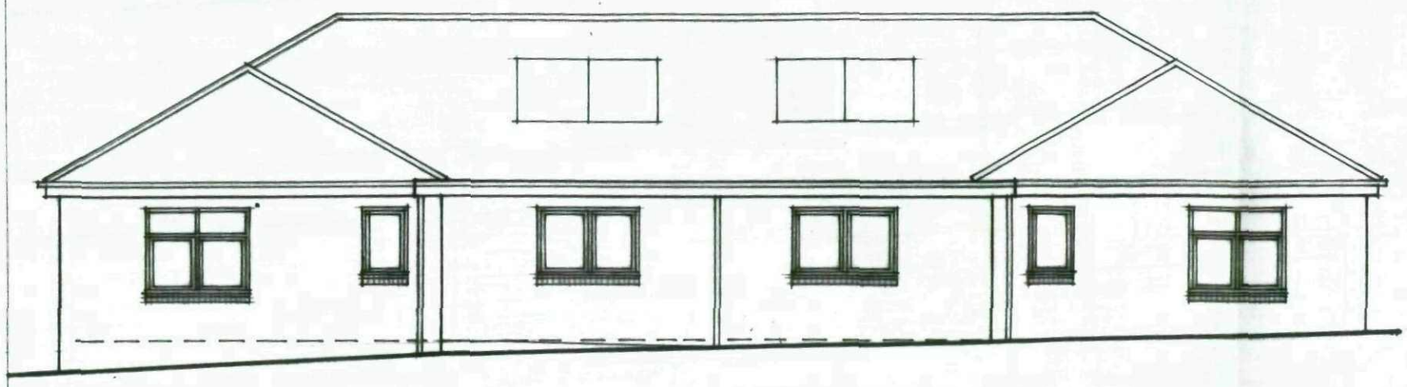

SOUTH-EAST TO CORONATION DRIVE

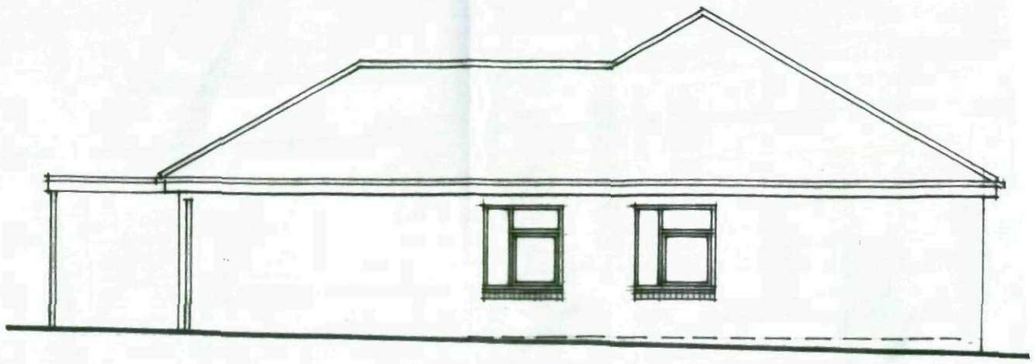


NORTH-EAST. PLOT 3

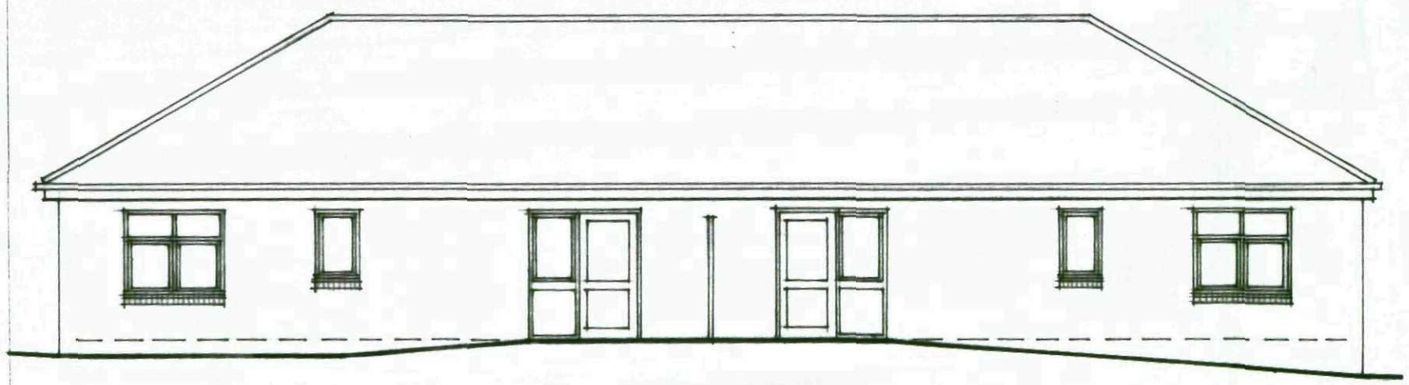

NORTH-WEST



SOUTH-WEST. PLOT 2

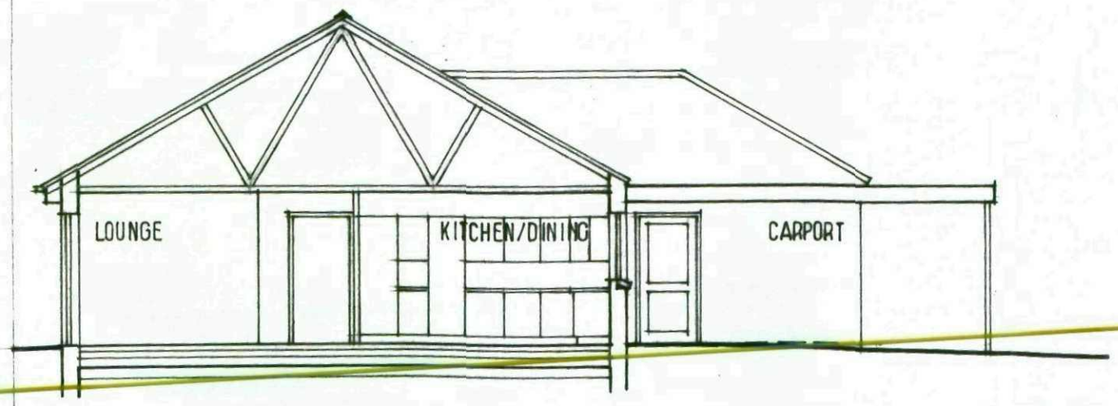

ENTRANCE FROM CARPORT

rev:	notes:	date:	by:

allen tod architecture

project: BARNSLEY BUNGALOWS FOR THE DISABLED PH5
client: YORKSHIRE HOUSING
drawing title: CORONATION DR. BIRDWELL
ELEVATIONS : PLOTS 2, 3
scale @ A3: 1/100 date: SEPT. '08
drawn: WTH checked:
job no: 200977 drawing no: 201
issue status: revision:

Leeds leeds@allentod.co.uk
The Studio, 32 The Calls
Leeds LS2 7EW
tel: 0113 244 9973 fax: 0113 242 3687

Sheffield sheffield@allentod.co.uk
The Studio, 11th Floor, St James House,
Vicar Lane, Sheffield S1 2EX
tel: 0114 241 3440 fax: 0114 241 3441

www.allentod.co.uk

ALLEN TOD ARCHITECTURE LTD.
25 SEP 2008