



SECTION AA

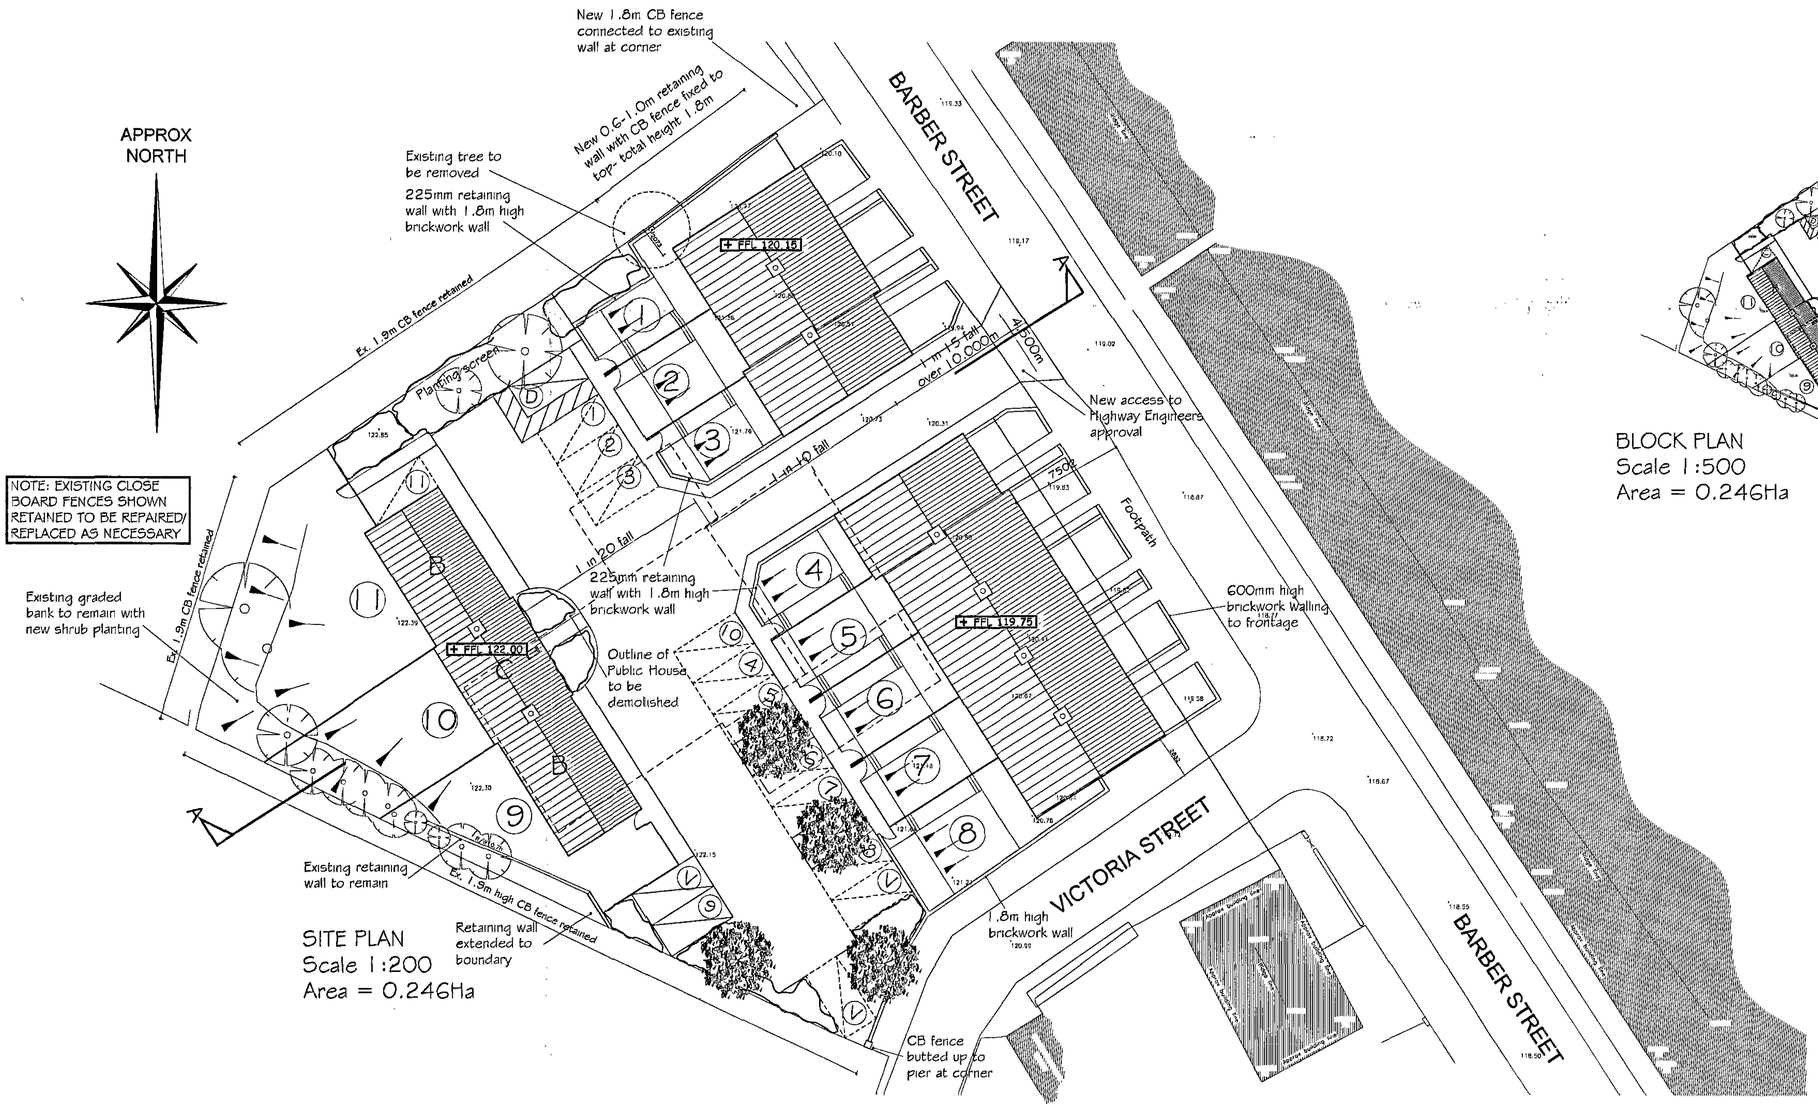

SITE PLAN
Scale 1:200
Area = 0.246Ha

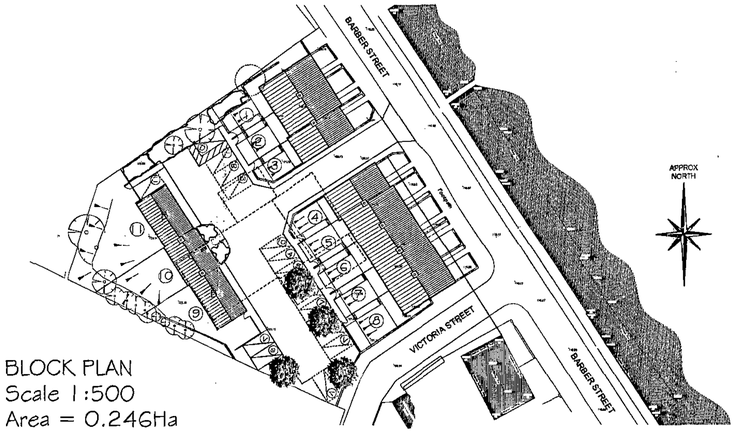

BLOCK PLAN
Scale 1:500
Area = 0.246Ha

Barnsley Metropolitan Borough Council
23 NOV 2007
Corporate Mail Room

AMENDMENT:	DATE:	REV:
BOUNDARY CONDITIONS CLARIFIED AND ANNOTATED	22 11 07	C
PARKING LAYOUT AMENDED	12 11 07	B
PLOT 9 REMOVED/PLOTS 10-12 REPOSITIONED/PARKING INCREASED	30 10 07	A


PROJECT:
PROPOSED RESIDENTIAL DEVELOPMENT
THE WELCOME INN PH
HOYLAND
BARNSLEY
FOR
CALDECOTTE CONSULTANTS

DRAWING TITLE:
SITE LAYOUT AS PROPOSED & SECTION


DRAWING NO:	REVISION:	DATE:	SCALE:	DRAWN:	CHECKED:
5023/05	C	SEPT 2007	1:100/200/500@A3	DRB/DJH	GL

ARCHITECTURAL SERVICES & PROJECT MANAGEMENT
SURSHAM TOMPKINS & PARTNERS est 1961
Cottage Farm
Mears Ashby Road
Sywell
Northampton
NN6 0BJ
Telephone: 01604 64 65 66
Facsimile: 01604 64 63 62
e-mail: sursham.tompkins@virgin.net

THE CONTRACTOR IS TO CHECK AND VERIFY ALL BUILDING AND SITE DIMENSIONS, LEVELS AND SEWER INVERT LEVELS AT CONNECTION POINTS BEFORE WORK STARTS.
THIS DRAWING MUST BE READ WITH AND CHECKED AGAINST ANY STRUCTURAL OR OTHER SPECIALIST DRAWINGS PROVIDED.
ANY DISCREPANCY BETWEEN ISSUED DRAWINGS TO BE REPORTED TO THIS PRACTICE AND VERIFIED BEFORE WORK STARTS.
© THIS DRAWING AND THE BUILDING WORKS DEPICTED ARE THE COPYRIGHT OF THIS PRACTICE AND MAY NOT BE REPRODUCED EXCEPT BY WRITTEN PERMISSION.

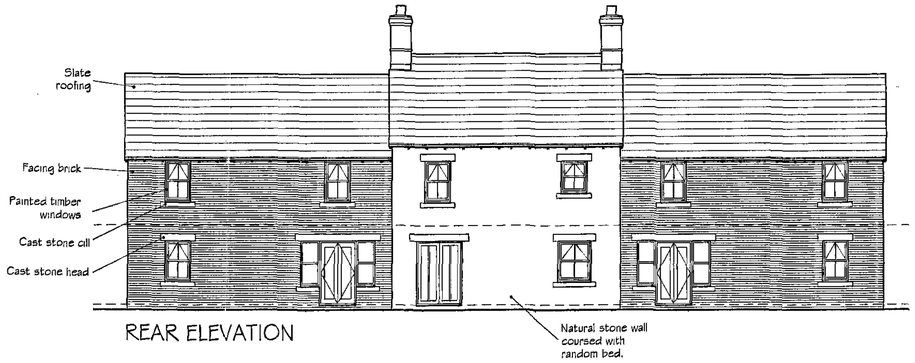


REAR ELEVATION

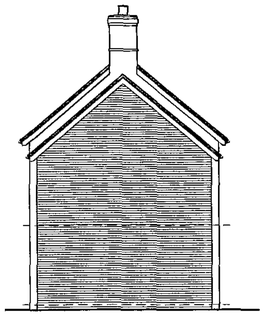


END ELEVATION




FRONT ELEVATION

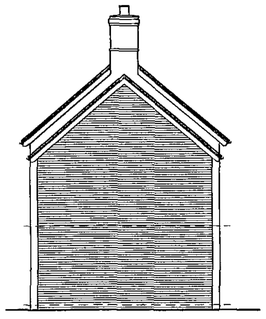

END ELEVATION

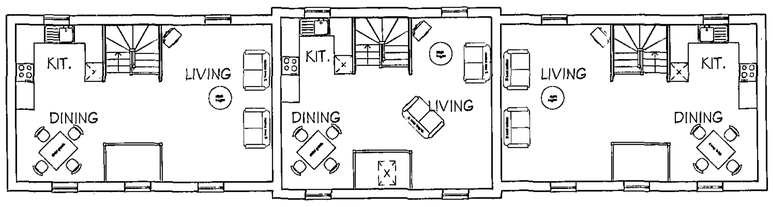

FIRST FLOOR PLAN

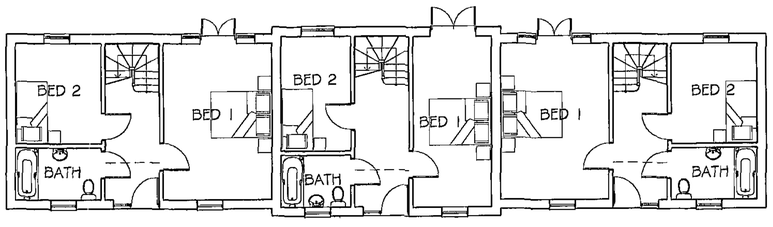

GROUND FLOOR PLAN
PLOTS 9-11

Barnsley Metropolitan Borough Council
2 3 NOV 2007
Corporate Mail Room

Plots redesigned — AMENDMENT: — 14 11 07 — DATE: — A — REV:

PROJECT:
PROPOSED RESIDENTIAL DEVELOPMENT
THE WELCOME INN PH
HOYLAND
BARNSLEY
FOR
CALDECOTTE CONSULTANTS

DRAWING TITLE:
SCHEME AS PROPOSED
PLOTS 9-11


DRAWING NO:	REVISION:	DATE:	SCALE:	DRAWN:	CHECKED:
5023/07		SEPT 2007	1:100	DRB	GL

ARCHITECTURAL SERVICES & PROJECT MANAGEMENT
SURSHAM TOMPKINS & PARTNERS est 1981
Cottage Farm
Mears Ashby Road
Sywell
Northampton
NN6 0BJ
Telephone: 01604 64 65 66
Facsimile: 01604 64 63 62
e-mail: sursham.tompkins@virgin.net

THE CONTRACTOR IS TO CHECK AND VERIFY ALL BUILDING AND SITE DIMENSIONS, LEVELS AND SEWER INVERT LEVELS AT CONNECTION POINTS BEFORE WORK STARTS
THIS DRAWING MUST BE READ WITH AND CHECKED AGAINST ANY STRUCTURAL OR OTHER SPECIALIST DRAWINGS PROVIDED
ANY DISCREPANCY BETWEEN ISSUED DRAWINGS TO BE REPORTED TO THIS PRACTICE AND VERIFIED BEFORE WORKS STARTS
© THIS DRAWINGS AND THE BUILDING WORKS DEPICTED ARE THE COPYRIGHT OF THIS PRACTICE AND MAY NOT BE REPRODUCED EXCEPT BY WRITTEN PERMISSION






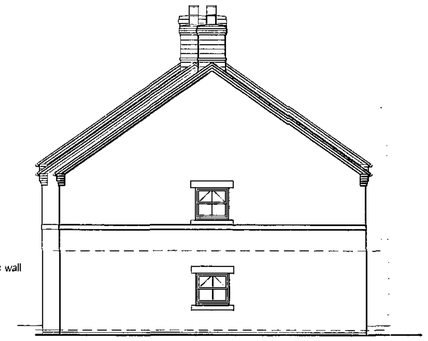


REAR ELEVATION
PLOTS 1-8

SIDE ELEVATION
PLOTS 1-8

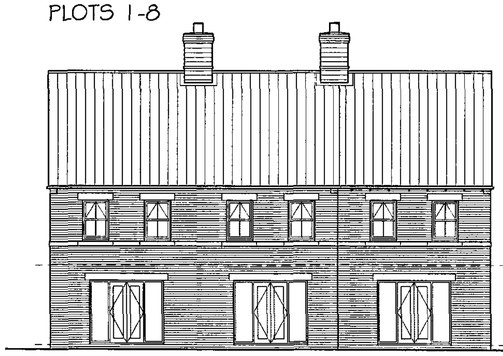





REAR ELEVATION
PLOTS 1-8

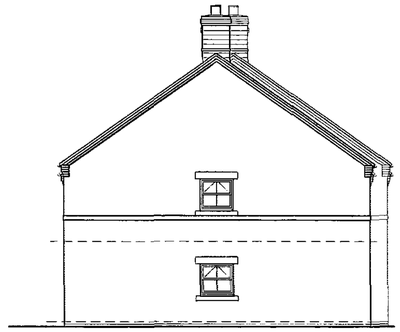



SIDE ELEVATION
PLOTS 1-8

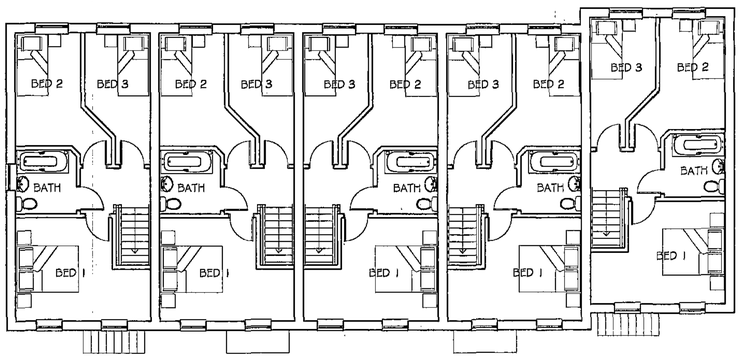

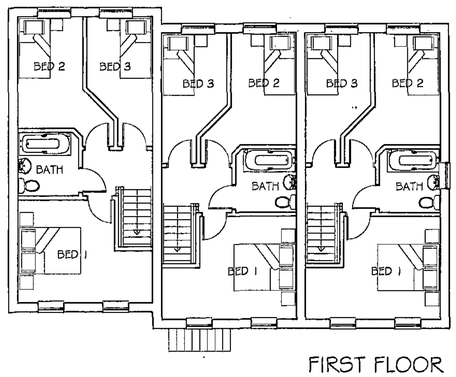

FIRST FLOOR
PLAN

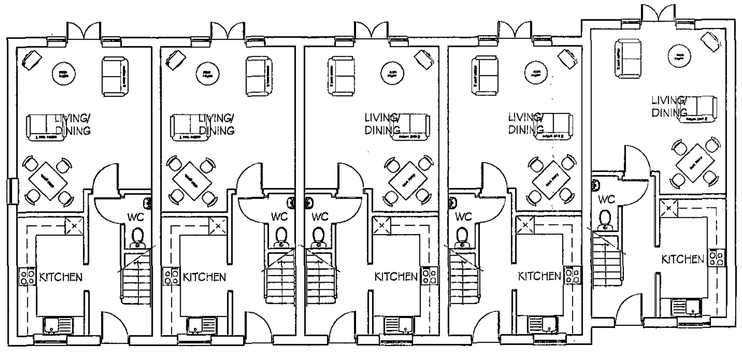

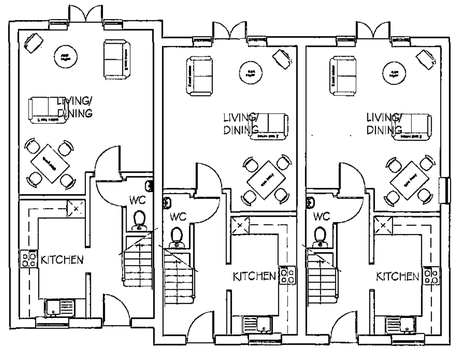

GROUND FLOOR PLAN
PLOTS 1-8

Barnsley Metropolitan Borough Council
2 3 NOV 2007
Corporate Mail Room

STONE STRING/HEADS/CILLS ADDED TO REAR & SIDE ELEVATIONS	22.11.07	B
LINK/BIN STORE REMOVED/CHIMNEYS ADDED	14.11.07	A
AMENDMENT:	DATE:	REV.

PROJECT:
PROPOSED RESIDENTIAL DEVELOPMENT
THE WELCOME INN PH
HOYLAND
BARNSLEY
FOR
CALDECOTTE CONSULTANTS

DRAWING TITLE:
SCHEME AS PROPOSED
PLOTS 1-8

DRAWING NO:	REVISION:	DATE:	SCALE:	DRAWN:	CHECKED:
5023/06	B	SEPT 2007	1:100	DRB	GL

ARCHITECTURAL SERVICES & PROJECT MANAGEMENT
SURSHAM TOMPKINS & PARTNERS est 1981
Cottage Farm
Mears Ashby Road
Sywell
Northampton
NN6 0BJ
Telephone: 01604 64 65 66
Facsimile: 01604 64 63 62
e-mail: sursham.tompkins@virgin.net

THE CONTRACTOR IS TO CHECK AND VERIFY ALL BUILDING AND SITE DIMENSIONS, LEVELS AND SEWER INVERT LEVELS AT CONNECTION POINTS BEFORE WORK STARTS.
THIS DRAWING MUST BE READ WITH AND CHECKED AGAINST ANY STRUCTURAL OR OTHER SPECIALIST DRAWINGS PROVIDED
ANY DISCREPANCY BETWEEN ISSUED DRAWINGS TO BE REPORTED TO THIS PRACTICE AND VERIFIED BEFORE WORKS STARTS
© THIS DRAWING AND THE BUILDING WORKS DEPICTED ARE THE COPYRIGHT OF THIS PRACTICE AND MAY NOT BE REPRODUCED EXCEPT BY WRITTEN PERMISSION