



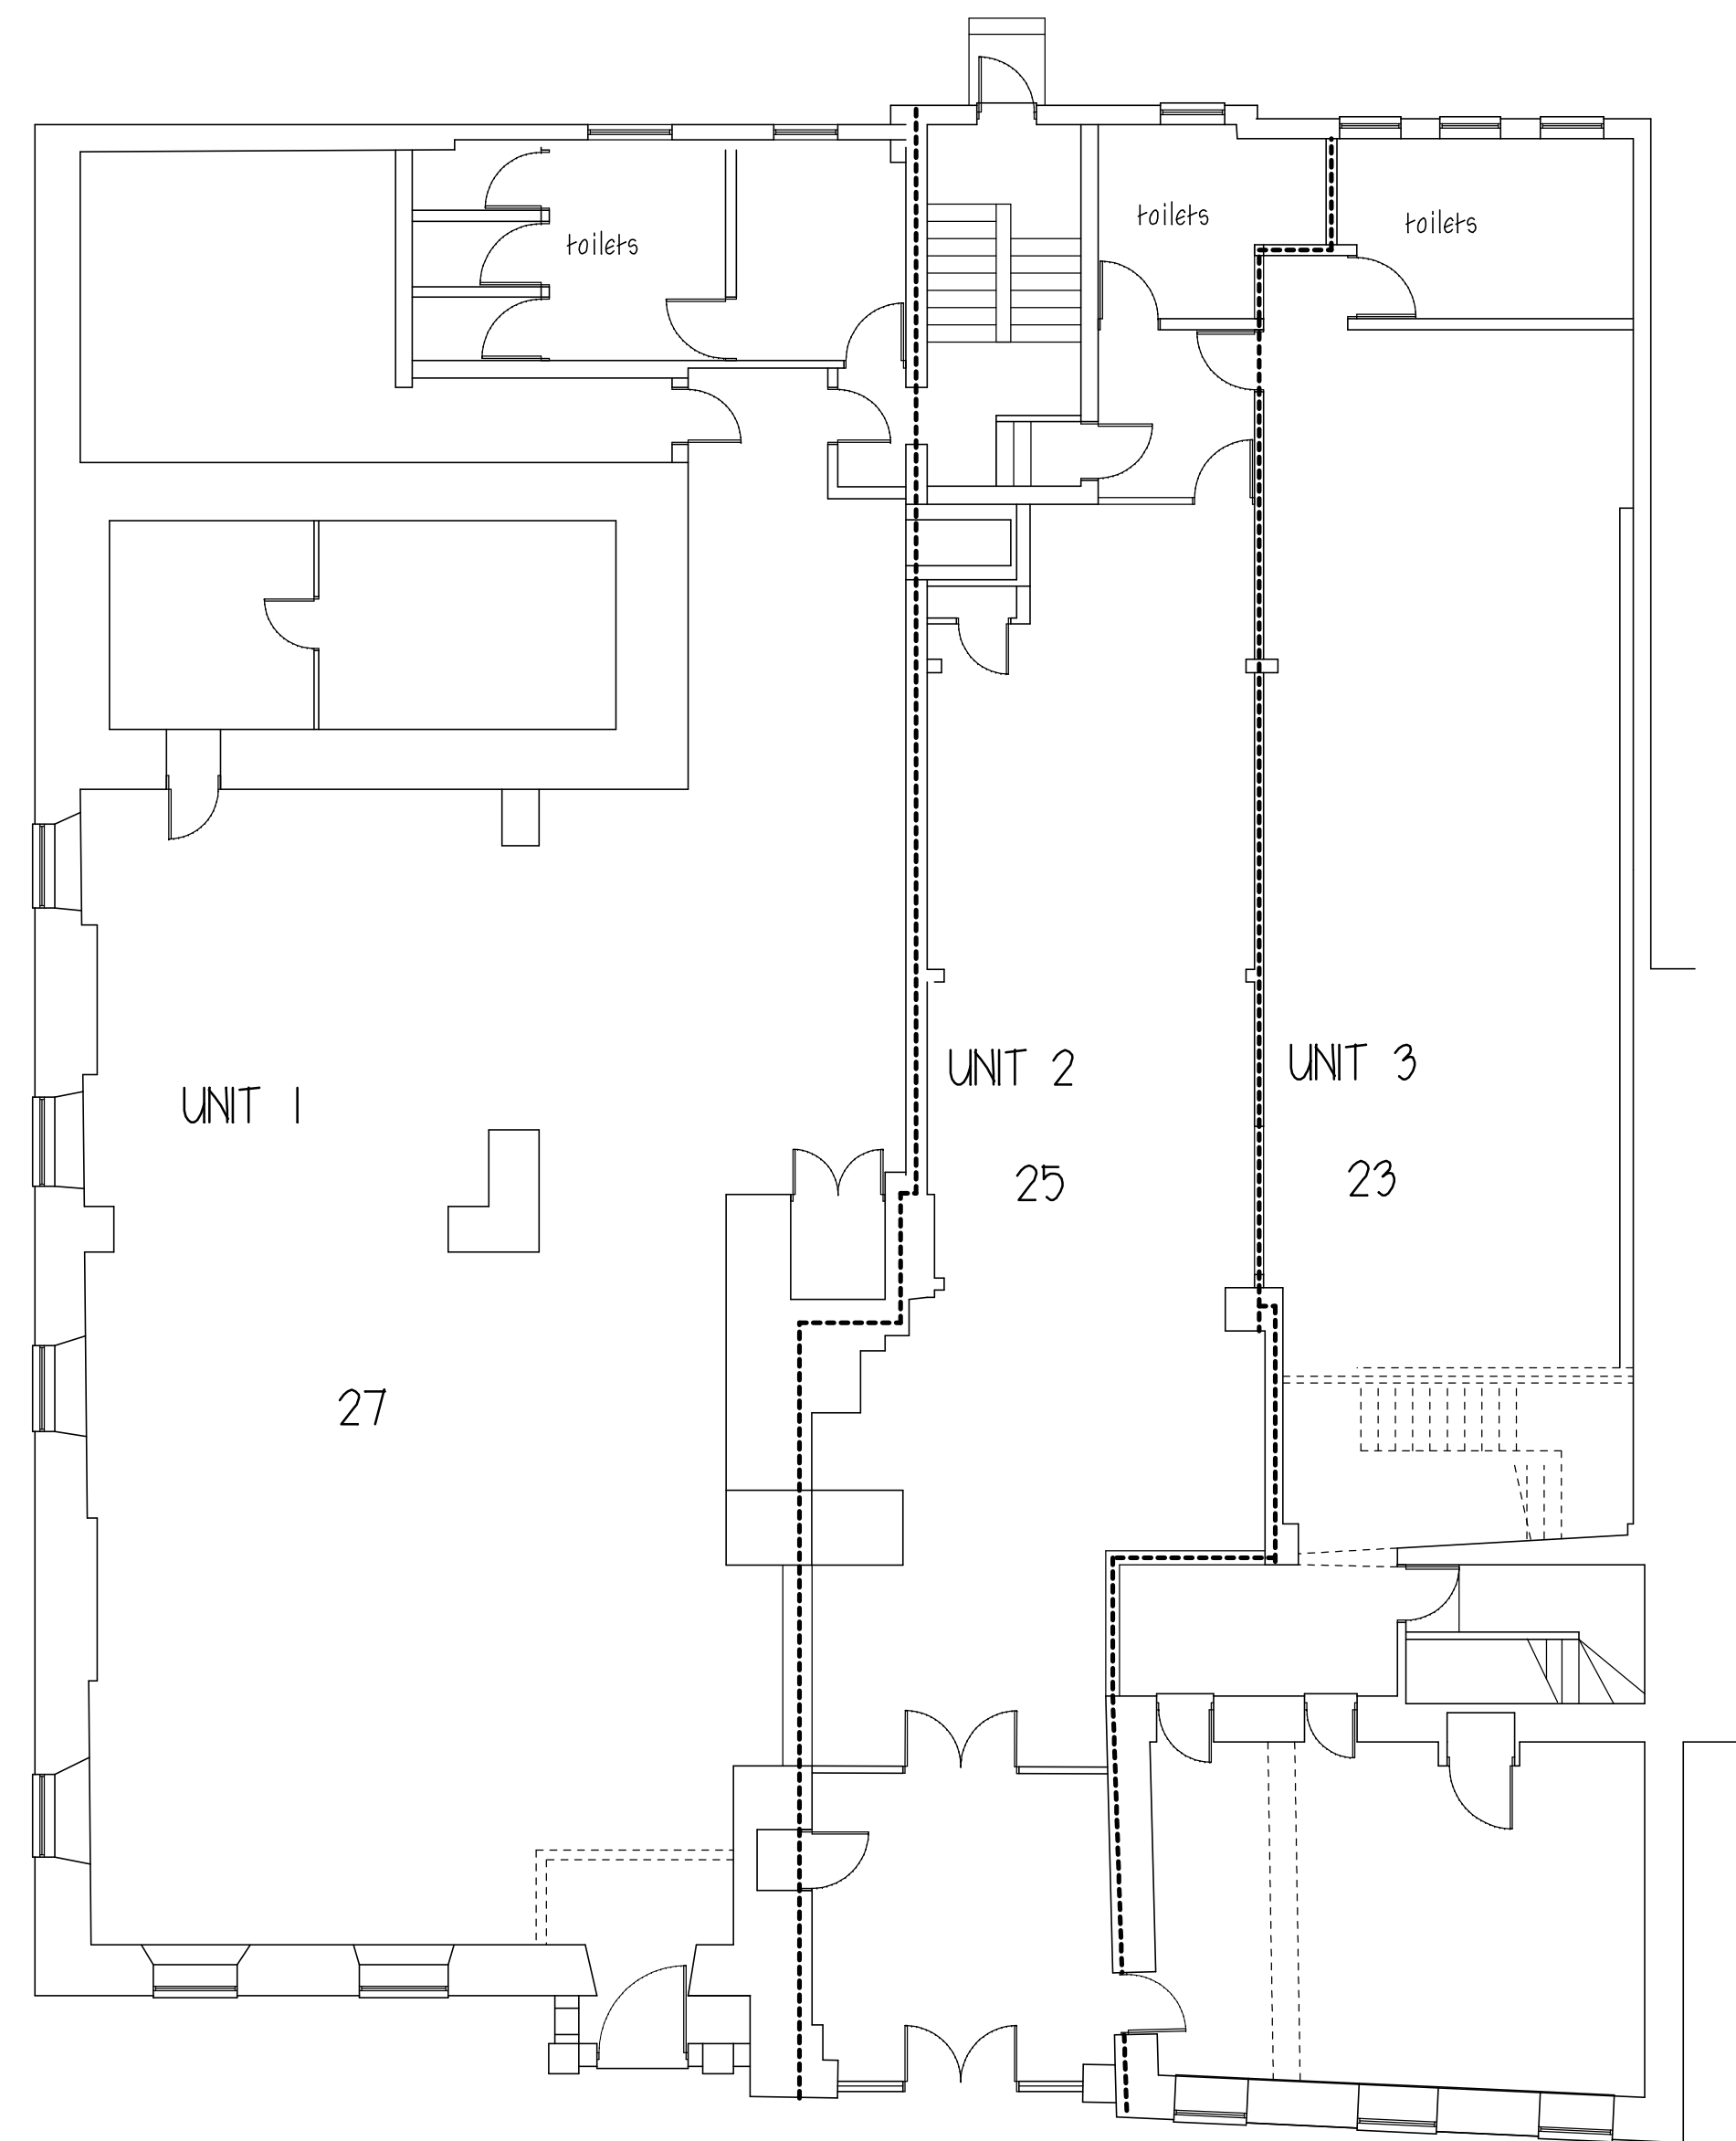


PROPOSED GROUND FLOOR



North Facing

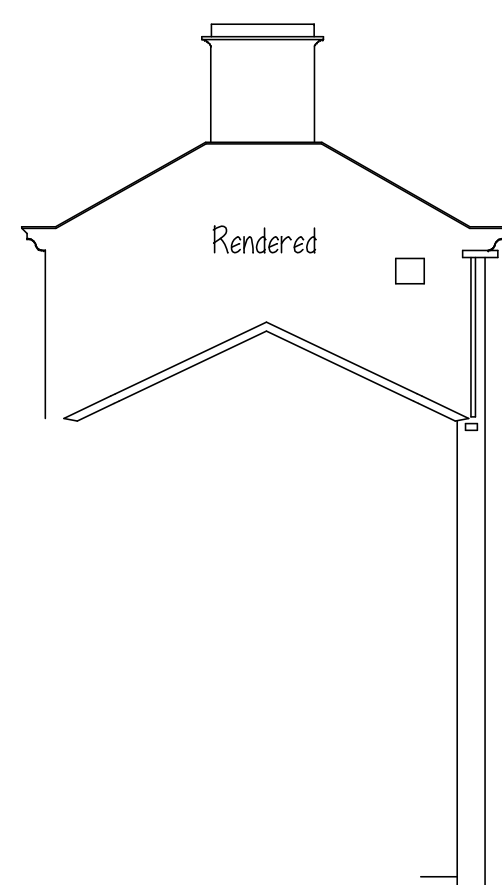

West Facing

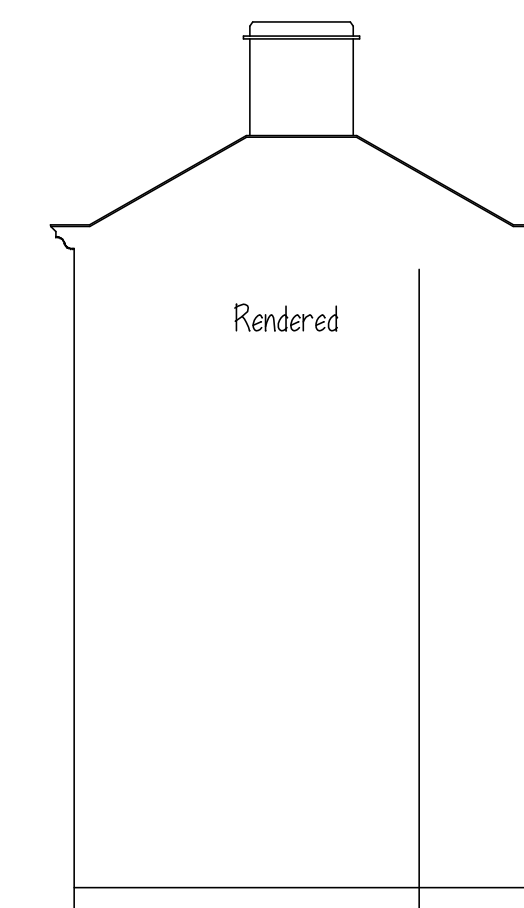

South Facing

PROPOSED ELEVATIONS

ACCESS IDEA LTD

PROPOSED 3 SHOP/OFFICES
FORMER BARCLAYS BANK
23-27 CHURCH ST
BARNSELEY

PROPOSED PLAN & ELEVATIONS

1:100@A1 MARCH 21 Rev C

Peter Thompson

"Linwood"
Barnsley Road
Dodworth



Barnsley S75 3JR tff. 01226 201391
m. 07973251730
e-mail peter-thompson@hotmail.co.uk