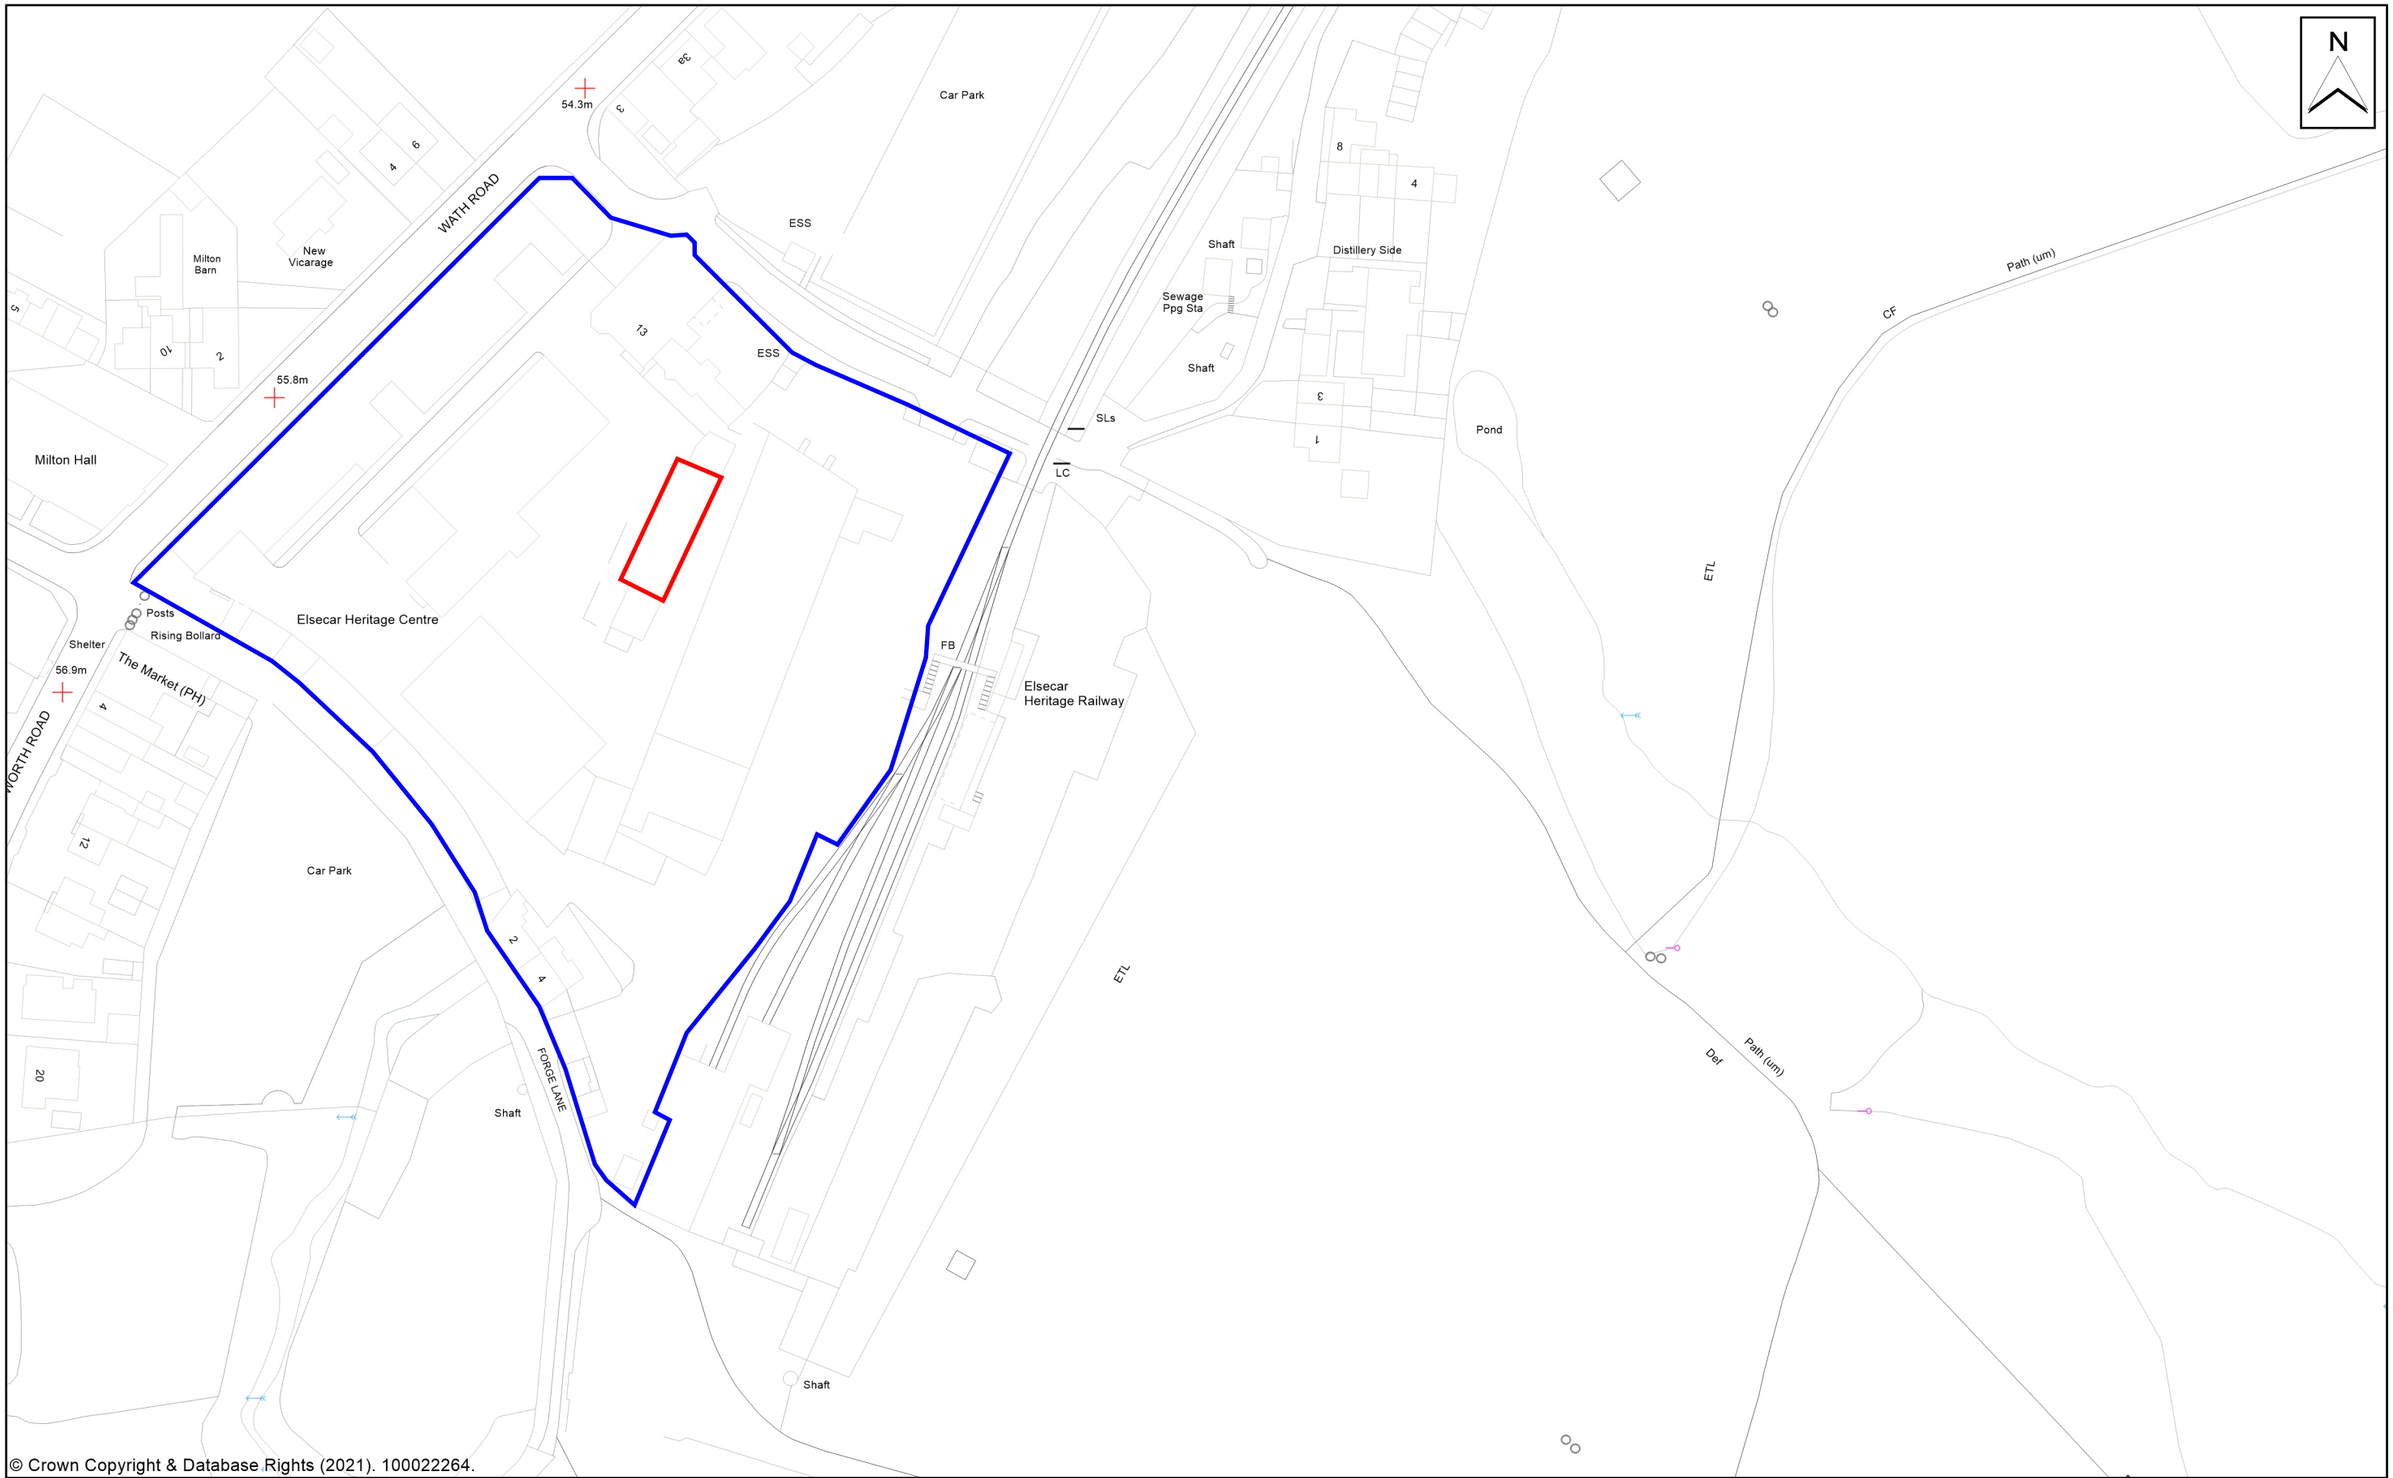


© Crown Copyright & Database Rights (2021). 100022264.

Drawn by:	Taylor , Benjamin (CHARTERED ARCHITECTURAL TECHNOLOGIST)	**Title:**	Elsecar Heritage Centre Building 15 Site Location Plan
Date:	13 July 2021		
Drawing No:	010		
Scale:	1:1250		

BARNSLEY
Metropolitan Borough Council