




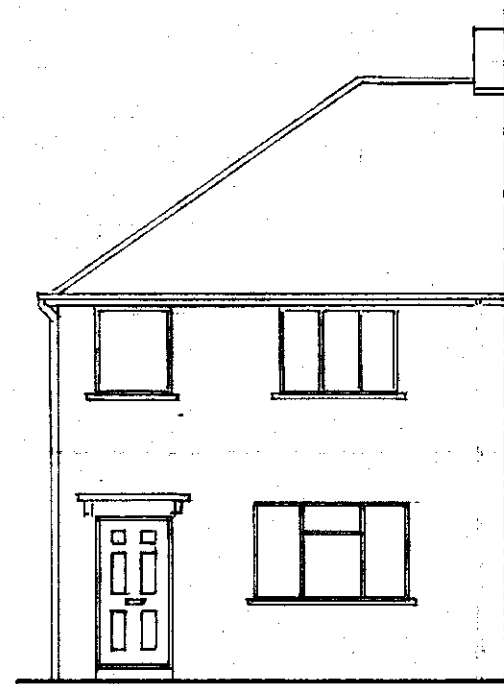


FRONT ELEVATION

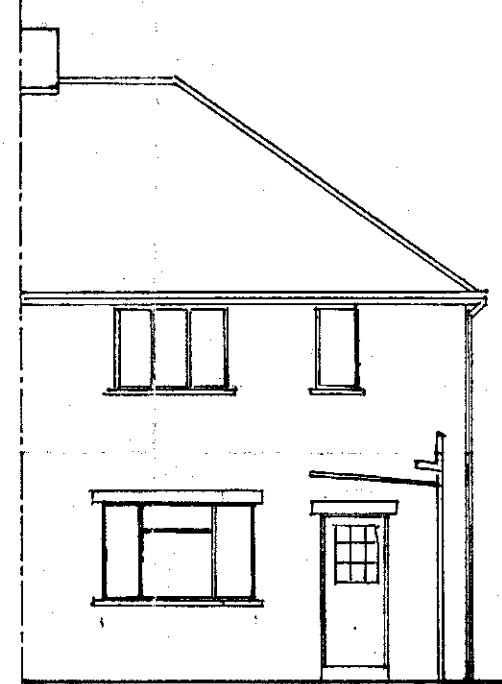


REAR ELEVATION

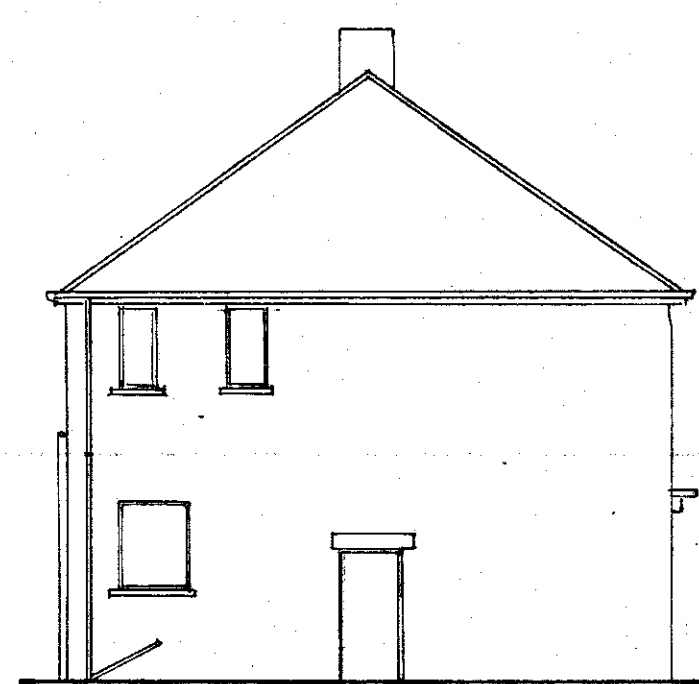


SIDE ELEVATION

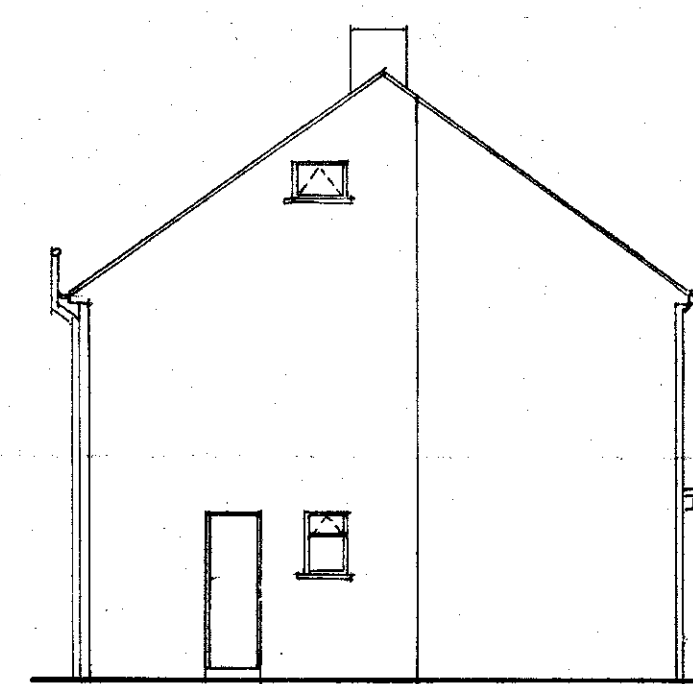


SIDE ELEVATION

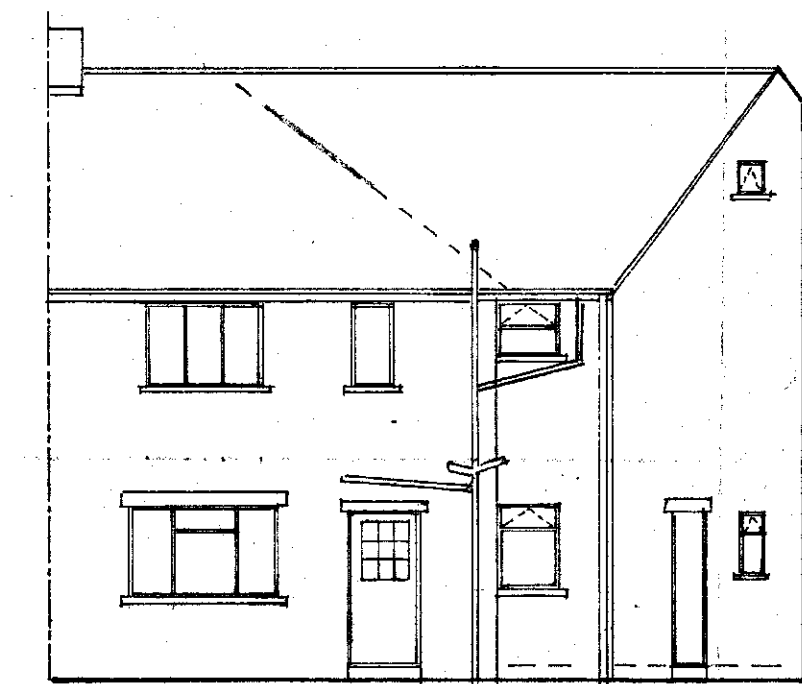


REAR ELEVATION

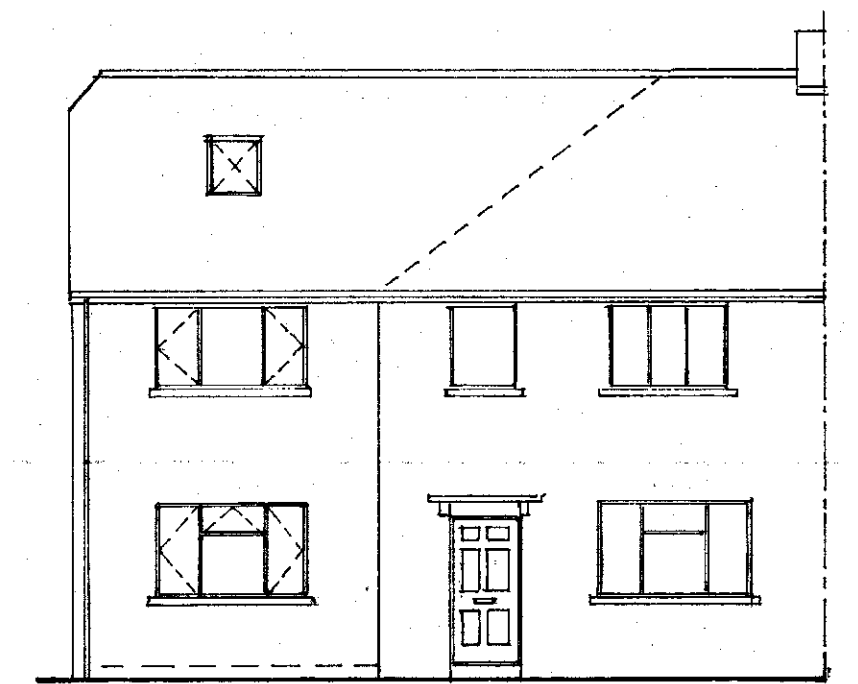


FRONT ELEVATION

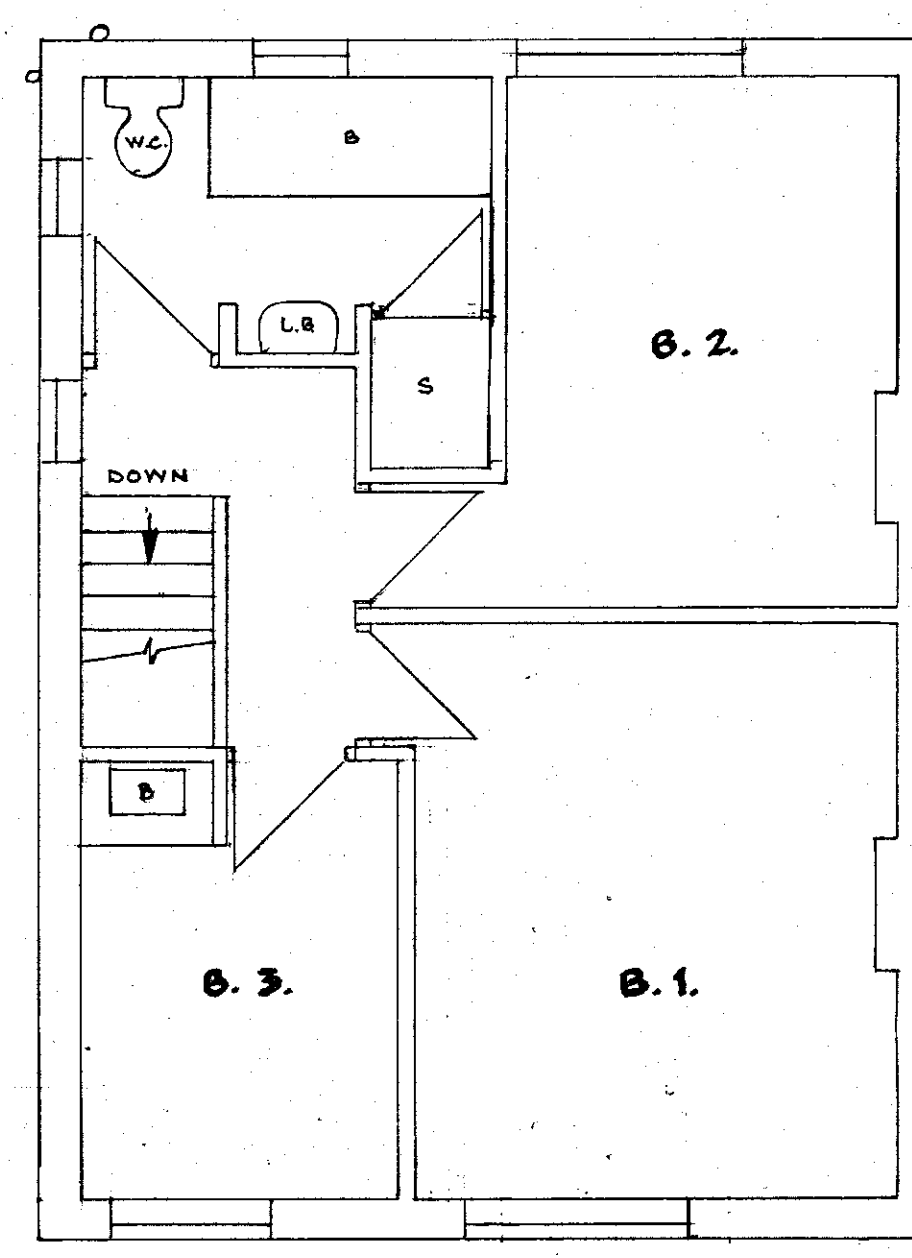


FIRST FLOOR

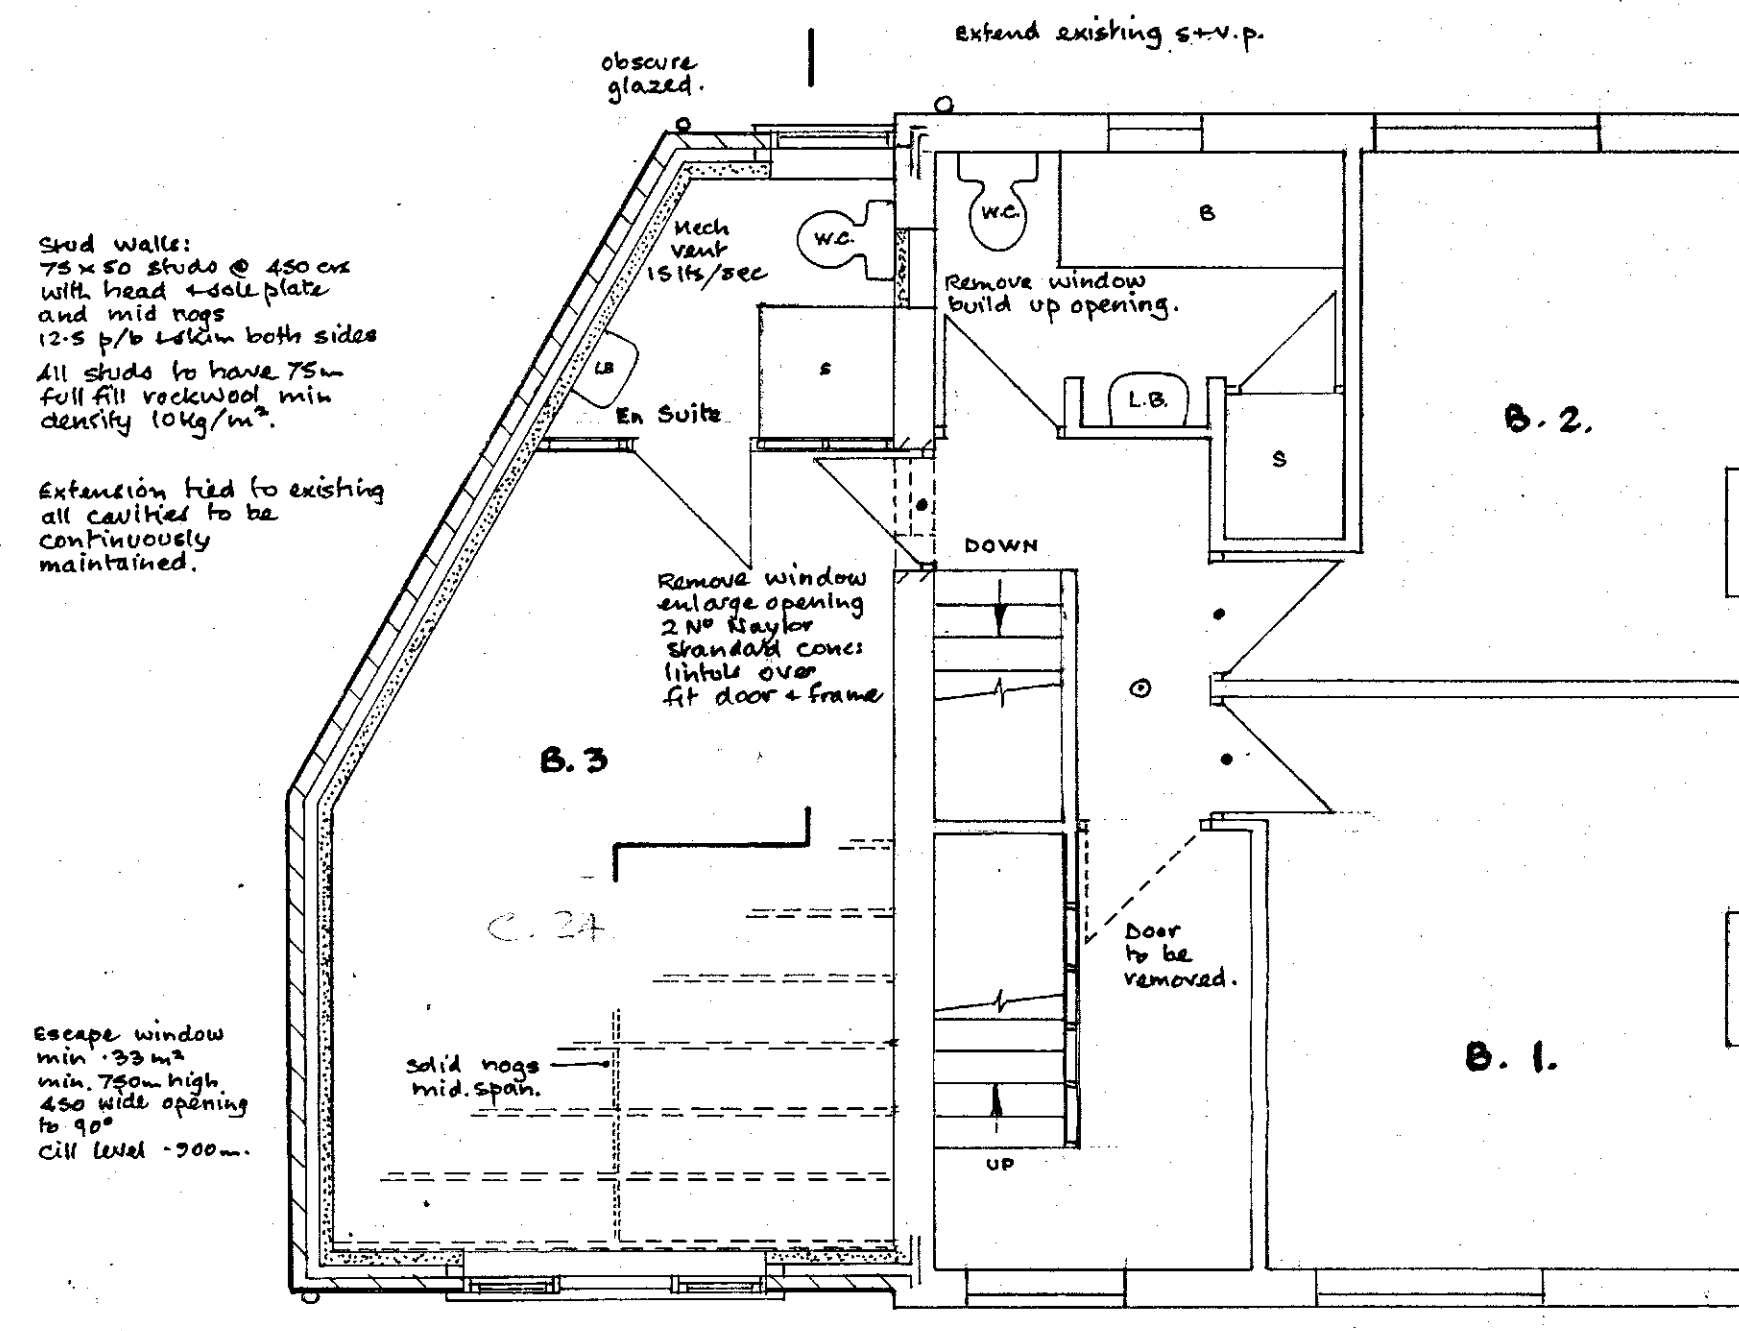


PROPOSED FIRST FLOOR

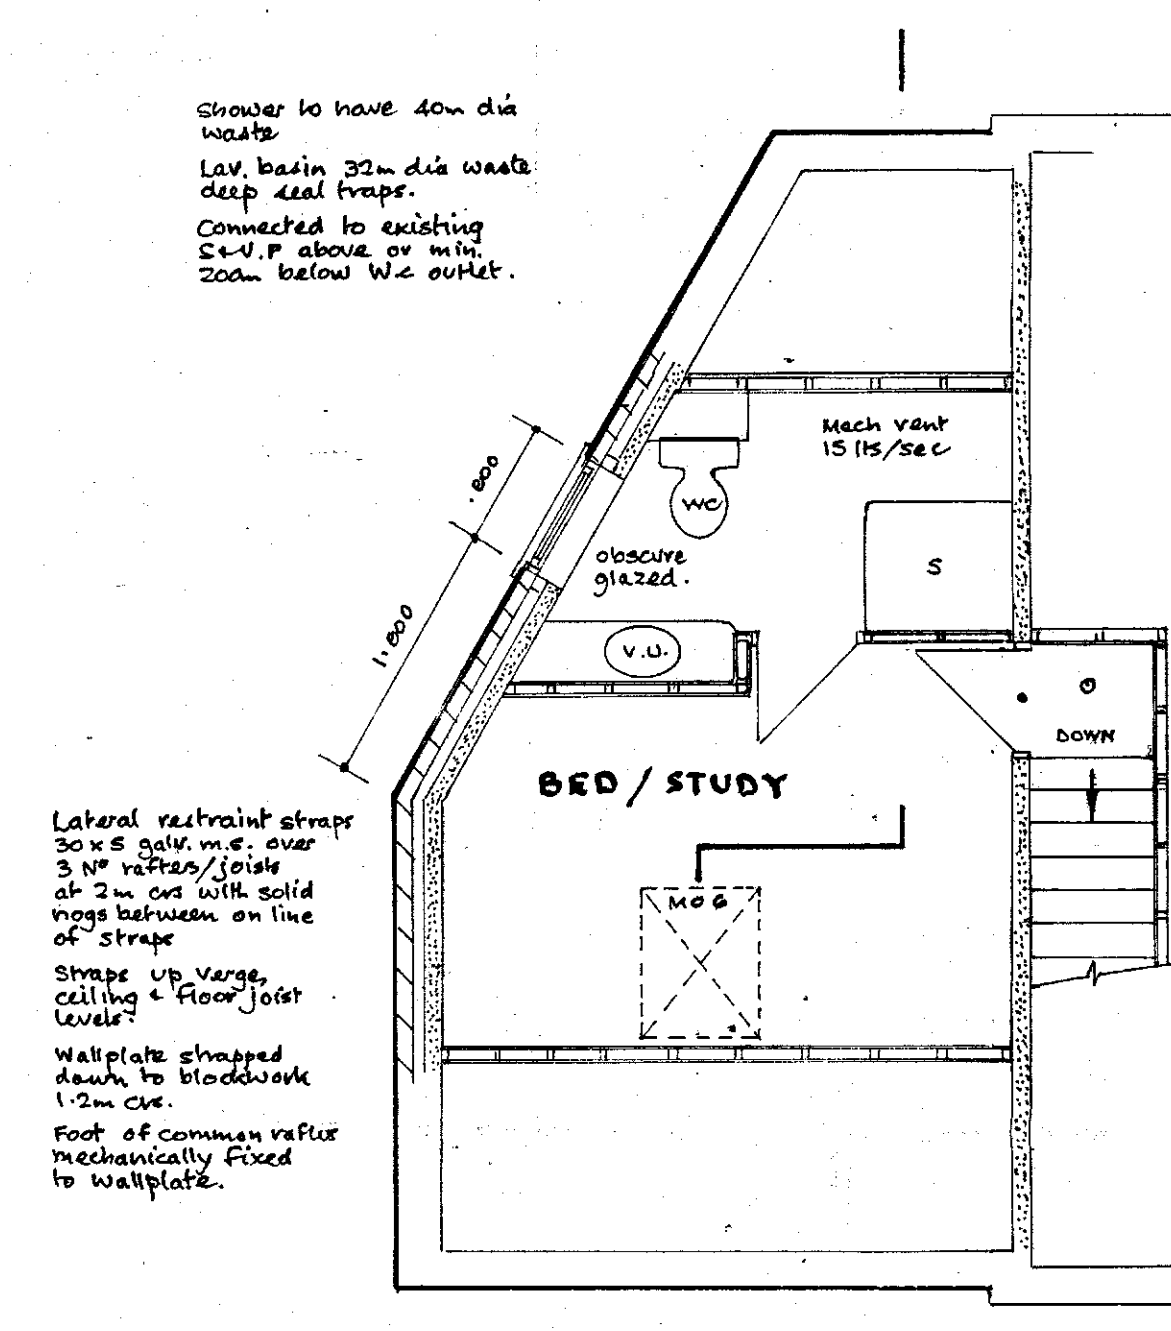


PROPOSED SECOND FLOOR

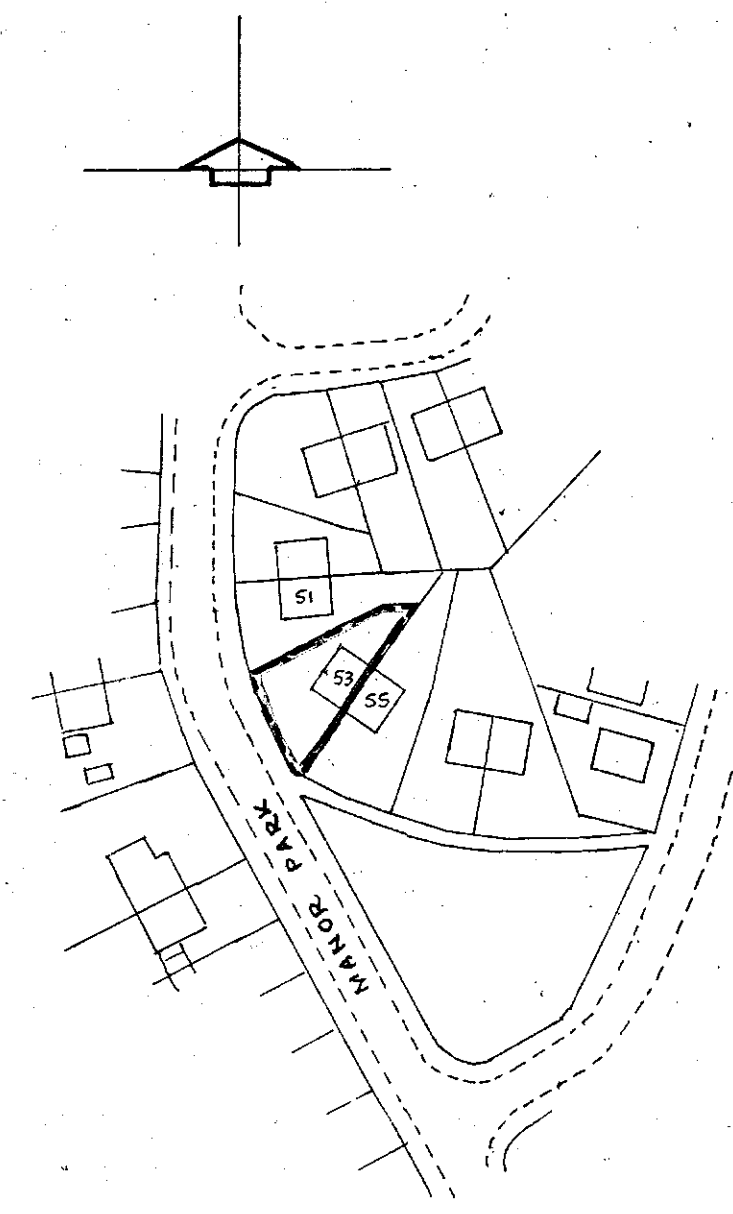


SITE PLAN 1/1250.

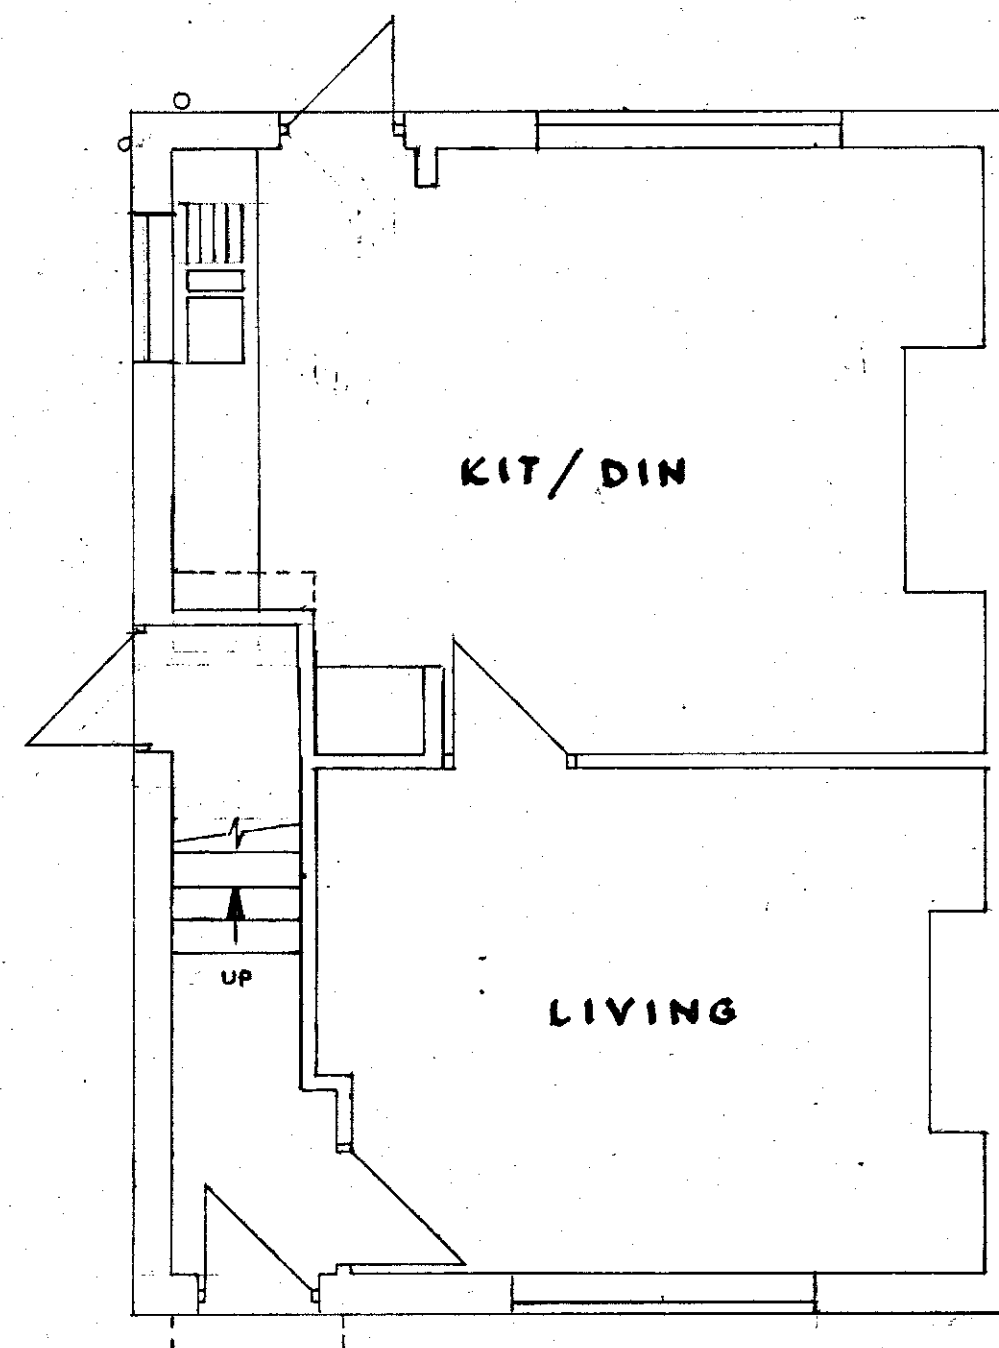


GROUND FLOOR

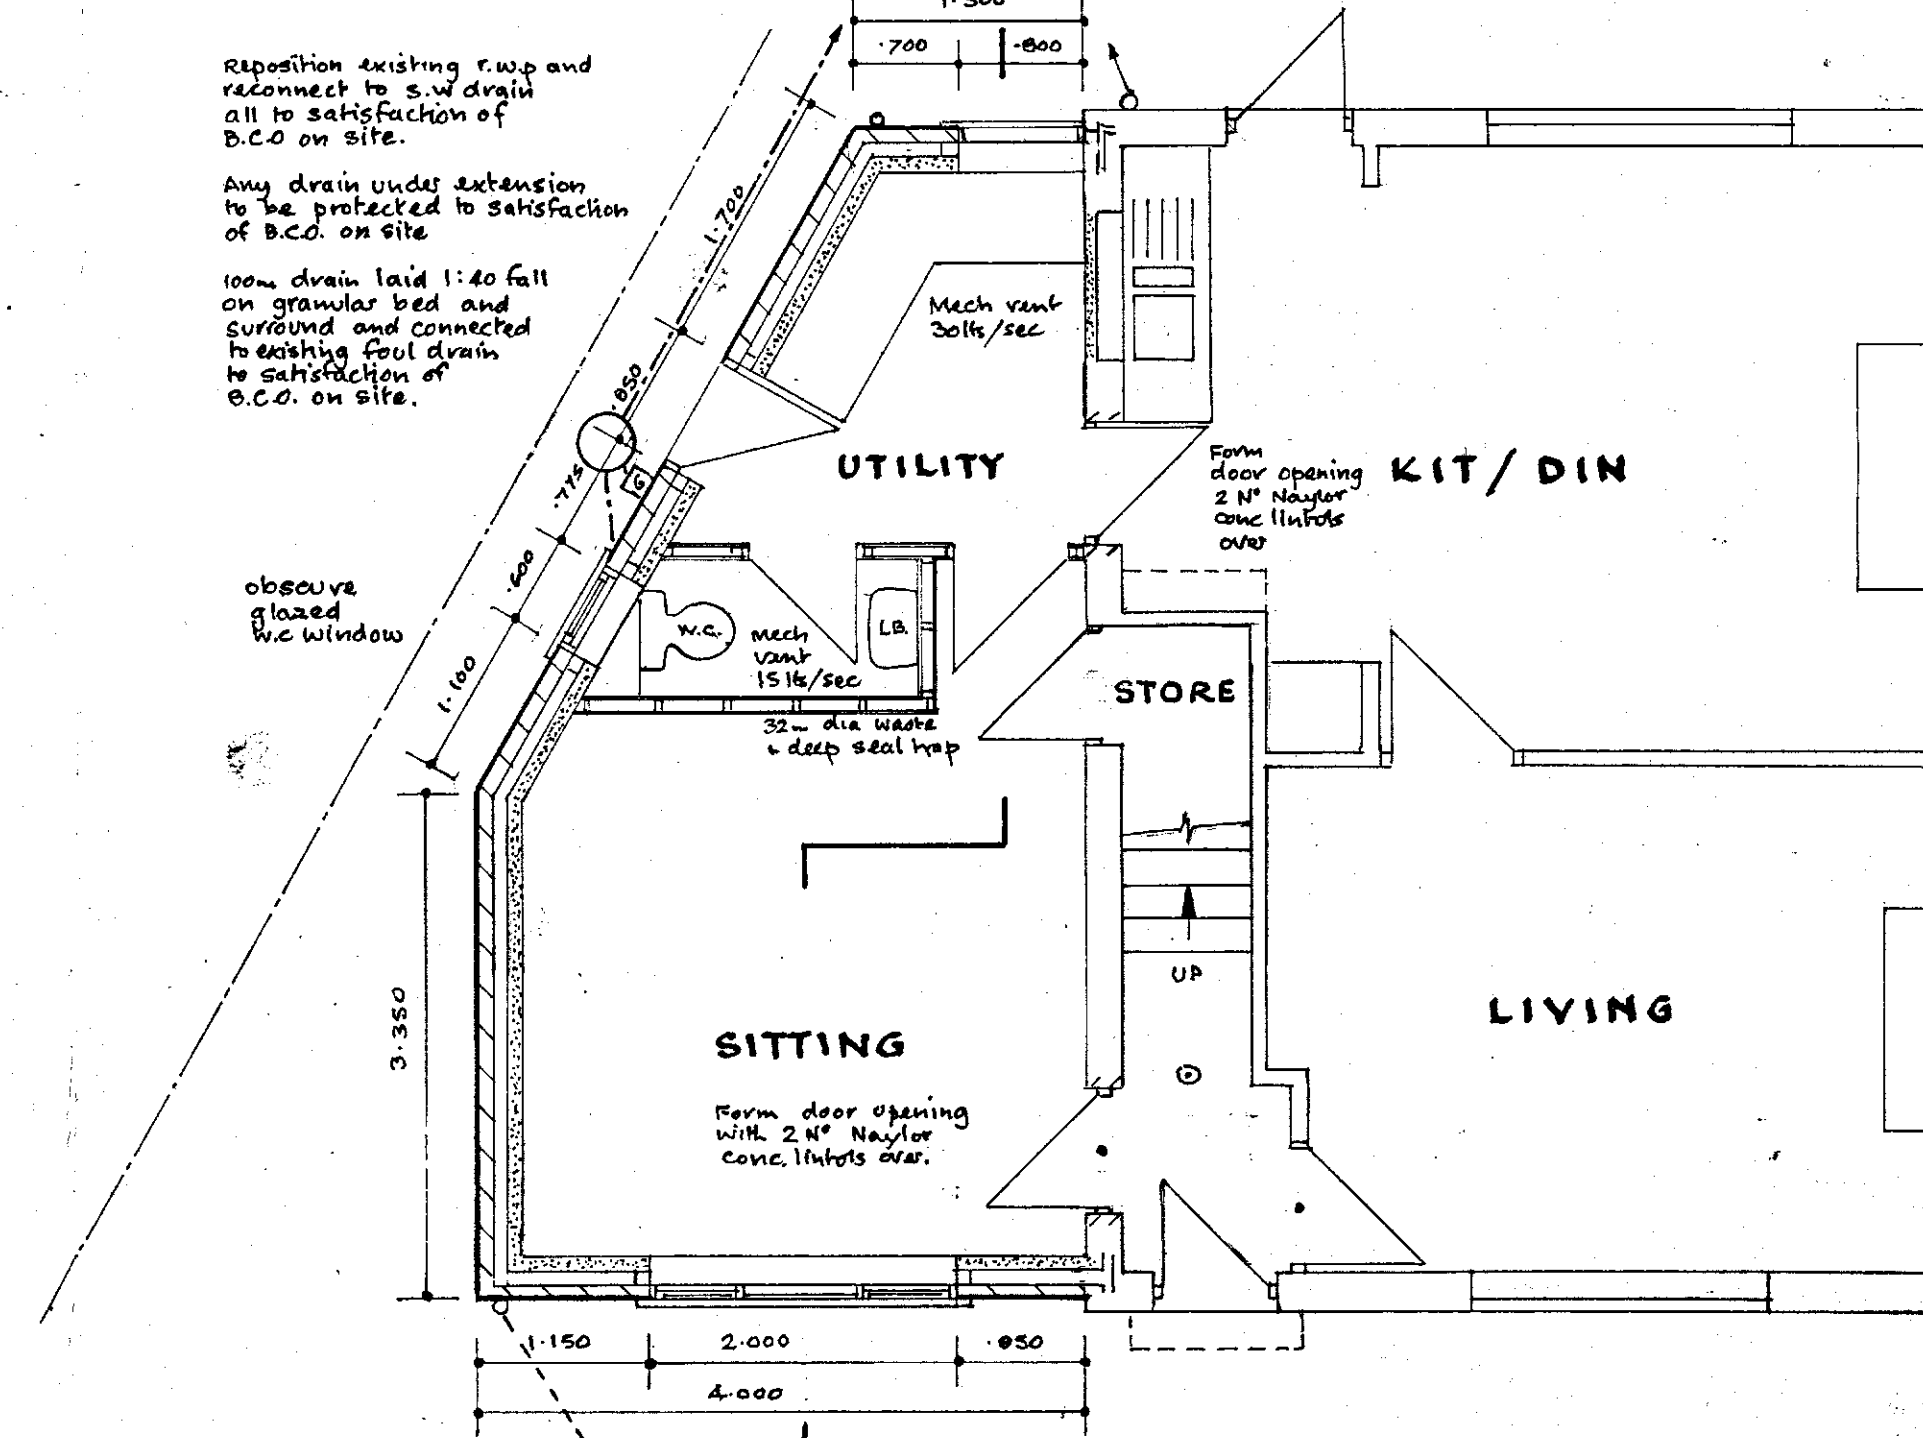

PROPOSED GROUND FLOOR

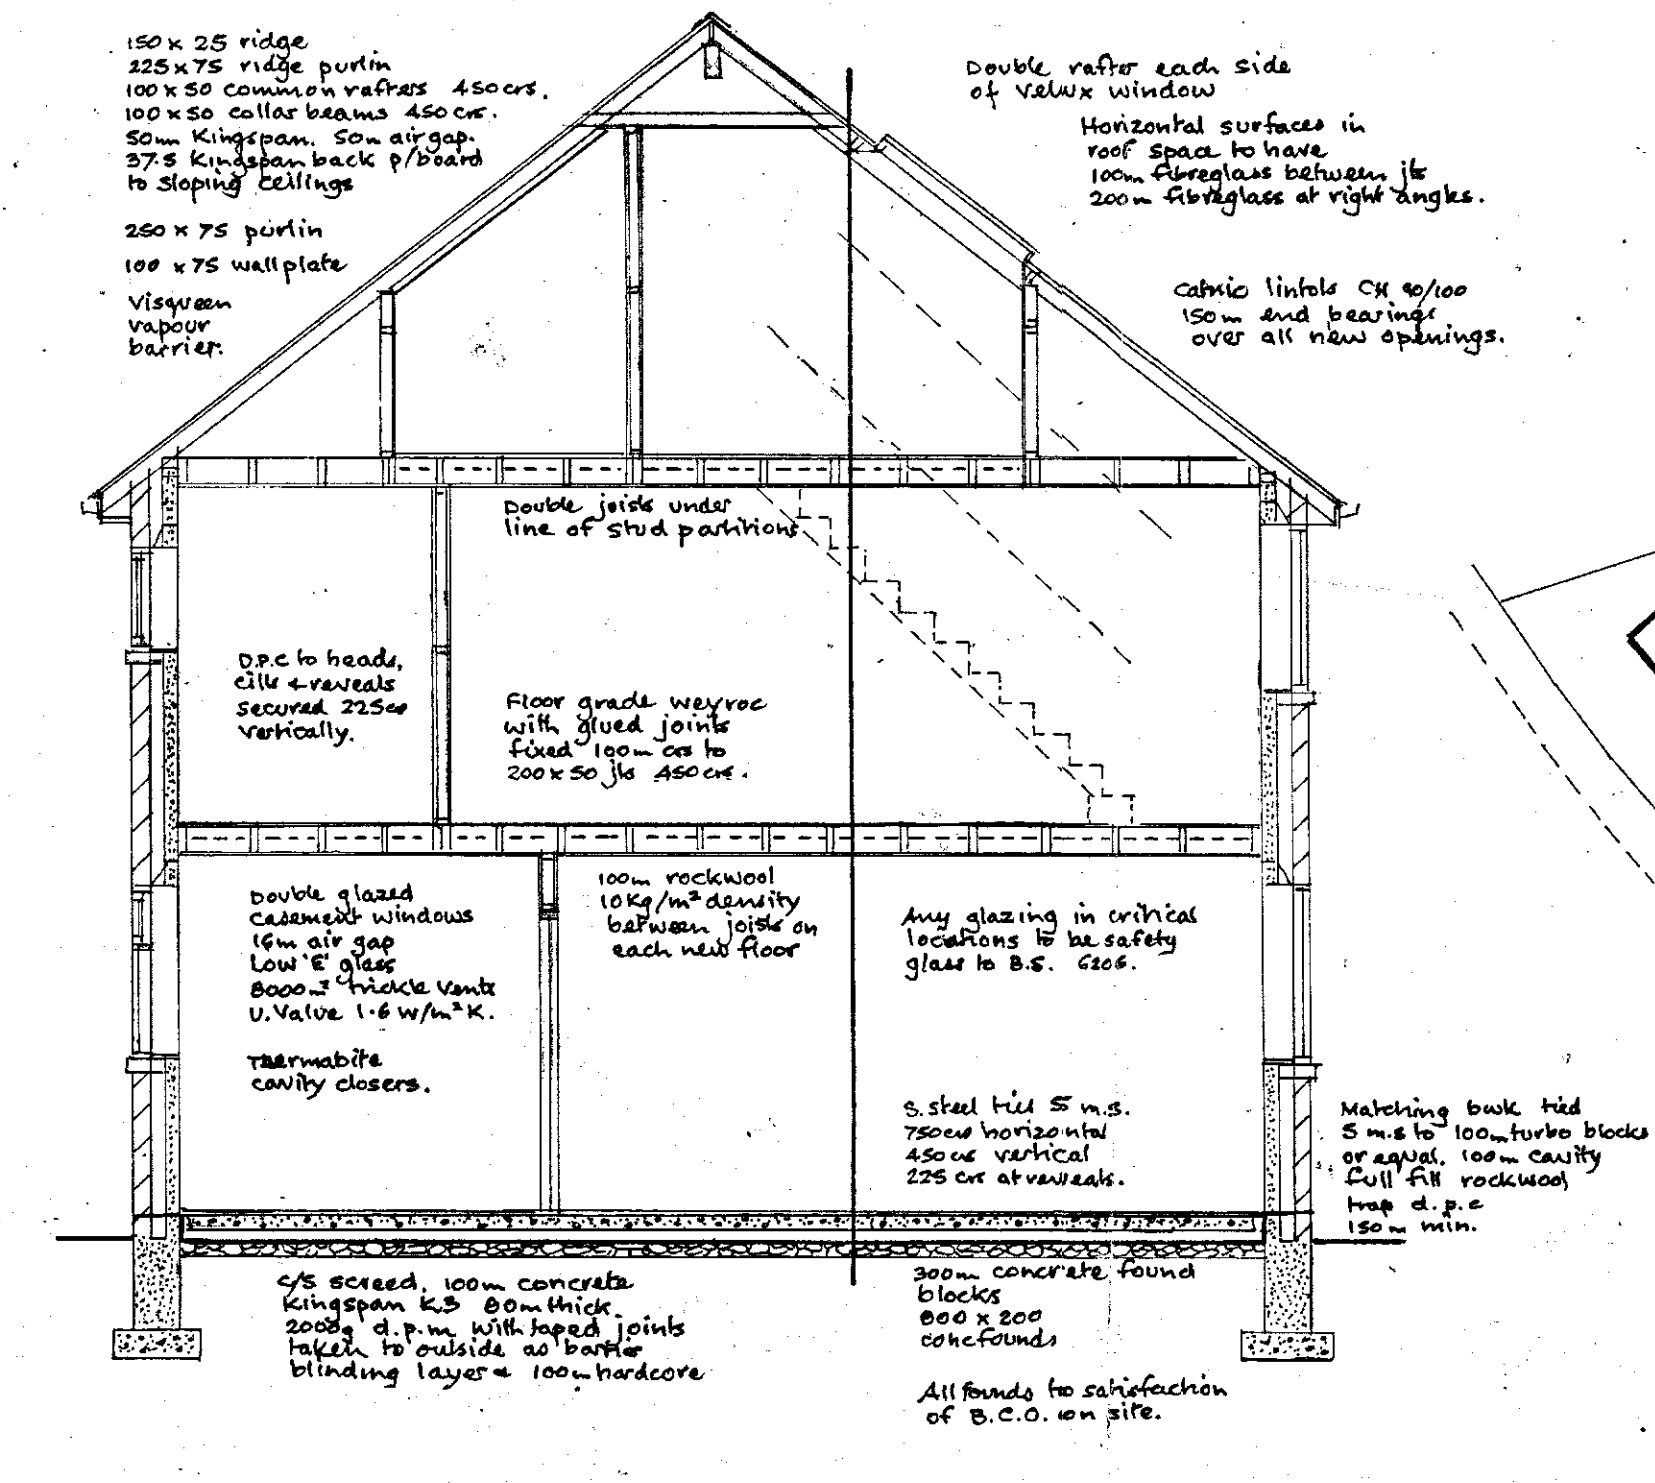

SECTION

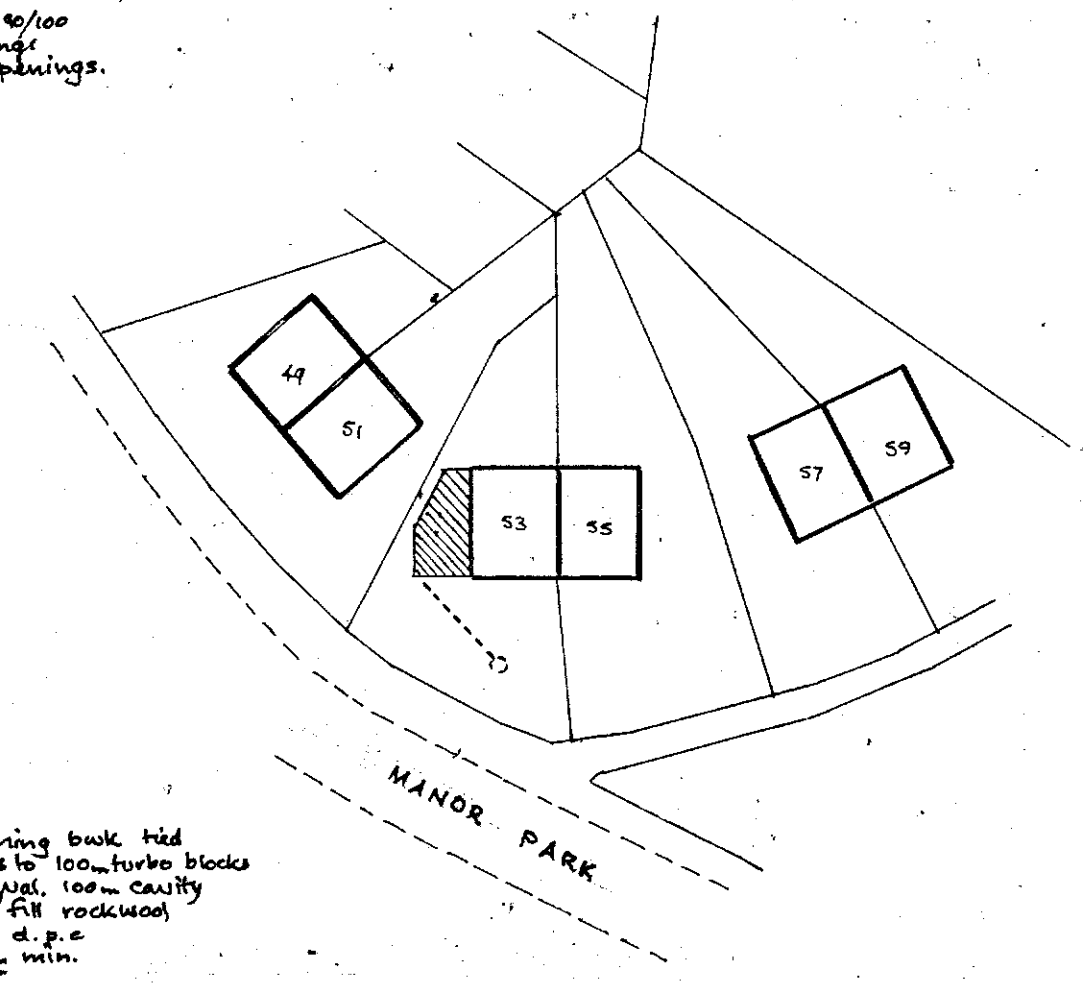

BLOCK PLAN 1/500.