Mr & Mrs J Oakley

Site
Adjacent to No 27 Pontefract Road
Shafton
South Yorkshire

Planning Application

Arboricultural Survey Drawings

CONTENTS

1. APPENDIX 3
2. Architectural Drawings

PREPARED BY :


QUILL ARCHITECTURE

7 Mulberry Close, Darfield, Barnsley, South Yorkshire
S73 9NN. Tel:- 01226 755446

DO NOT SCALE DRAWING

ALL DIMENSIONS IN MILLIMETRES

IF IN DOUBT ASK

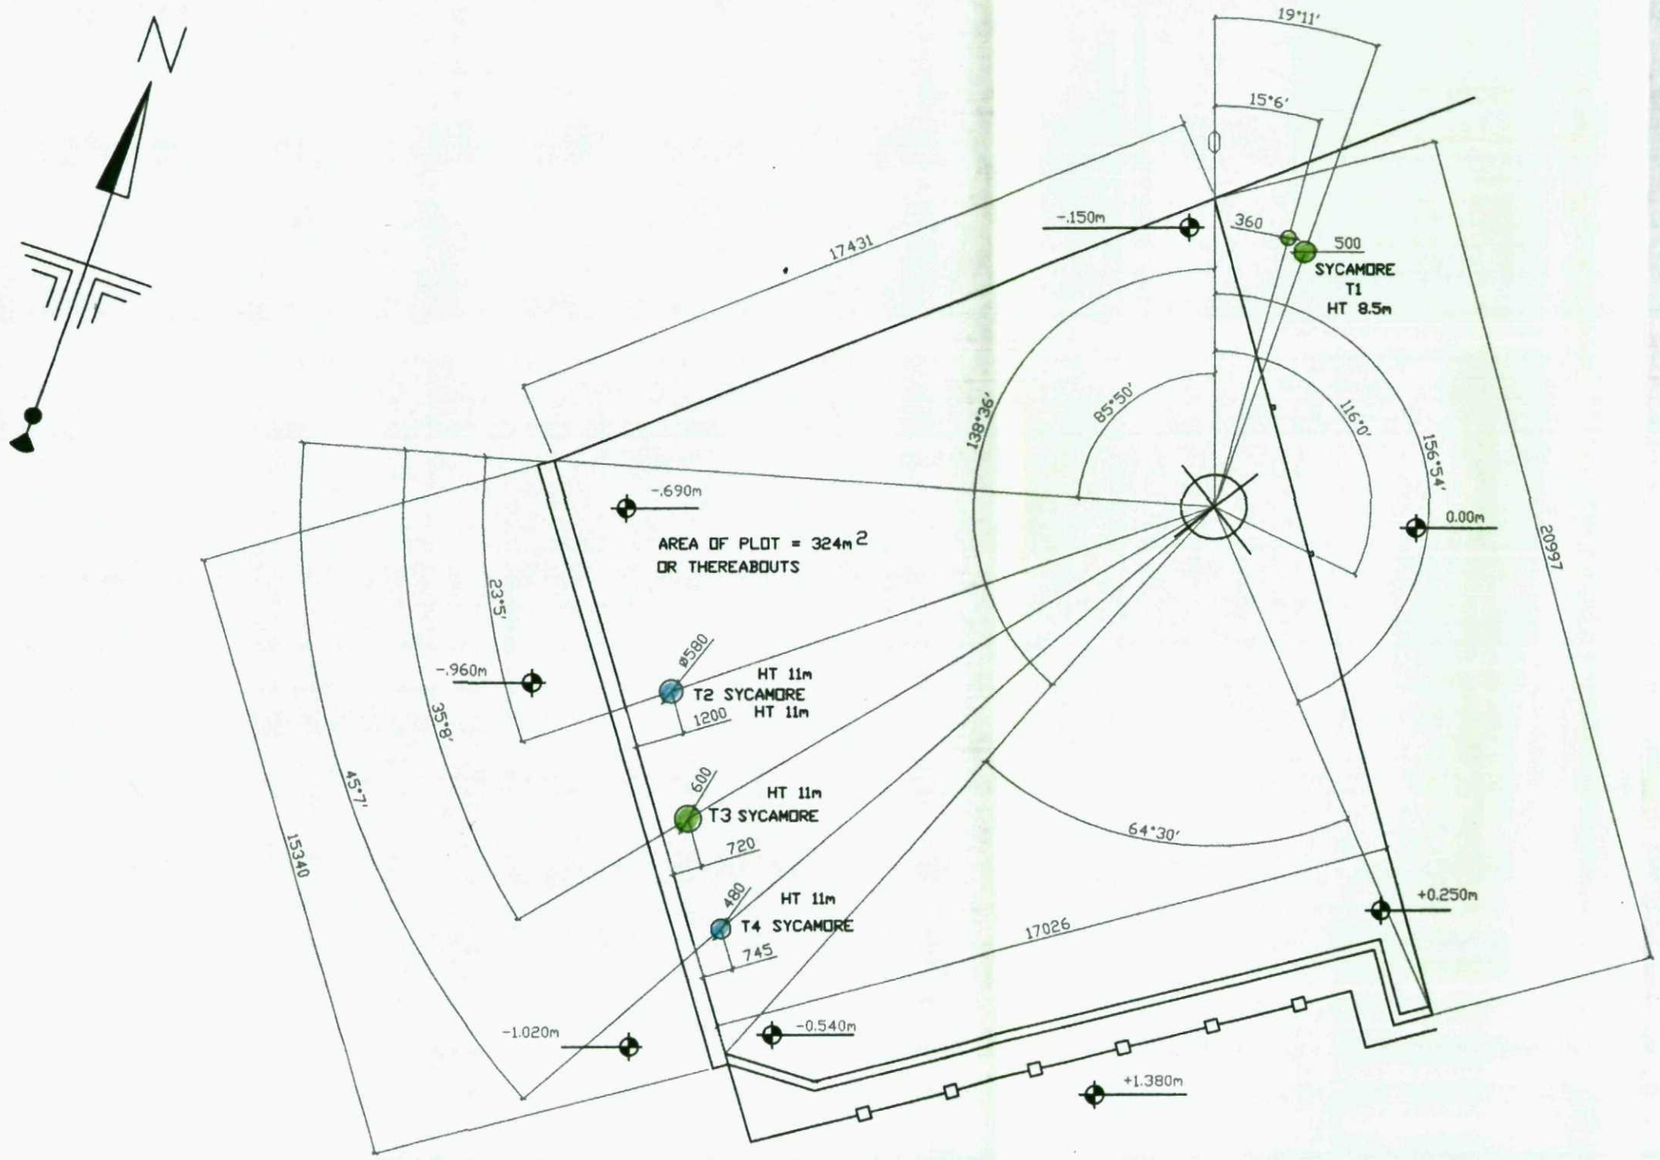

DENOTES SURVEYED GROUND LEVELS

T DENOTES TPO No


HT DENOTES HEIGHT OF TREE

CLIENT MR & MRS J OAKLEY LAND ADJACENT TO 27 PONTEFRACT ROAD SHAFTON, BARNSLEY, SOUTH YORKSHIRE	TITLE DRAWING SHOWING INITIAL SURVEY & TREE LOCATIONS	Quill ARCHITECTURE©	THIS DRAWING IS COPYRIGHT AND MUST NOT BE USED OR DISCLOSED IN ANY WAY EXCEPT WHERE AUTHORIZED IN WRITING BY QUILL ARCHITECTURE. TELEPHONE (01226) 755446 REG No 5210984	SCALE 1 : 150 DATE 29/11/12 DRG No CAD/QA/1206	DRAWN AD REV

DO NOT SCALE DRAWING

ALL DIMENSIONS IN MILLIMETRES

IF IN DOUBT ASK

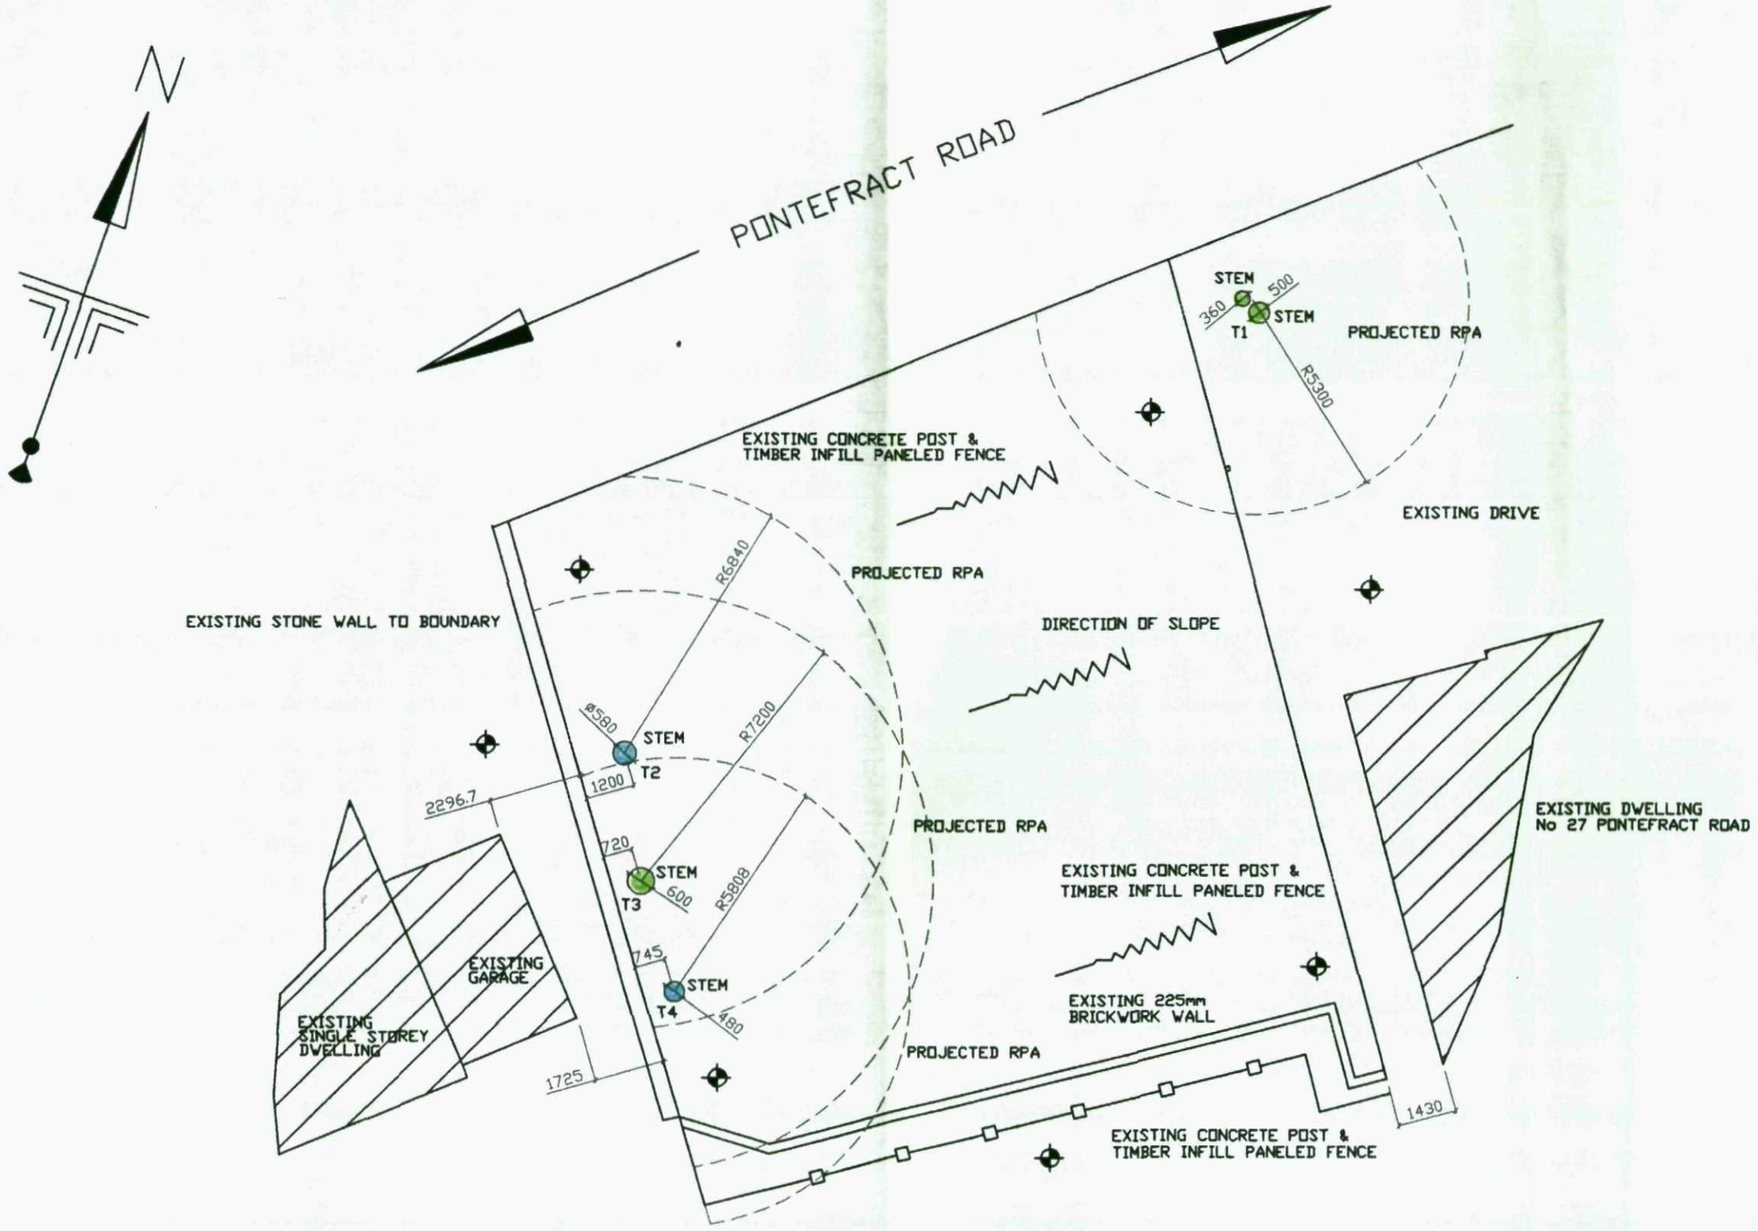


CLIENT MR & MRS J OAKLEY LAND ADJACENT TO 27 PONTEFRACT ROAD SHAFTON, BARNSLEY, SOUTH YORKSHIRE	TITLE DRAWING SHOWING TREE ROOT INGRESS INTO EXISTING SITE	Quill ARCHITECTURE©	THIS DRAWING IS COPYRIGHT AND MUST NOT BE USED OR DISCLOSED IN ANY WAY EXCEPT WHERE AUTHORIZED IN WRITING BY QUILL ARCHITECTURE. TELEPHONE (01226) 755446 REG No 5210984	SCALE 1 : 150 DATE 29/11/12 DRG No CAD/QA/1207	DRAWN AD REV

DO NOT SCALE DRAWING


ALL DIMENSIONS IN MILLIMETRES

IF IN DOUBT ASK

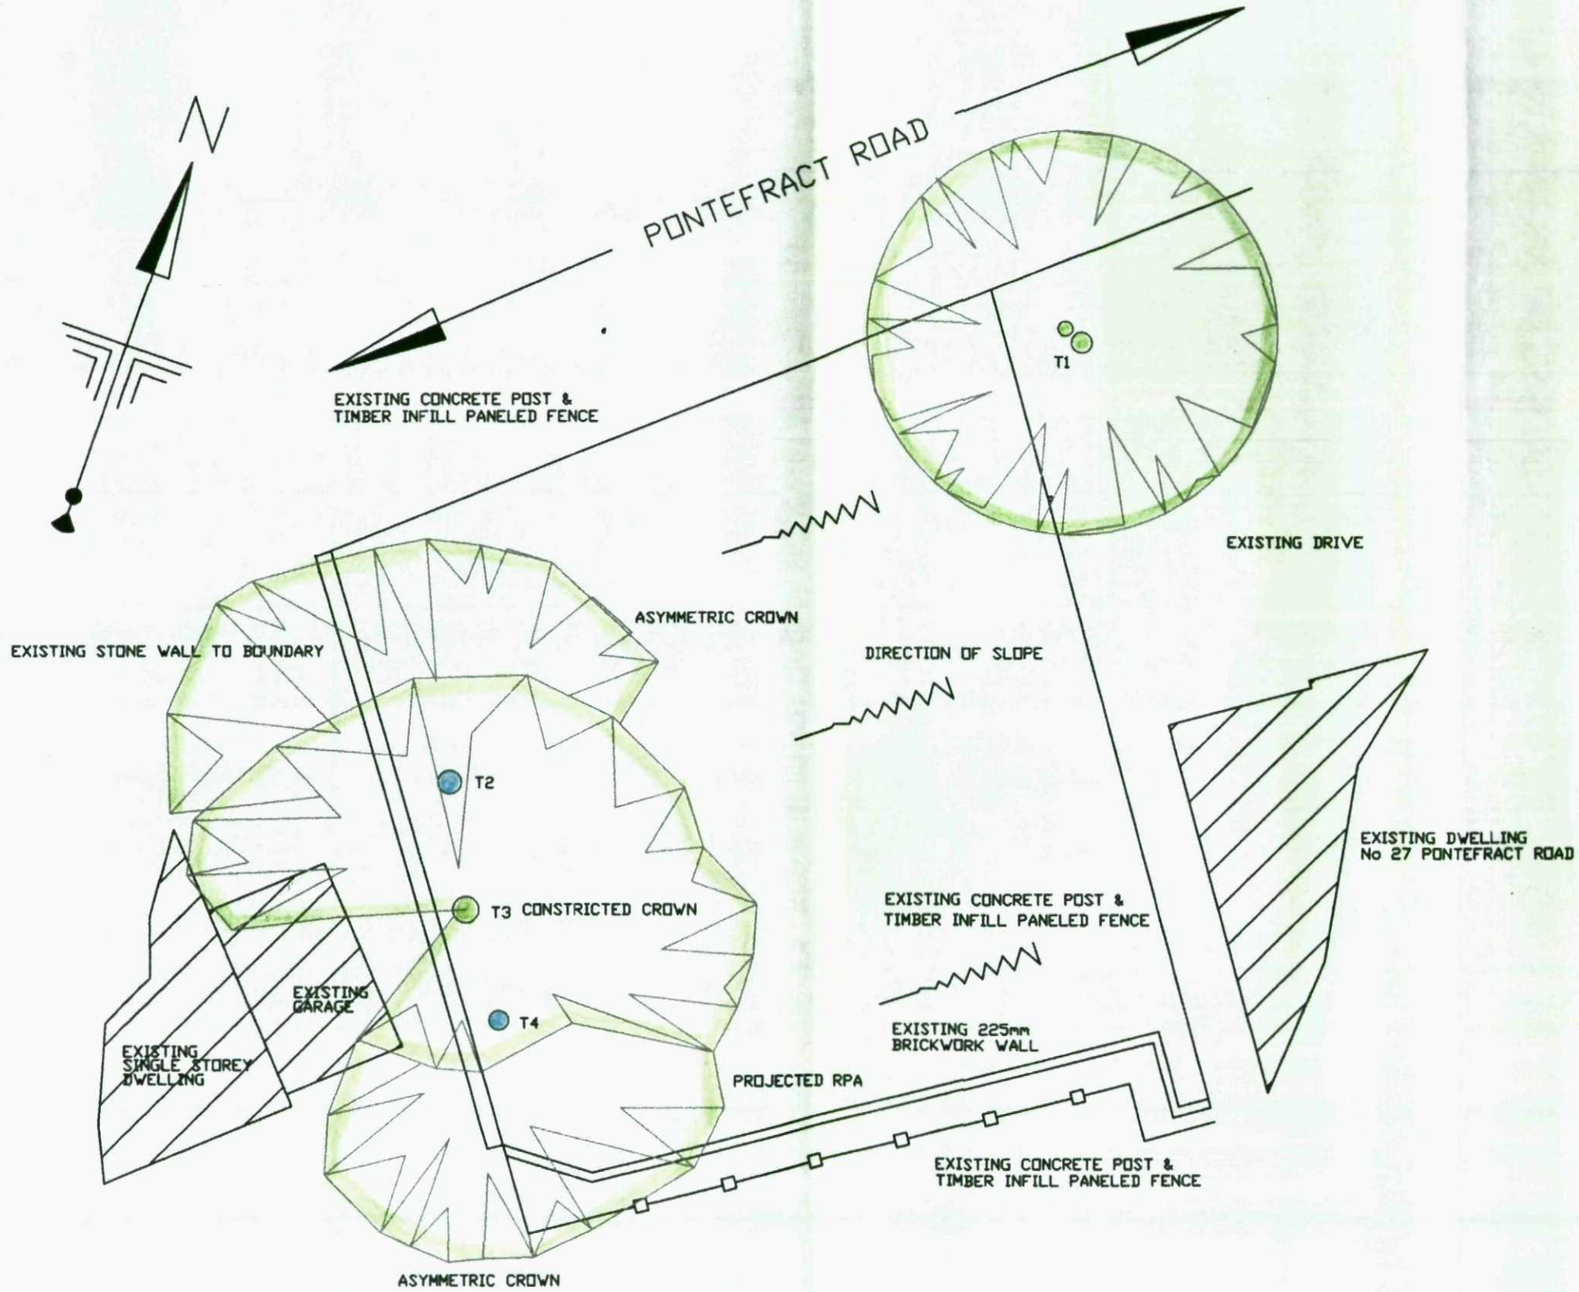

CLIENT MR & MRS J OAKLEY LAND ADJACENT TO 27 PONTEFRACT ROAD SHAFTON, BARNSLEY, SOUTH YORKSHIRE	TITLE DRAWING SHOWING EXTENT OF SITE MEASURED TREE CROWNS	Quill ARCHITECTURE©	THIS DRAWING IS COPYRIGHT AND MUST NOT BE USED OR DISCLOSED IN ANY WAY EXCEPT WHERE AUTHORIZED IN WRITING BY QUILL ARCHITECTURE. TELEPHONE (01226) 755446 REG No 5210984	SCALE 1 : 150 / DATE 29/11/12	DRAWN AD / REV DRG No CAD/QA/1208

DO NOT SCALE DRAWING | ALL DIMENSIONS IN MILLIMETRES | IF IN DOUBT ASK

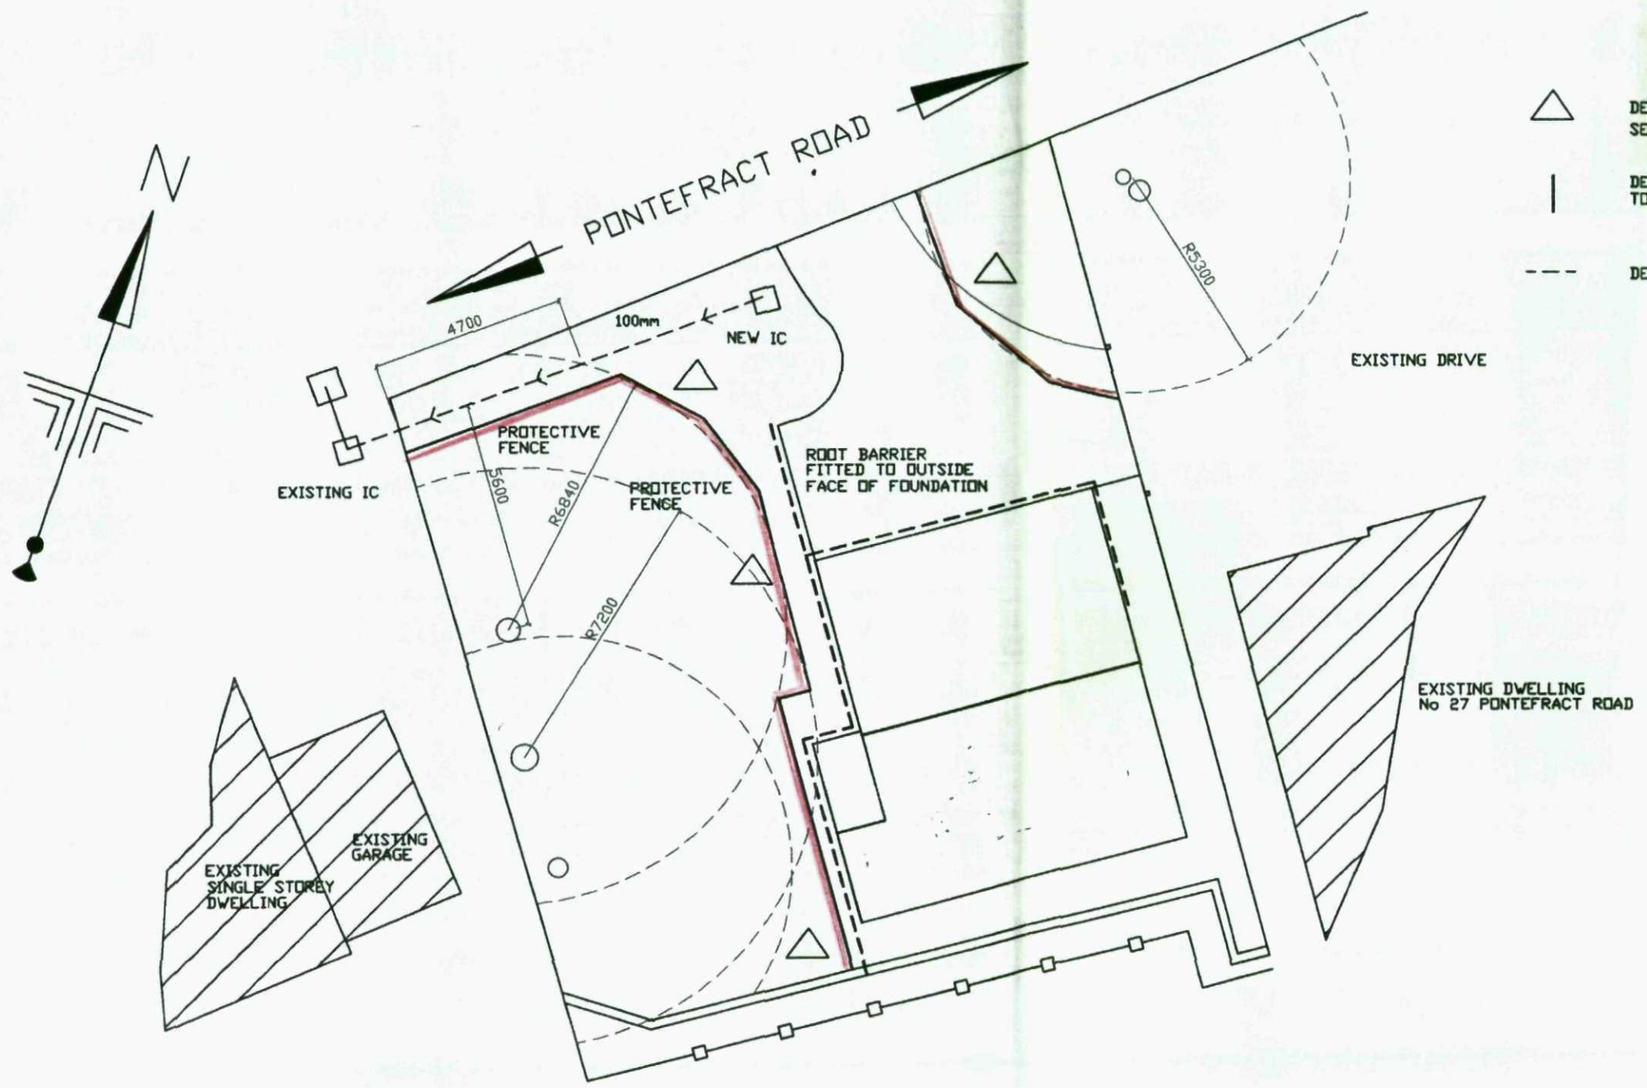

△ DENOTES SIGN SECURED TO FENCE SEE SPEC

| DENOTES NEW POSITION OF PROTECTIVE FENCE TO ALLOW 100mm FOUL DRAIN TO BE INSTALLED


- - - DENOTES 100mm DRAIN

CLIENT MR & MRS J OAKLEY LAND ADJACENT TO 27 PONTEFRACT ROAD SHAFTON, BARNSLEY, SOUTH YORKSHIRE	TITLE DRAWING SHOWING PROTECTIVE FENCE & POSITION OF TREE ROOT BARRIER	Quill ARCHITECTURE©	THIS DRAWING IS COPYRIGHT AND MUST NOT BE USED OR DISCLOSED IN ANY WAY EXCEPT WHERE AUTHORIZED IN WRITING BY QUILL ARCHITECTURE. TELEPHONE (01226) 755446 REG No 5210984	SCALE 1 : 150 DRAWN AD DATE 29/11/12 REV DRG No CAD/QA/1209

DO NOT SCALE DRAWING

ALL DIMENSIONS IN MILLIMETRES

IF IN DOUBT ASK

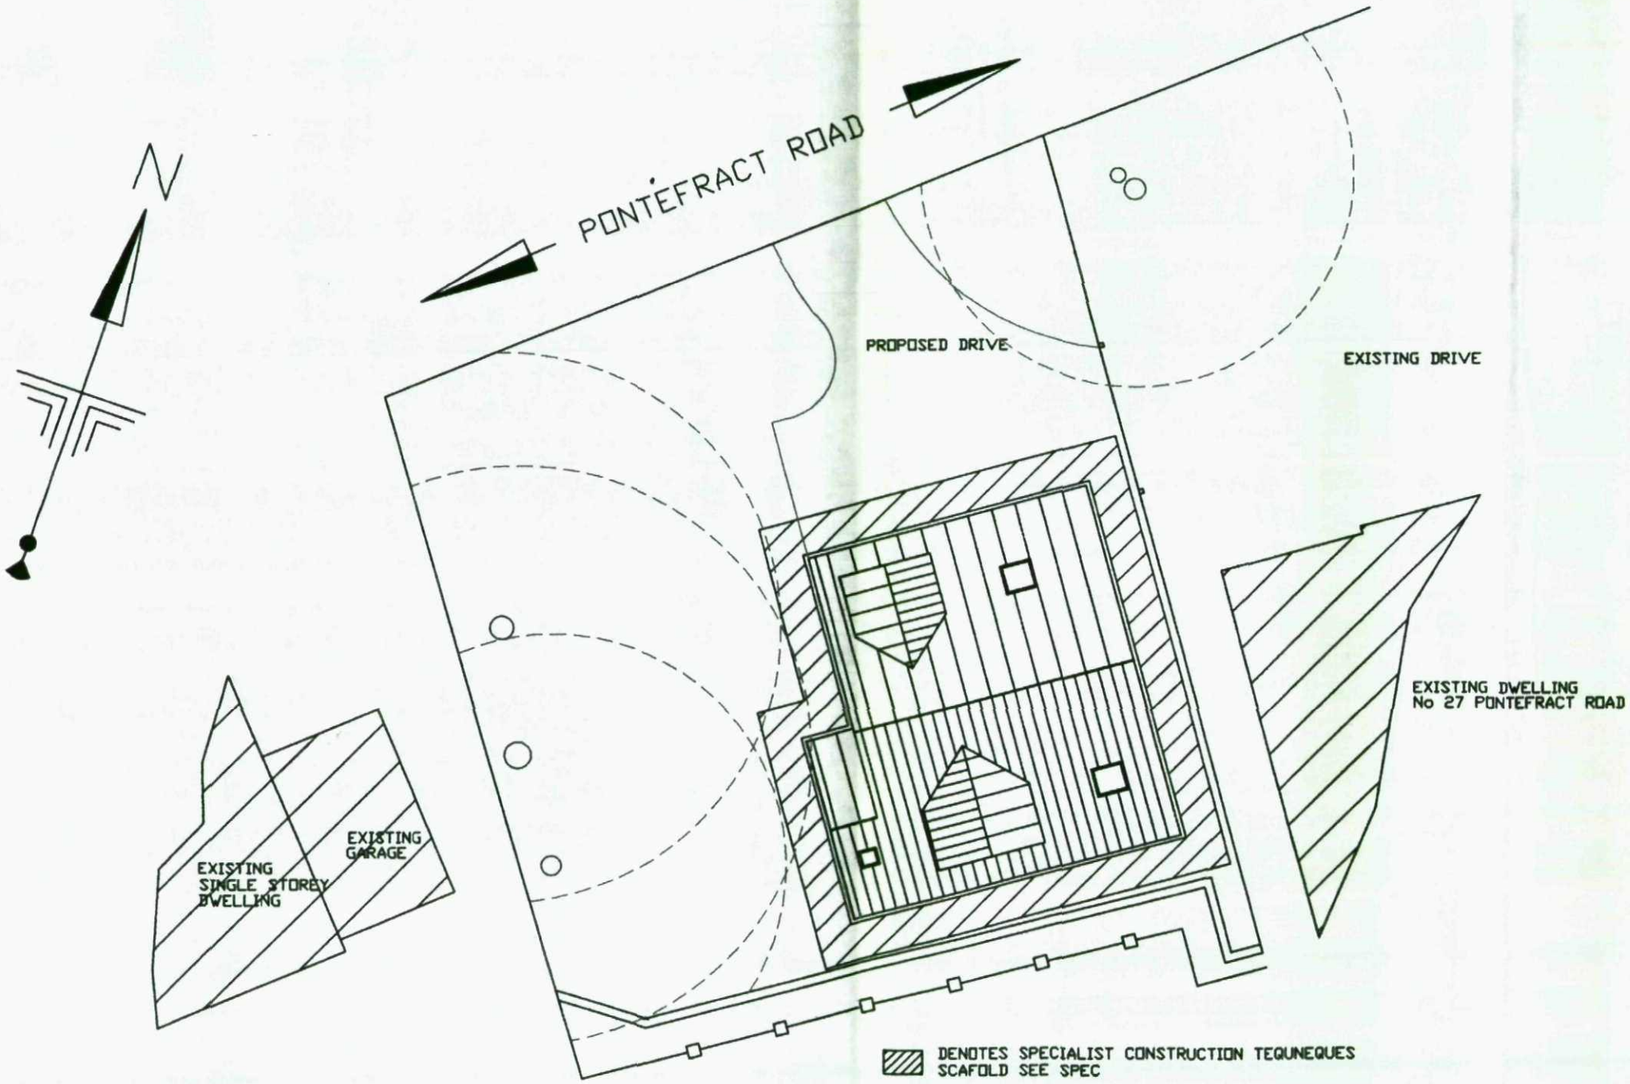

CLIENT

MR & MRS J OAKLEY
LAND ADJACENT TO 27 PONTEFRACT ROAD
SHAFTON, BARNSLEY, SOUTH YORKSHIRE

TITLE

DRAWING SHOWING POSITION OF SCAFFOLD
ERECTED AT STOREY HEIGHT

Quill ARCHITECTURE©

THIS DRAWING IS COPYRIGHT AND MUST NOT BE USED OR DISCLOSED IN ANY WAY EXCEPT WHERE AUTHORIZED IN WRITING BY QUILL ARCHITECTURE.


TELEPHONE (01226) 755446 REG No 5210984

SCALE 1 : 150	DRAWN AD
DATE 29/11/12	REV
DRG No CAD/QA/1210	

DO NOT SCALE DRAWING

ALL DIMENSIONS IN MILLIMETRES

IF IN DOUBT ASK

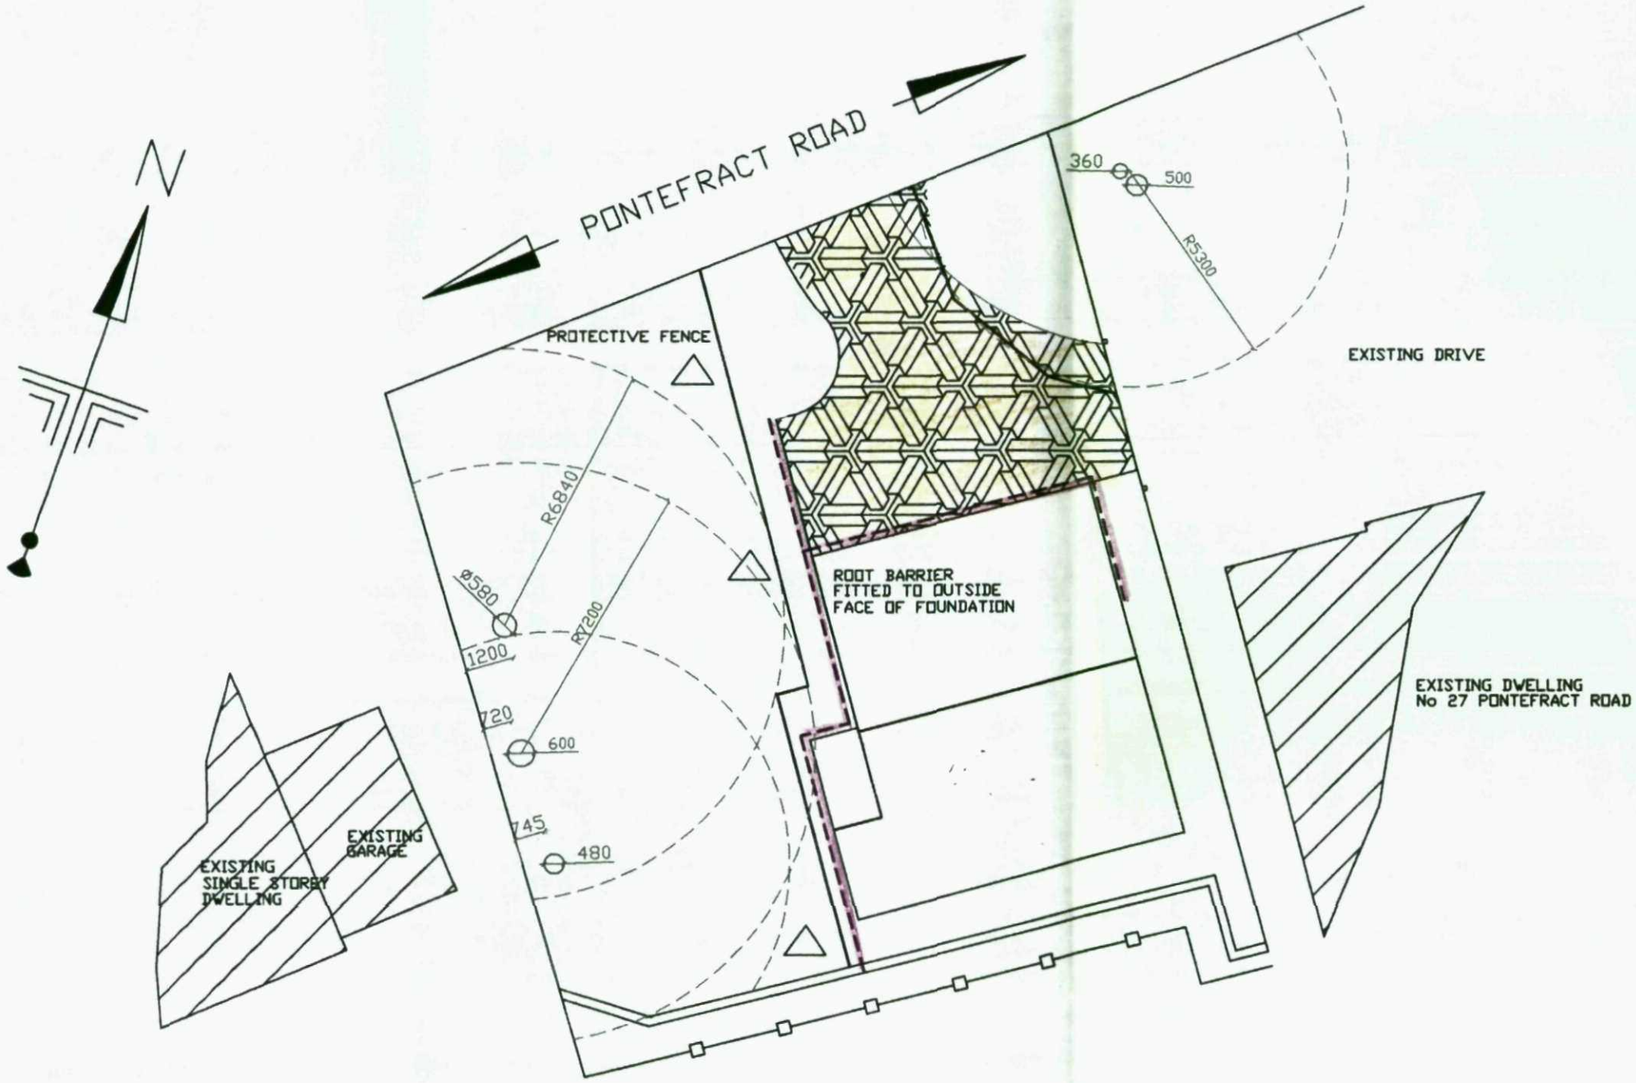

△ DENOTES SIGN SECURED TO FENCE SEE SPEC

| DENOTES PROTECTIVE FENCE

¦ DENOTES RIGID VERTICAL ROOT BARRIER MONARFLEX

▨ DENOTES EXTENT OF NO DIG DRIVE CONSTRUCTION ALL BUILDING WORK ON SITE IS COMPLETE AND DWELLING IS OCCUPIED

CLIENT
MR & MRS J OAKLEY
LAND ADJACENT TO 27 PONTEFRACT ROAD
SHAFTON, BARNSLEY, SOUTH YORKSHIRE

TITLE
DRAWING SHOWING NO DIG CONSTRUCTION TO DRIVE & HARDSTANDING

Quill ARCHITECTURE©

THIS DRAWING IS COPYRIGHT AND MUST NOT BE USED OR DISCLOSED IN ANY WAY EXCEPT WHERE AUTHORIZED IN WRITING BY QUILL ARCHITECTURE.

TELEPHONE (01226) 755446 REG No 5210984

SCALE 1 : 150 | DRAWN AD


DATE 29/11/12 | REV

DRG No CAD/QA/1211

DO NOT SCALE DRAWING

ALL DIMENSIONS IN MILLIMETRES

IF IN DOUBT ASK

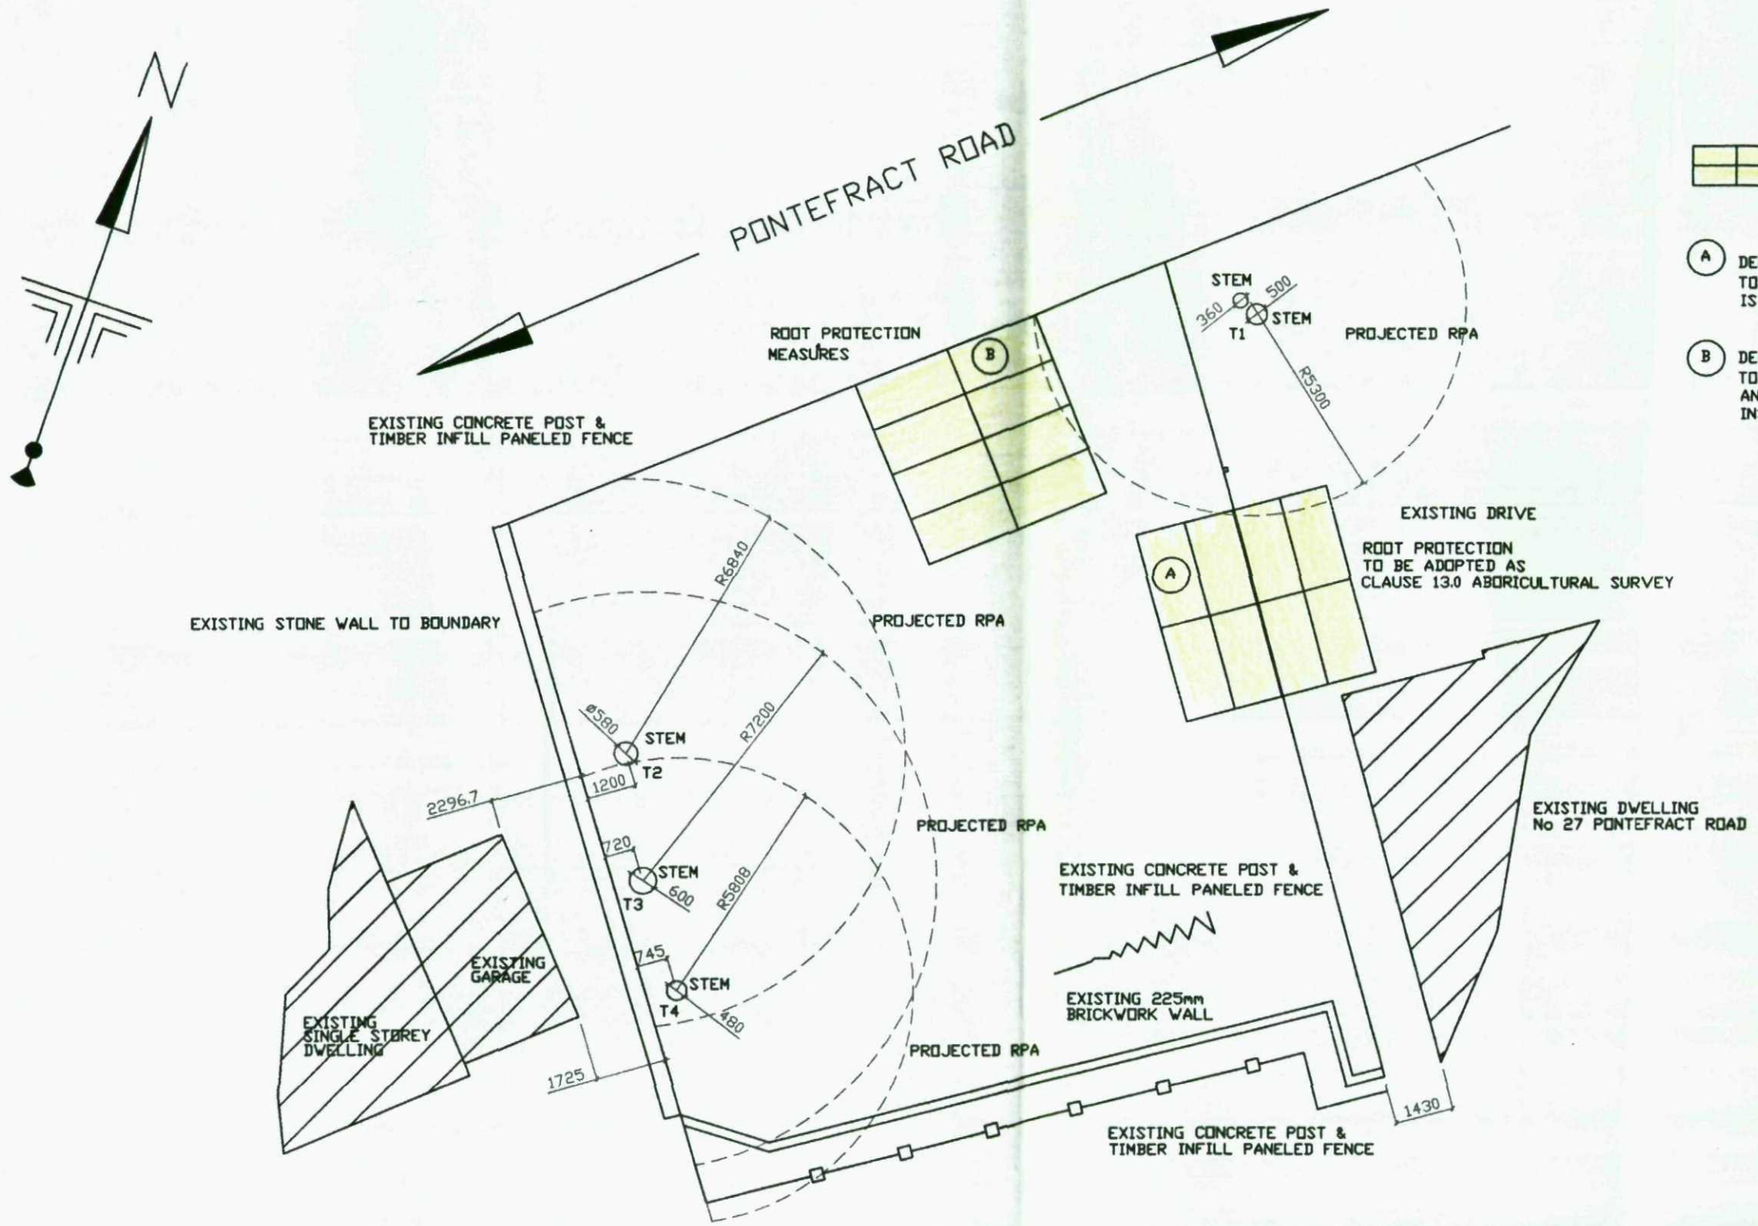

PROTECTIVE MEASURES

(A) DENOTES PROTECTIVE MEASURES TO BE ADOPTED WHEN ACCESS 'A' IS USED

(B) DENOTES PROTECTIVE MEASURES TO BE ADOPTED WHEN ACCESS 'B' AND DROP DOWN KERB HAS BEEN INSTALLED

CLIENT

MR & MRS J OAKLEY
LAND ADJACENT TO 27 PONTEFRACT ROAD
SHAFTON, BARNSLEY, SOUTH YORKSHIRE

TITLE

DRAWING SHOWING ACCESS TO SITE USING TEMPORARY ACCESS MEASURES

Quill ARCHITECTURE©

THIS DRAWING IS COPYRIGHT AND MUST NOT BE USED OR DISCLOSED IN ANY WAY EXCEPT WHERE AUTHORIZED IN WRITING BY QUILL ARCHITECTURE.

TELEPHONE (01226) 755446 REG No 5210984

SCALE 1 : 150 | DRAWN AD

DATE 29/11/12 | REV

DRG No CAD/QA/1212