


PROPOSED EXTENSION OF CONSERVATORY
AT 36 GREENSIDE LANE HOYLAND
BARNSLEY S74 9PZ.

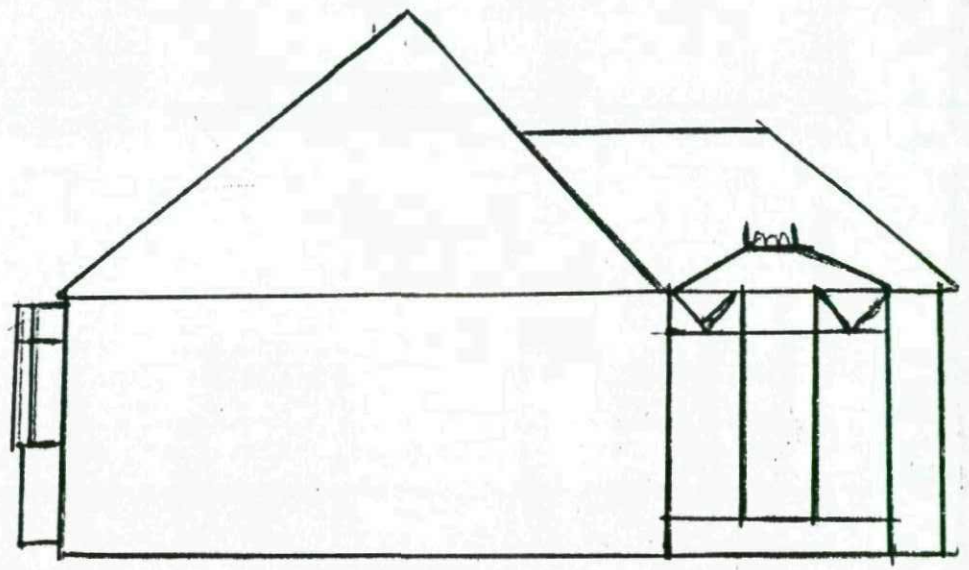

SIDE ELEVATION

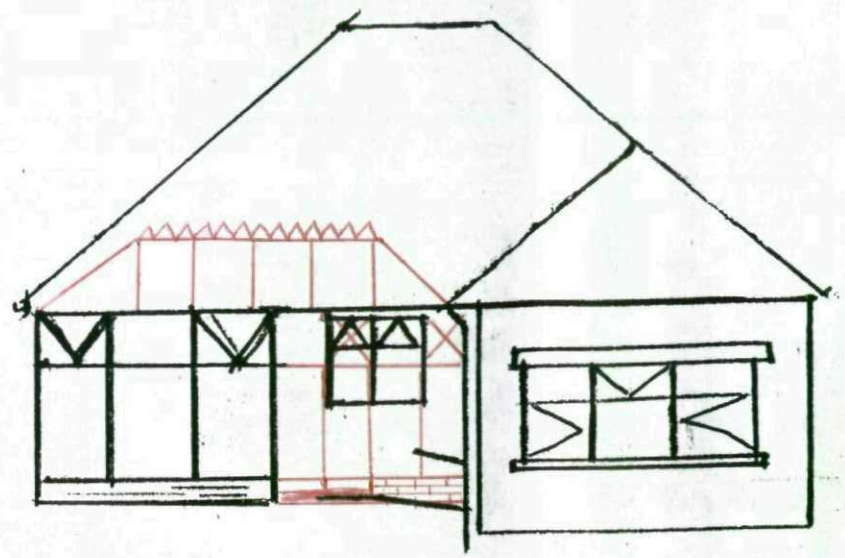

REAR ELEVATION

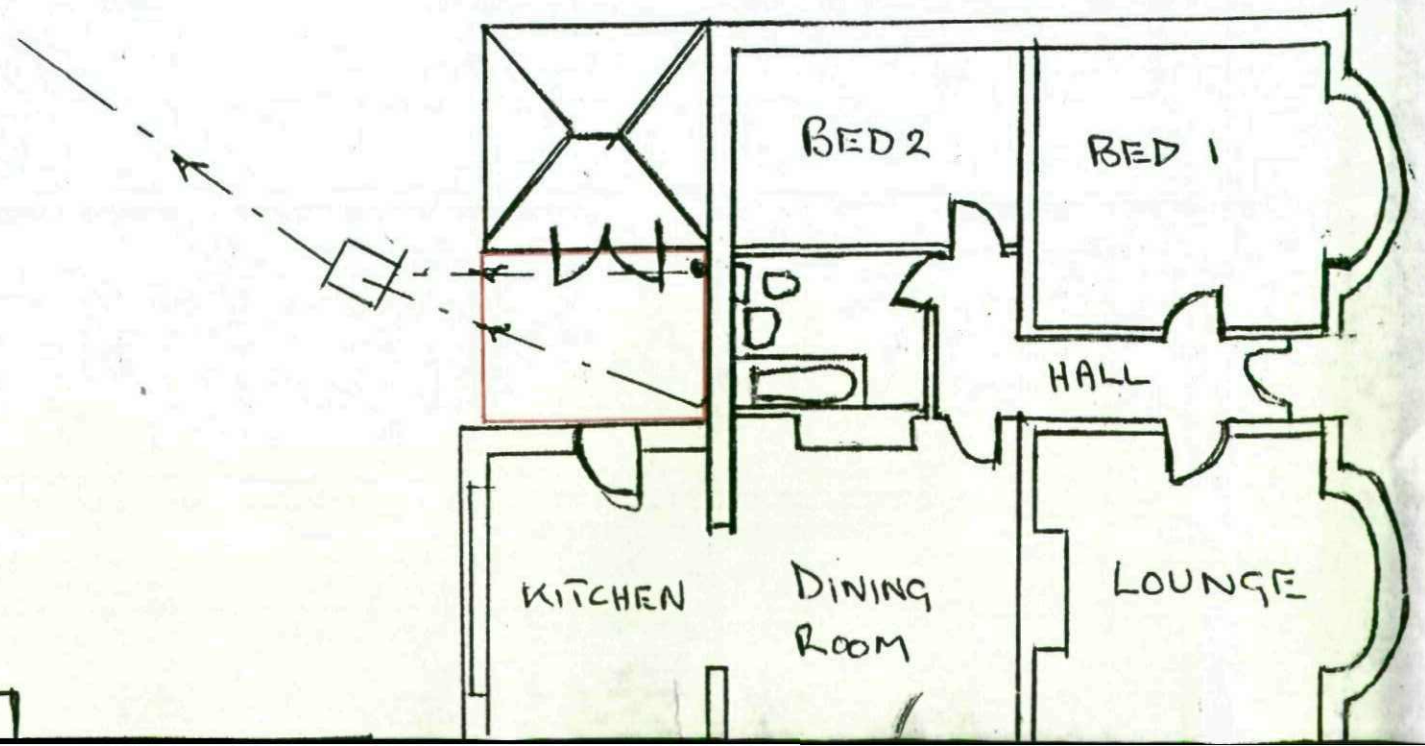

3 MTRS APROX

EXSISTING CONSERVATORY IS
2·9 MTRS × 2·9 MTRS

DOUBLE DOORS ON TO PATIO

DWARF WALL

DWARF WALL TO MATCH EXISTING

STEP TO PATIO

2·7 MTRS

EXSISTING KITCHEN EXTENSION FACEIN REAR GARDEN

FRONT ELEVATION FACING REAR GARDEN

PROPOSED NEW EXTENSION TO CONSERVATORY TO BE BUILT CONFORMING TO BUILDING REGULATIONS.

PLEASE NOTE THE ROOF OF THE NEW AND OLD CONSERVATORY WILL BE COMPLETLY RENEWED AS ONE UNIT.

PROPOSED CONSERVATORY EXTENSION
AT 36 GREENSIDE LANE
HOYLAND BARNSLEY S74 9PZ.


N

2·9 MTRS


2·7 MTRS

2·9 MTRS


THE WHOLE CONSERVATORY ROOF WILL BE ONE NEW UNIT

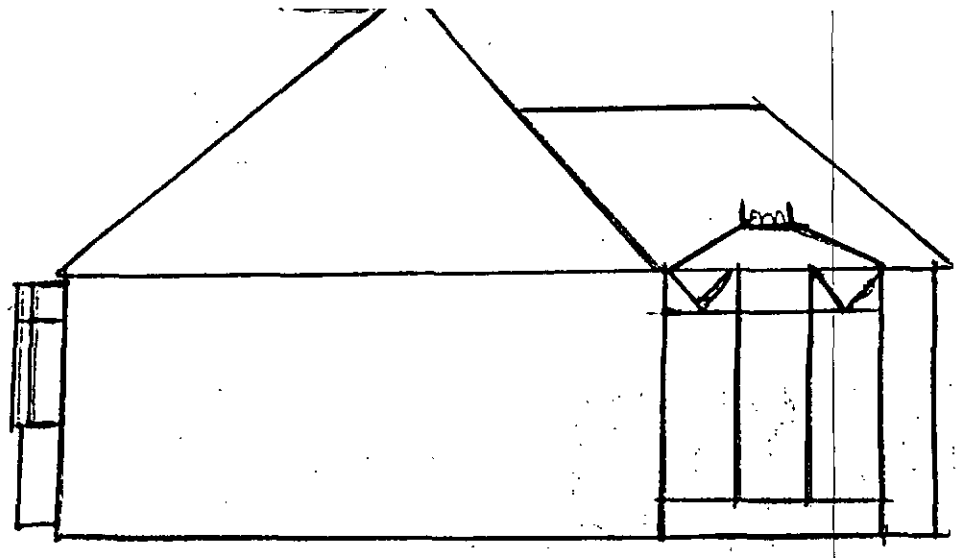

SIDE ELEVATION

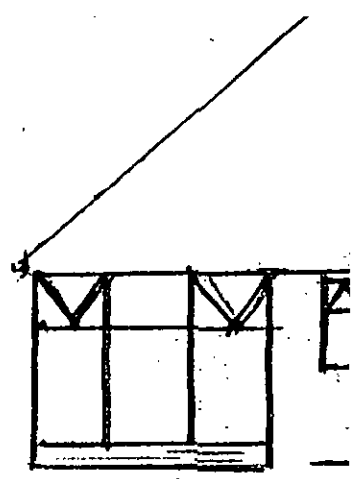

REAR

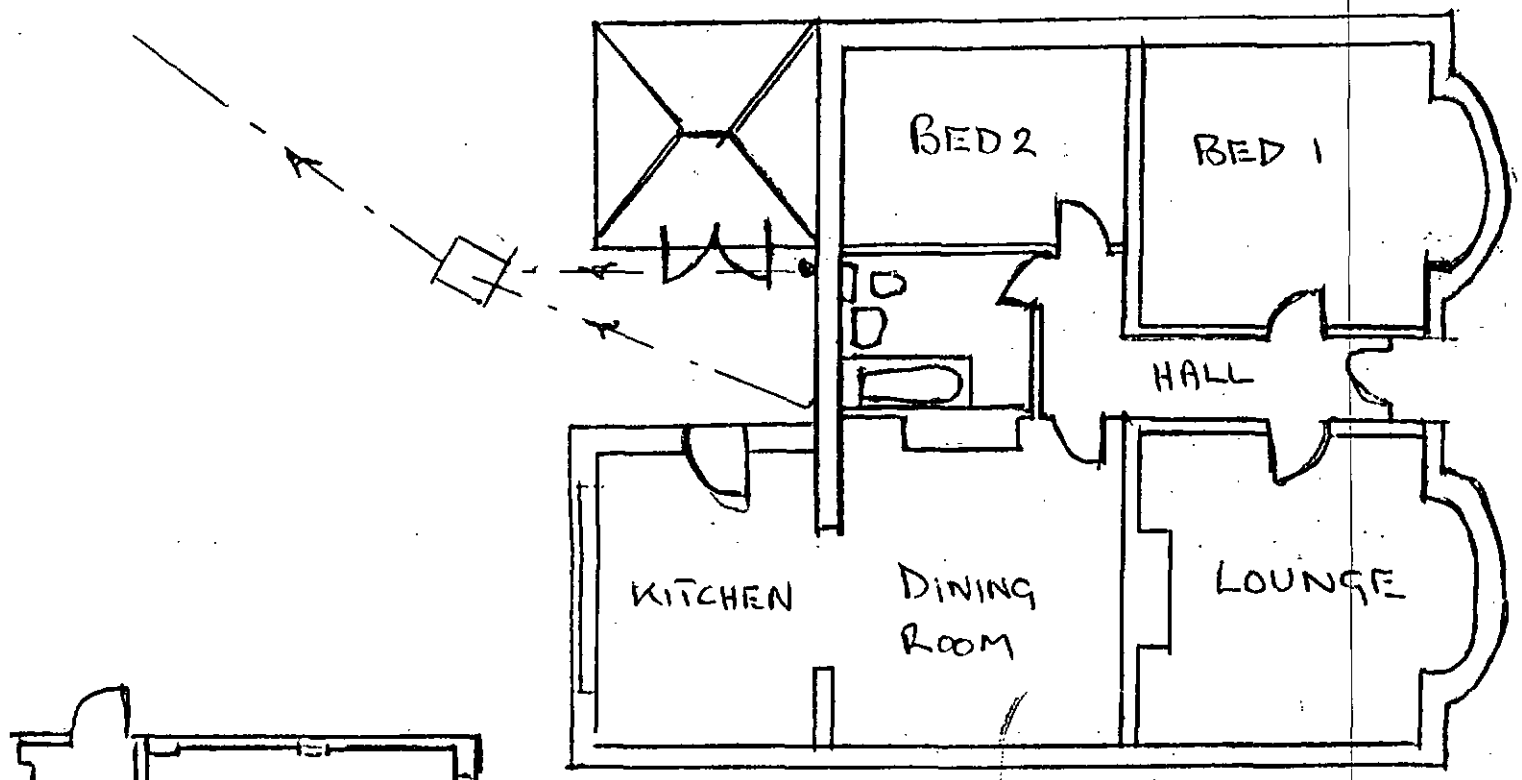


PROPOSED CONSERVATORY EXTENSION

SCALE 1-100


36 GREENSIDE LANE

NOYCAND BARNSLEY

S74 9PZ

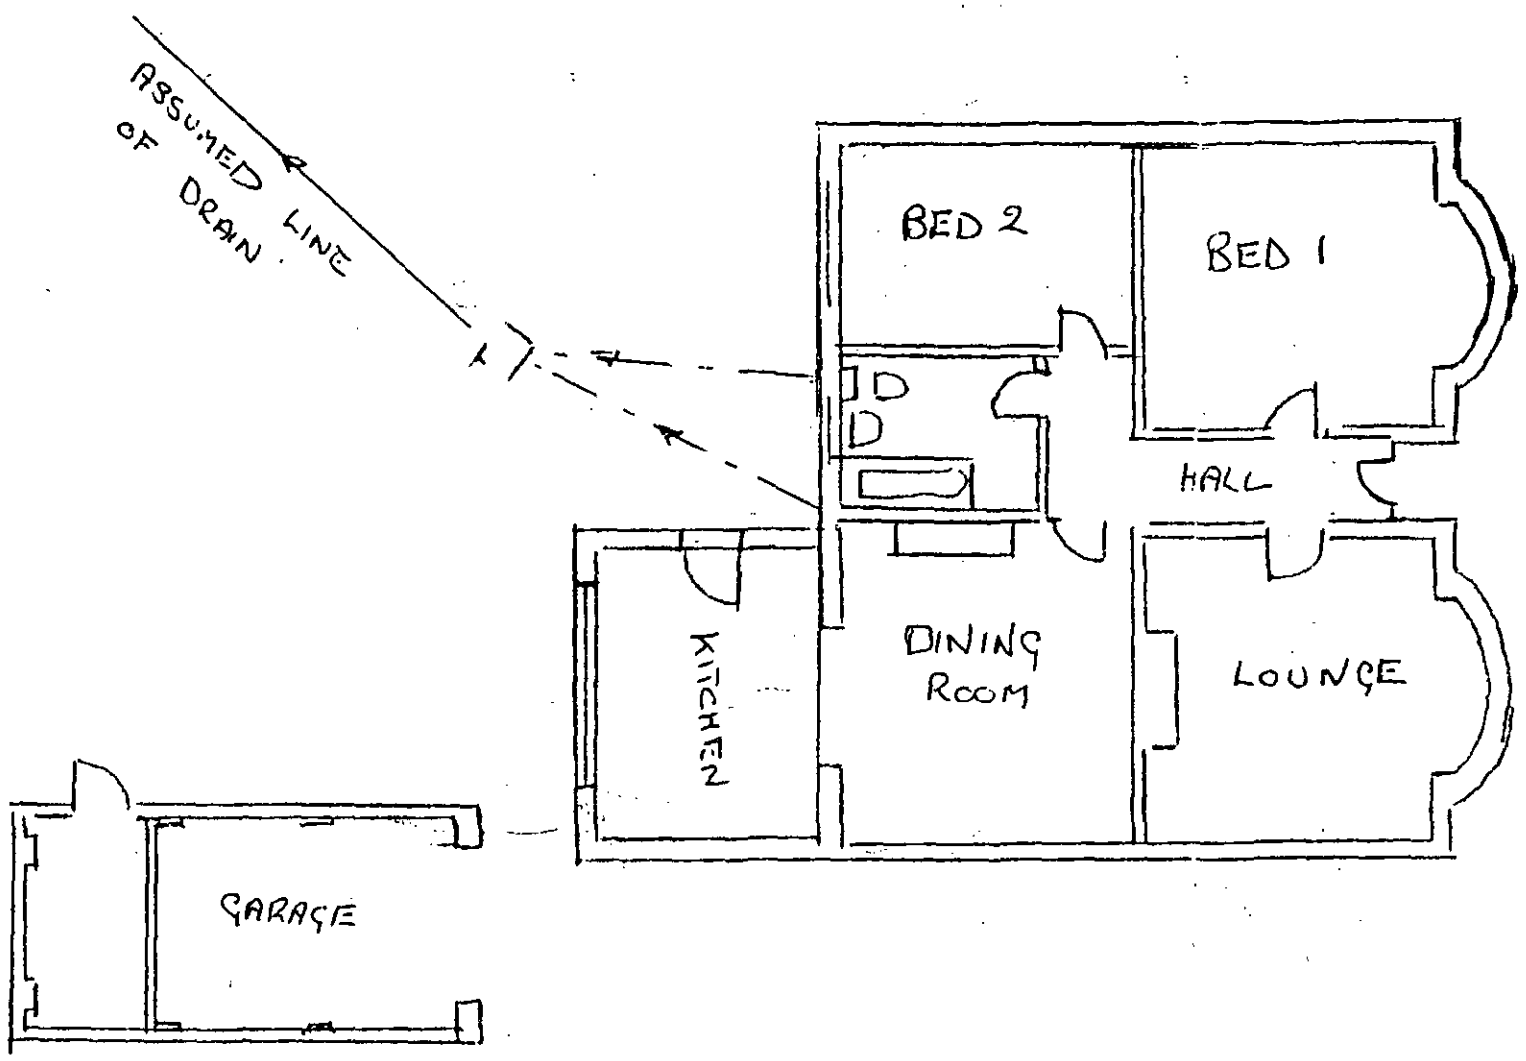


36 GREENSIDE LANE
MOYCAND BARNSLEY
S74 9PZ.

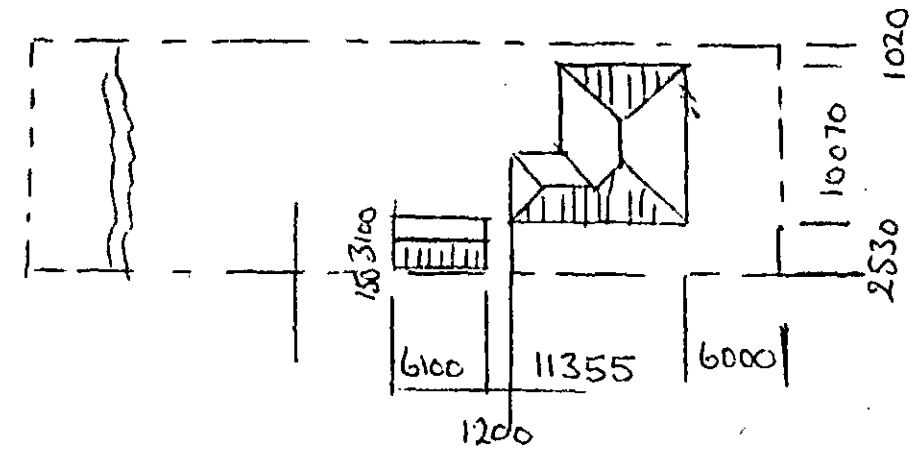


BLOCK PLAN SCALE 1 =500


NEW EXTENSION TO CONSERVATORY
WITH COMPLETELY NEW ROOF

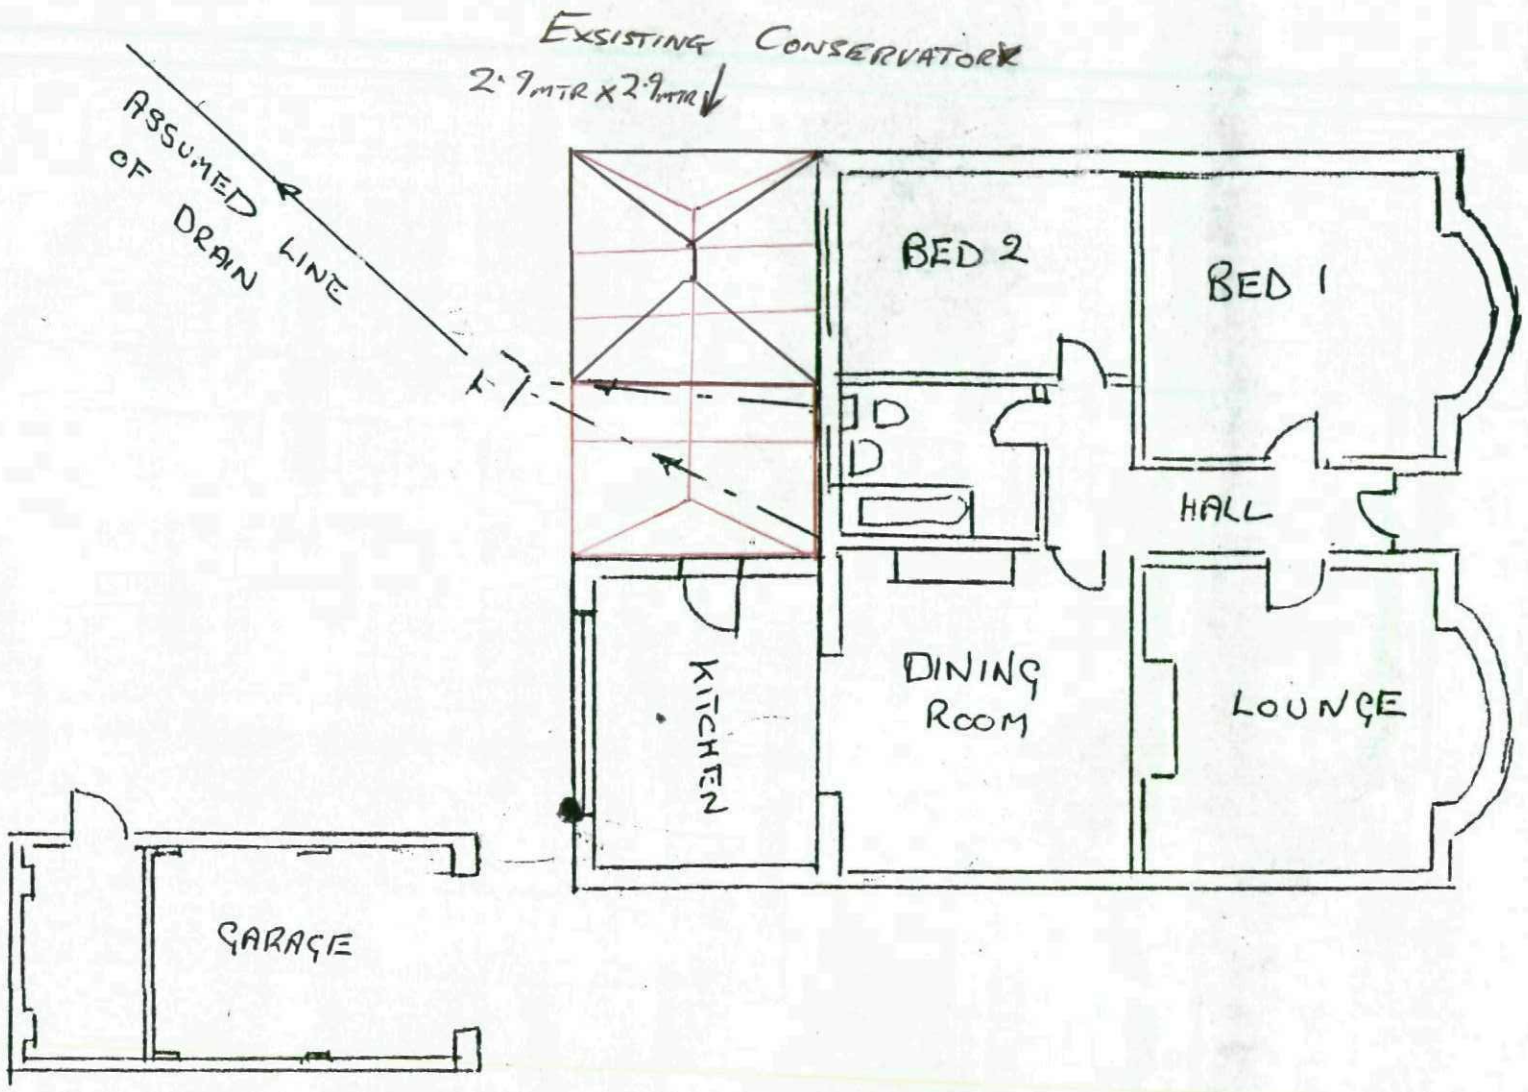

36 GREENSIDE LANE
HOYLAND BARNSLEY
S74 9PZ.

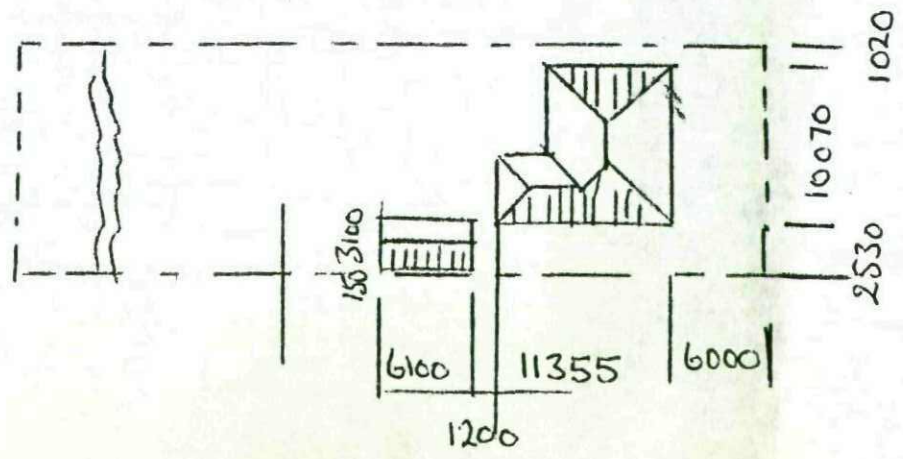

BLOCK PLAN SCALE 1=500

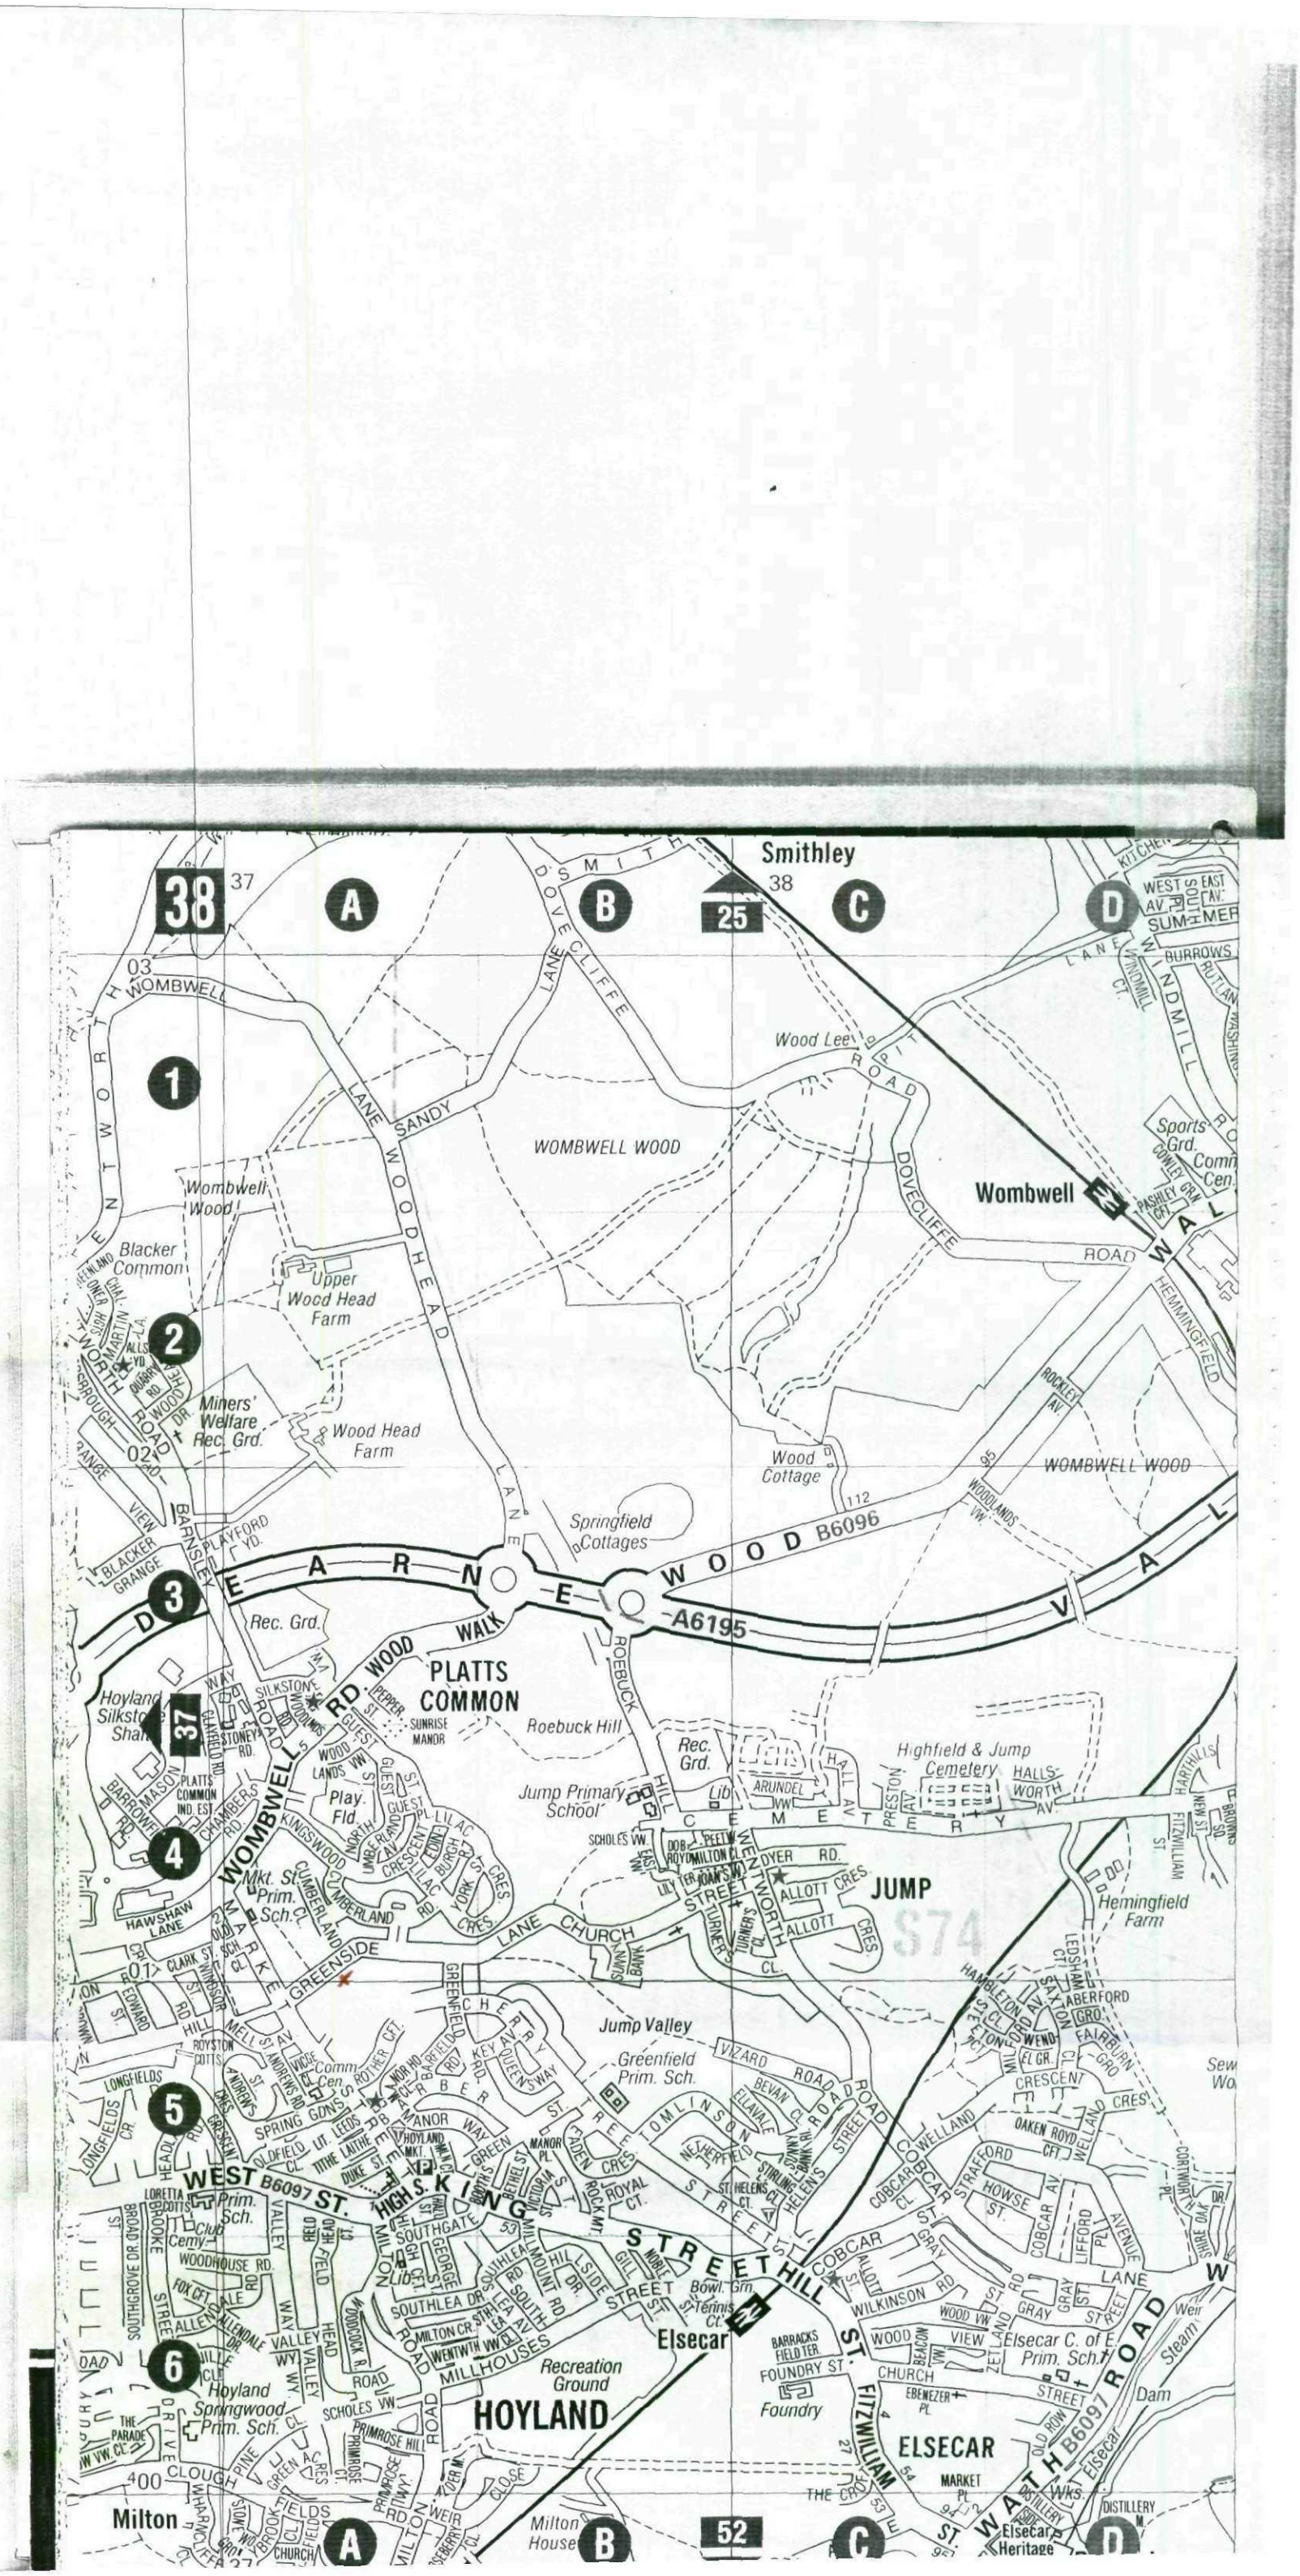

+ - 36 GROVESIDE LANE