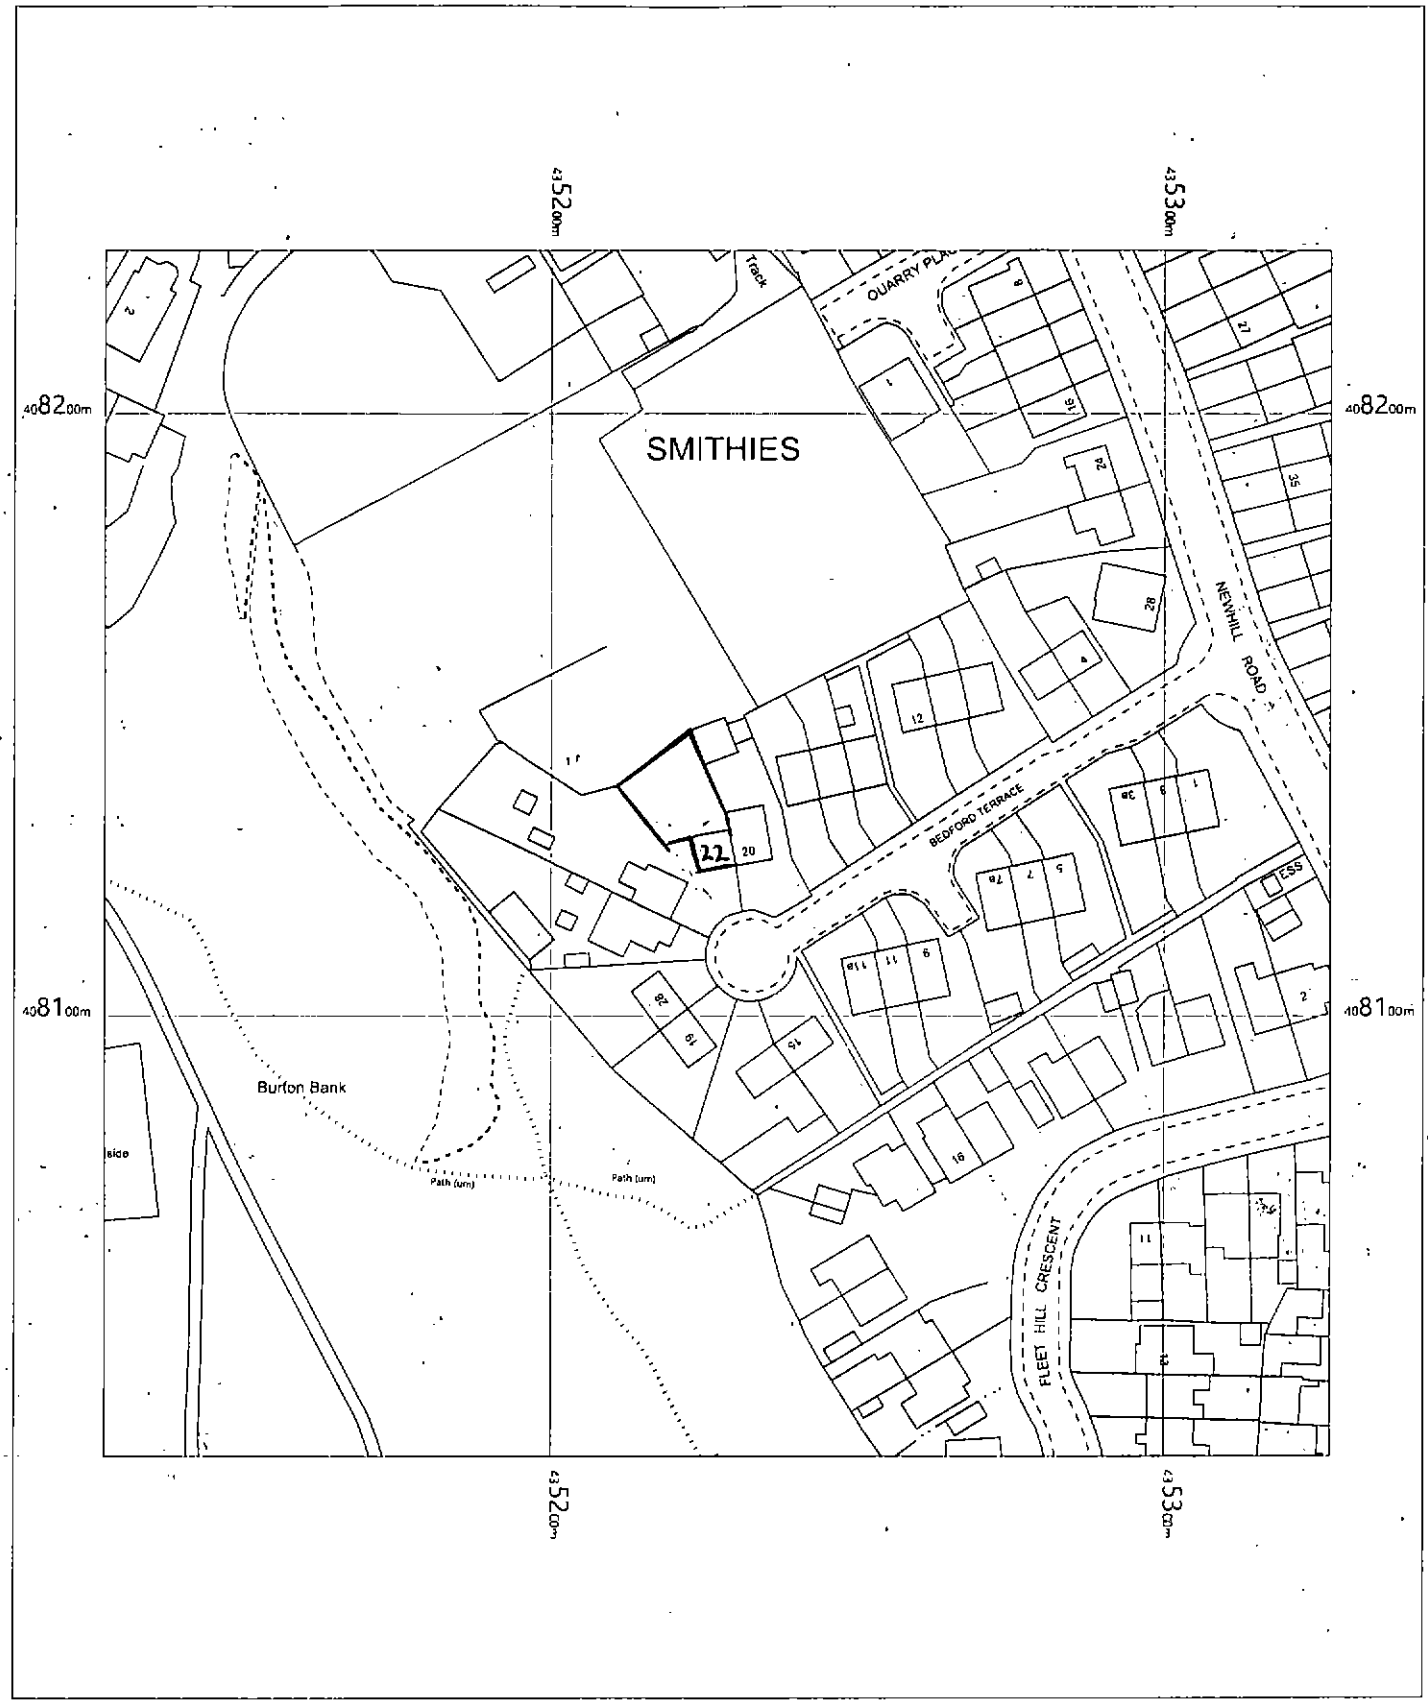


22 Bedford Terrace,
Smithies,
Barnsley,
S71 1UQ

OS MasterMap 1250/2500/10000 scale
Wednesday, July 6, 2022, ID: BW1-01048648
www.blackwellmapping.co.uk

1:1250 scale print at A4, Centre: 435227 E, 408127 N

©Crown Copyright Ordnance Survey. Licence no. 100041041

N

BLACKWELL'S
www.blackwellmapping.co.uk
TEL: 0114 268 7658
maps.sheffield@blackwell.co.uk