
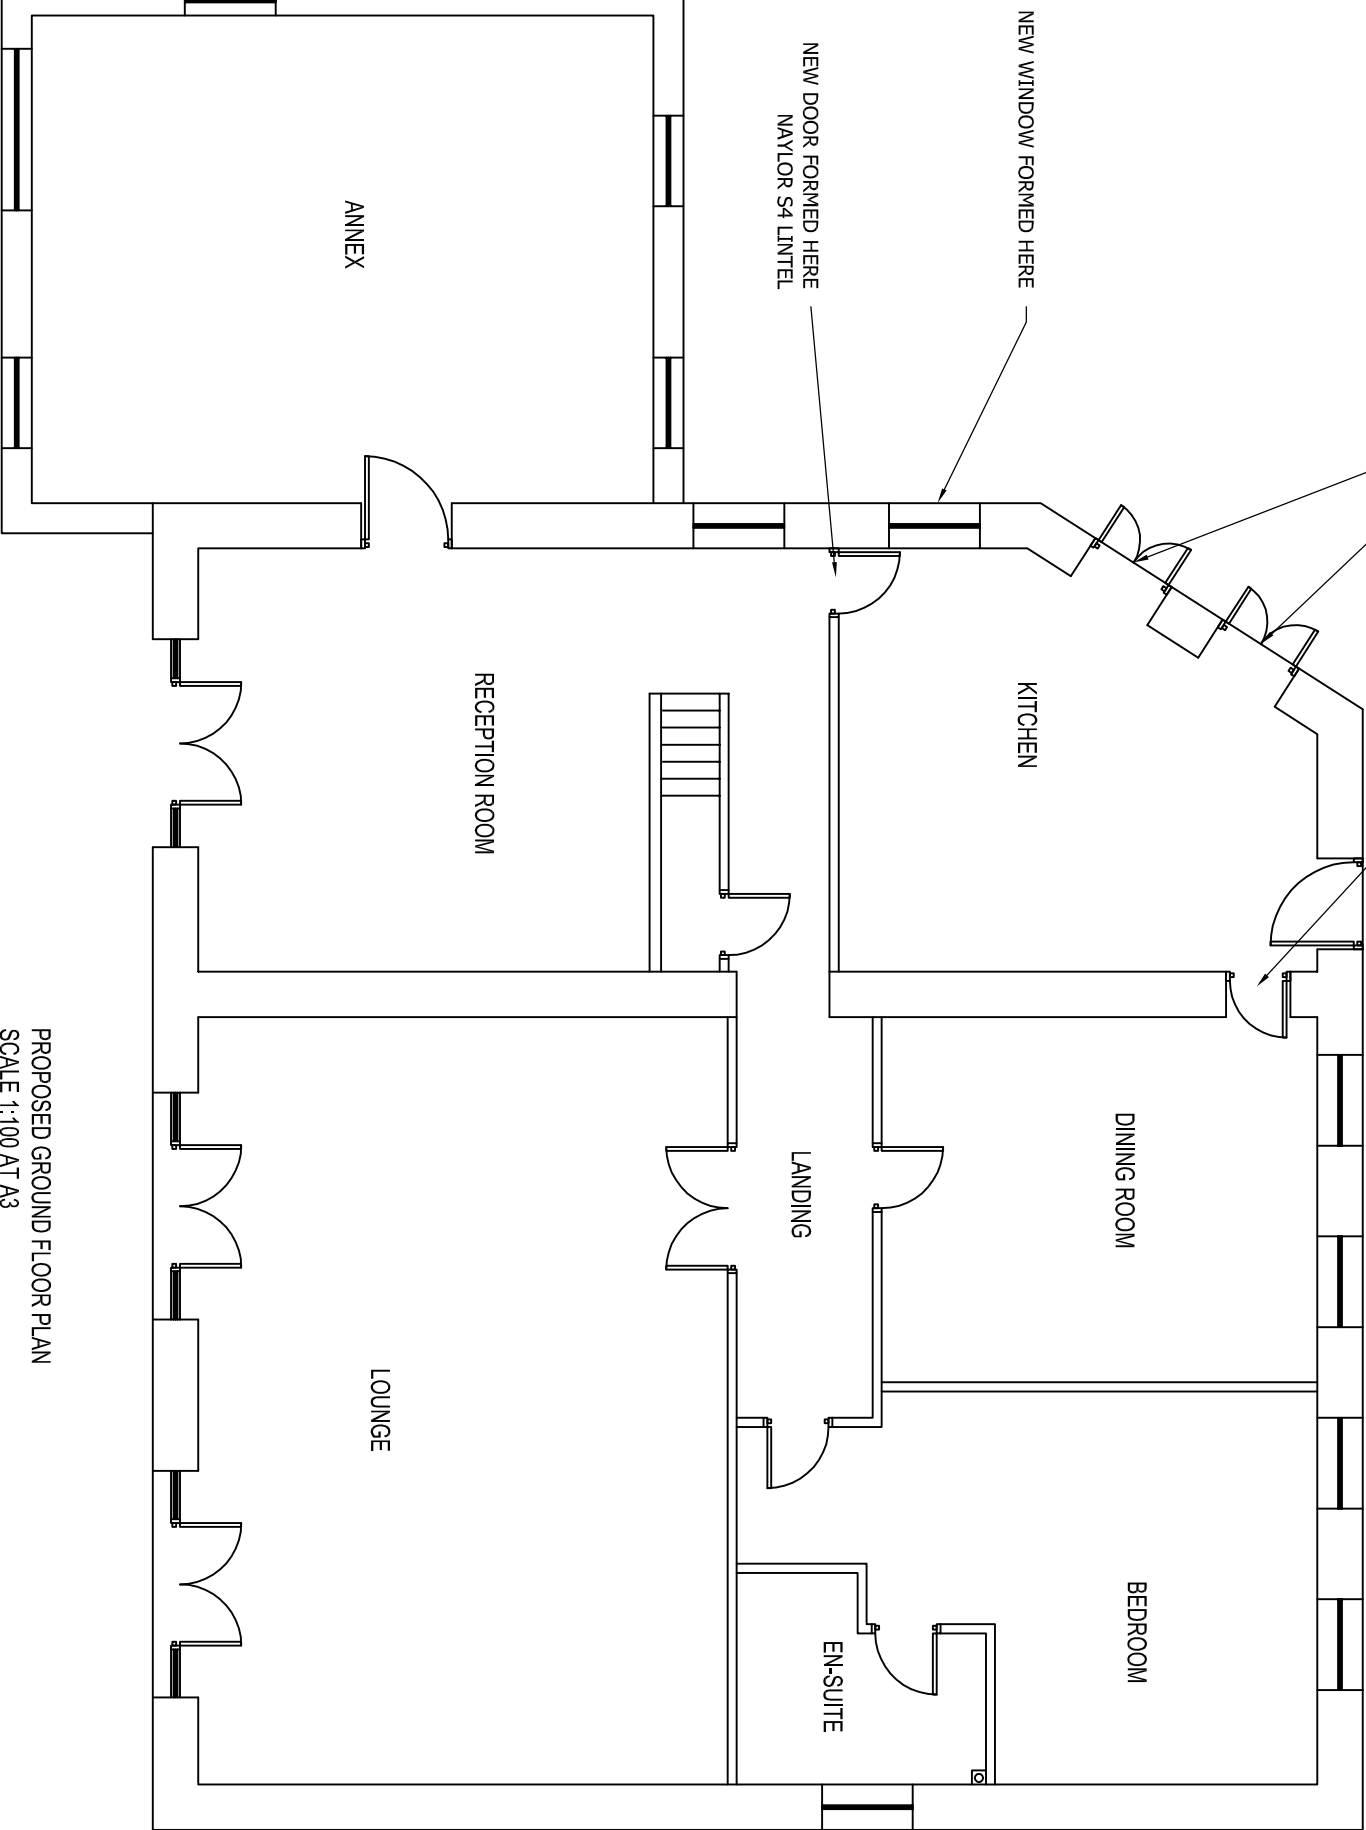


Drawing No.	Rev No.
MGD002 -004	

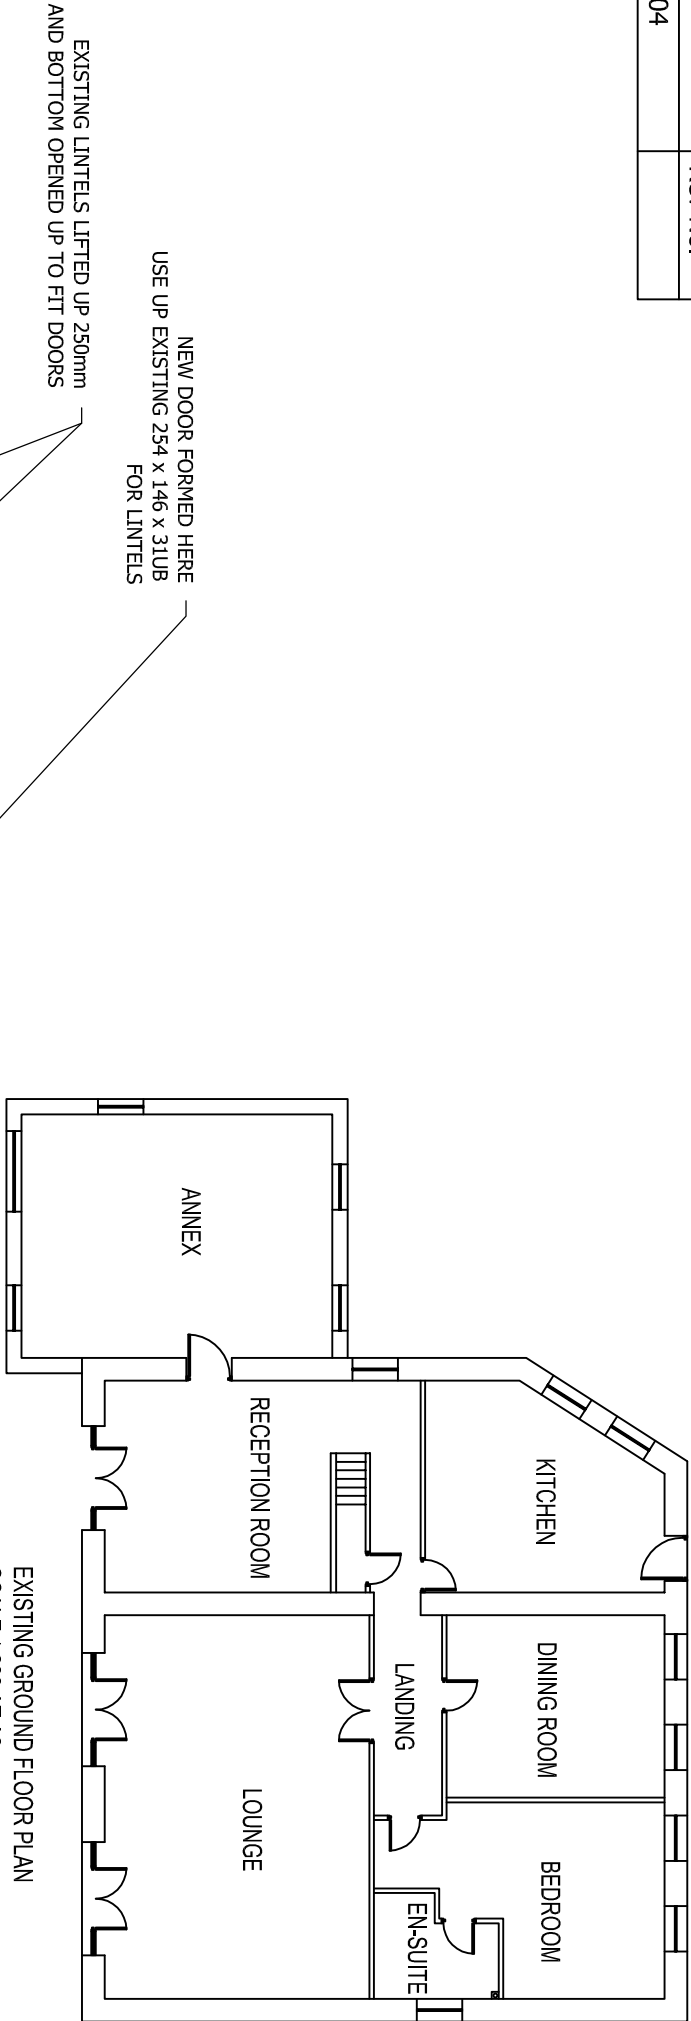

DO NOT SCALE: Contractor to check all dimensions and report any omissions or errors

NOTES

Rev	Description	By	CHK	App	Date
-----	-------------	----	-----	-----	------

JRB DESIGNS LTD
1 Saville Road
Cudworth
Barnsley
S72 8LT
Tel: 01226 383542
Fax: 01226 380078
Mob: 07970 541192
Email: joine@jrbdesigns.co.uk
This drawing is copyright. © Jrbdesigns Ltd.

Client
MR G DALTON

Drawing Title
PROPOSED PLANS

Address
**OLD SAW MILL
FORGE LANE
WORTLEY
SHEFFIELD S35 7DN**

Project Title:
External alterations

Purpose of Issue:
CONSTRUCTION

Drawing Status
FIRST ISSUE

Scale at A3	Drawn By	Date
AS SHOWN	JRB	04/03/2013
Checked By	Date	Approved By
04/03/2013	04/03/2013	04/03/2013
Project No.	Drawing No.	Revision
MGD002	004	-

APPROVAL: ☒ INFORMATION ☐ TENDER ☐ CONTRACT ☐ CONSTRUCTION ☐