



1° 50' 0"




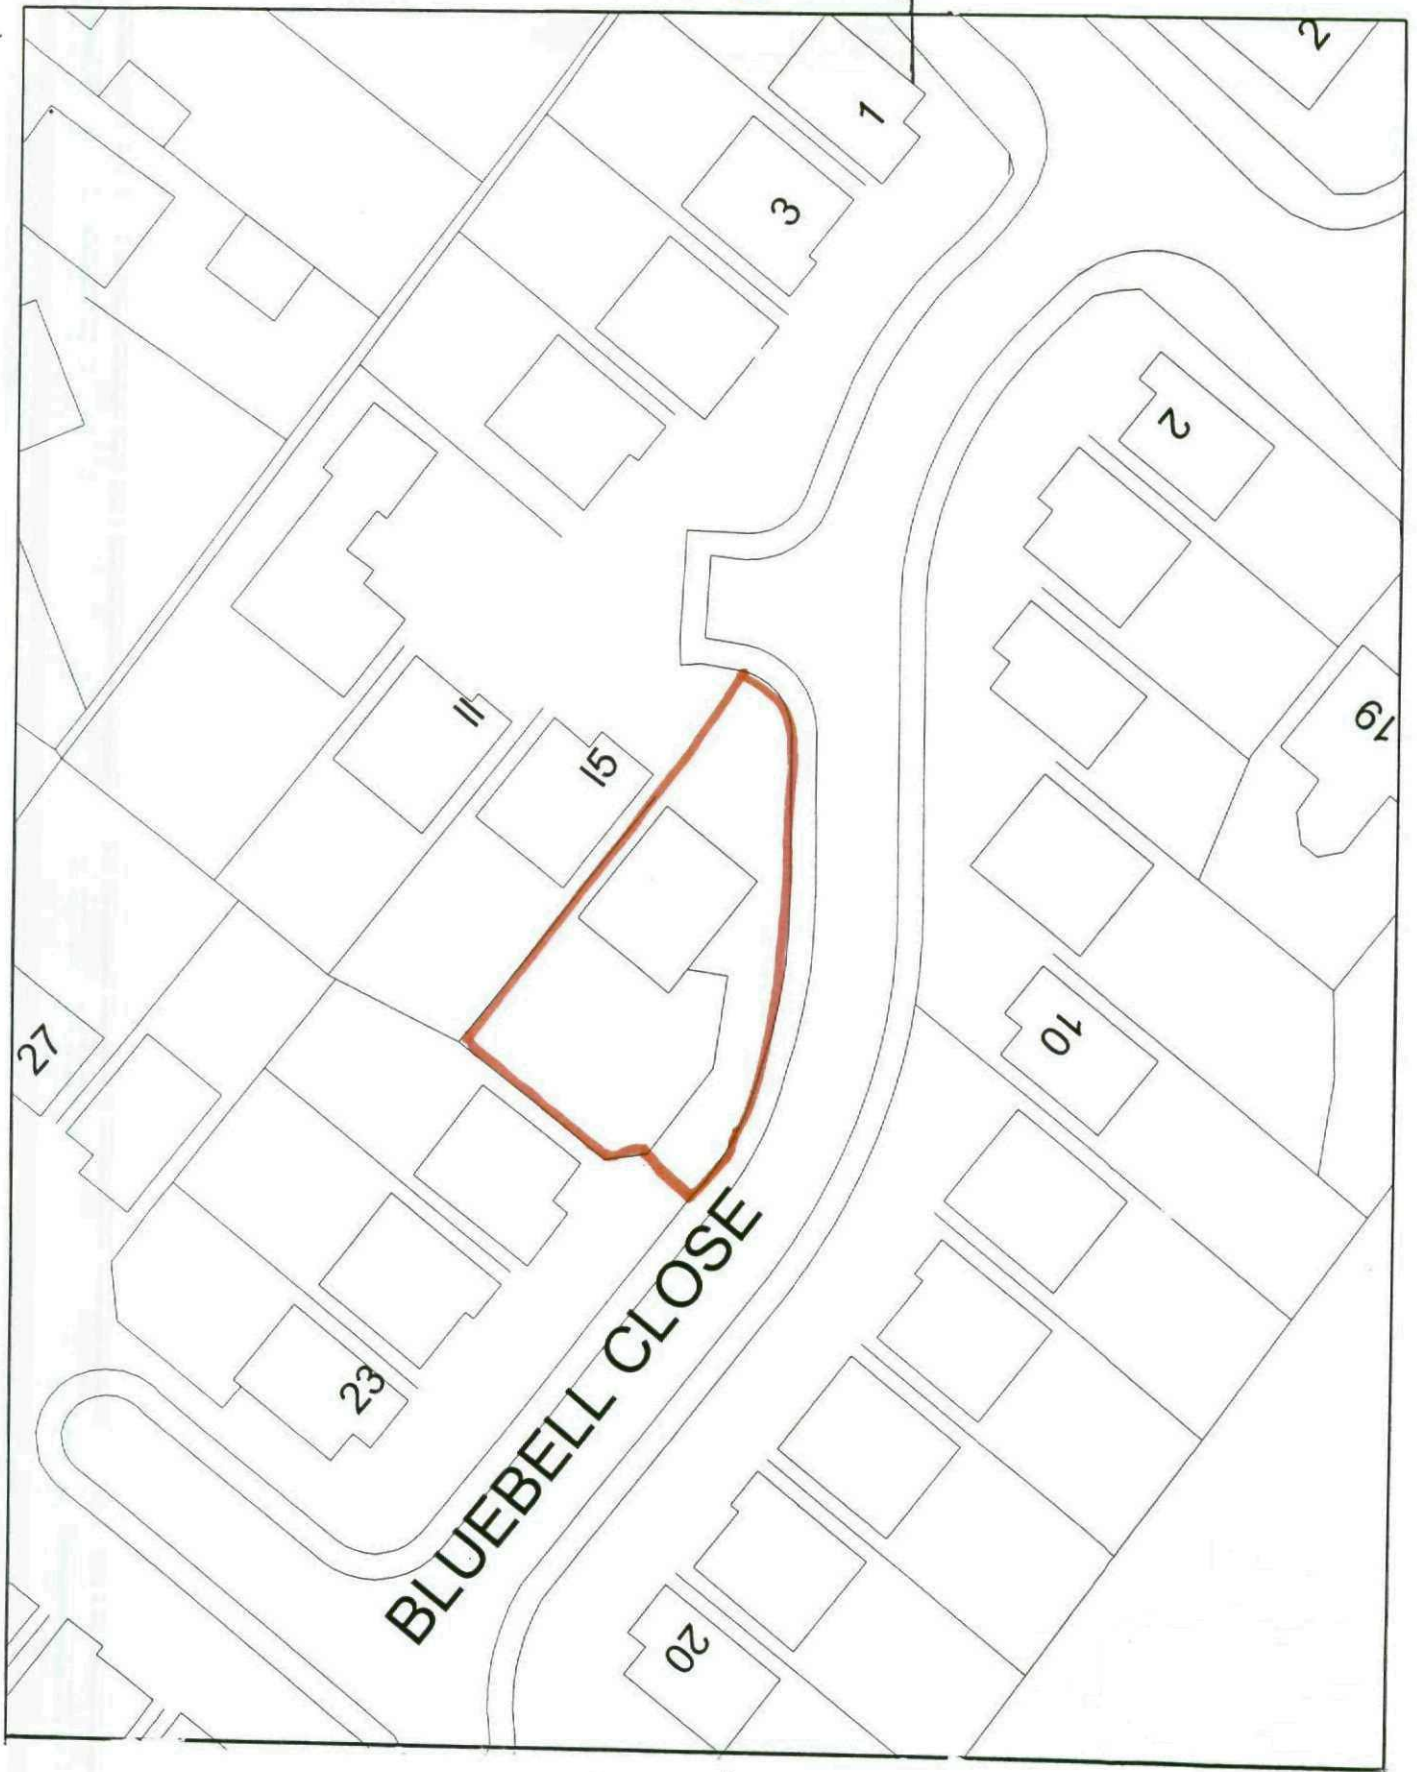


1° 12.50'

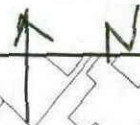


1° 12.50'



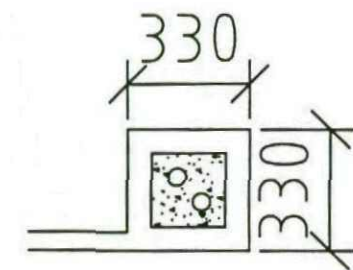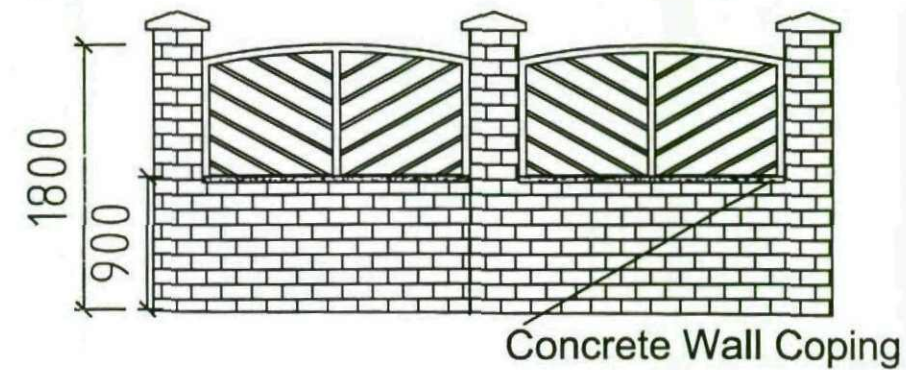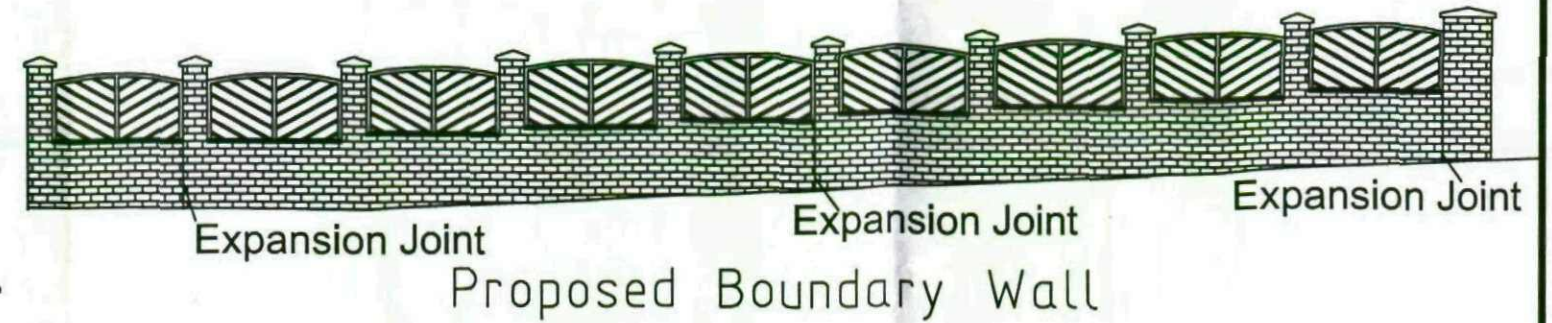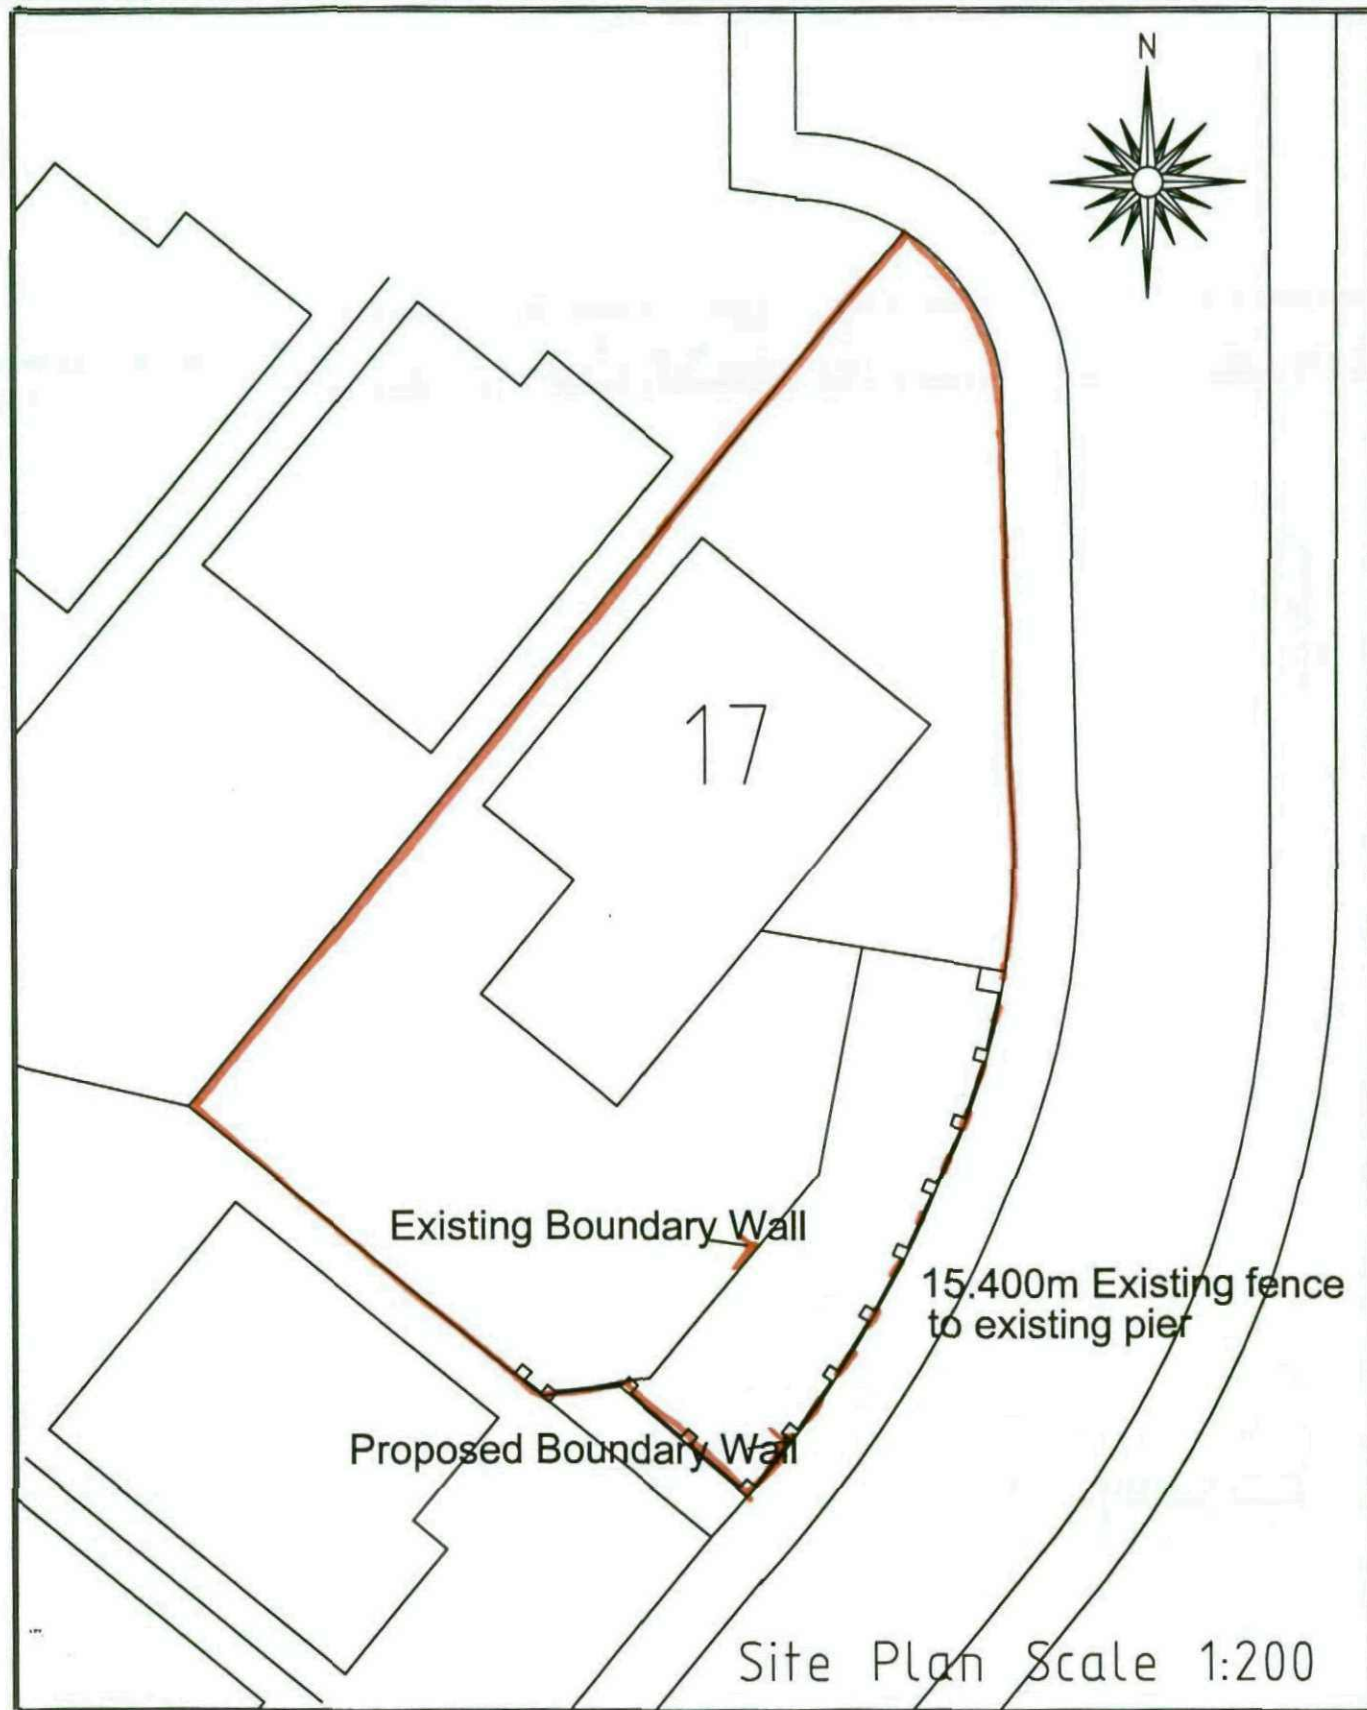

Specification

Wall Brickwork as existing
 Tanalized fencing panels stained brown
 Concrete pier and wall caps
 2 course of engineering brick dpc
 Foundation at least 600mm deep onto natural ground
 Expansion joint with sleeved ties and mastic pointing

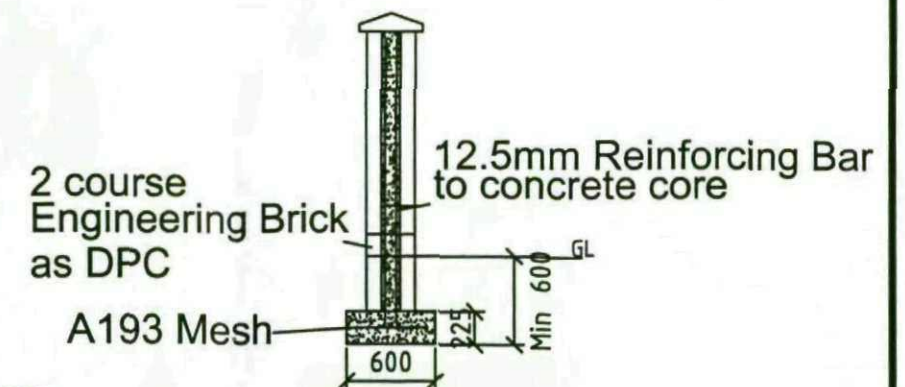

Project **Proposed Boundary Wall
 at 17 Bluebell Close Hoyland**

Dwg. No. 113

Rev .





Drawn DS

Scales
 (If A1)

1:50 - 1:100 - 1:200 - 1:20


Date

APRIL 11

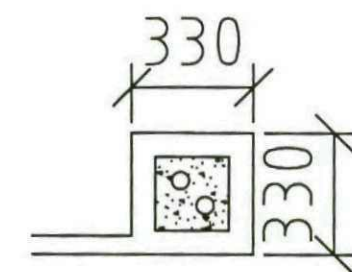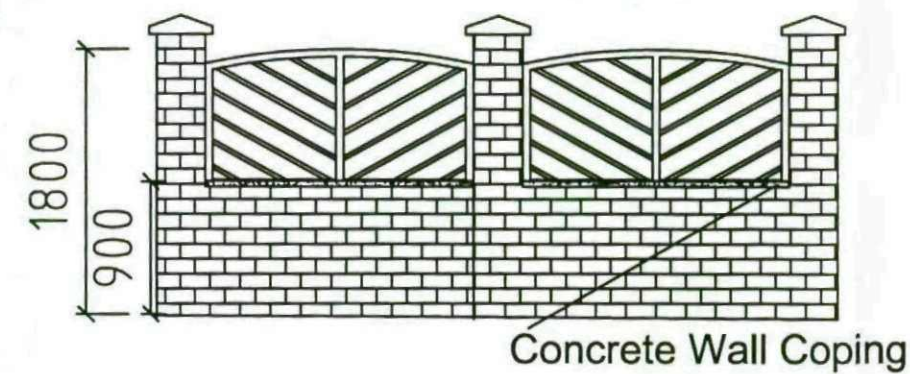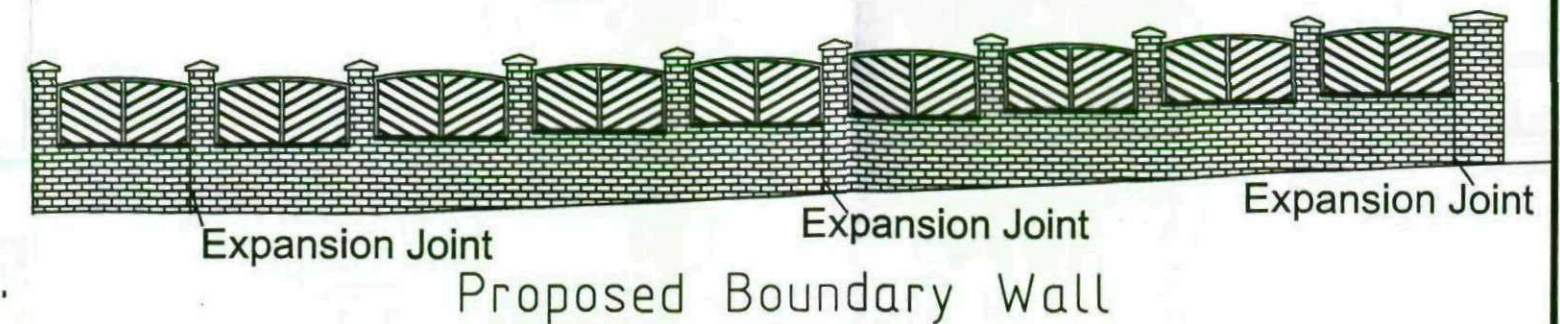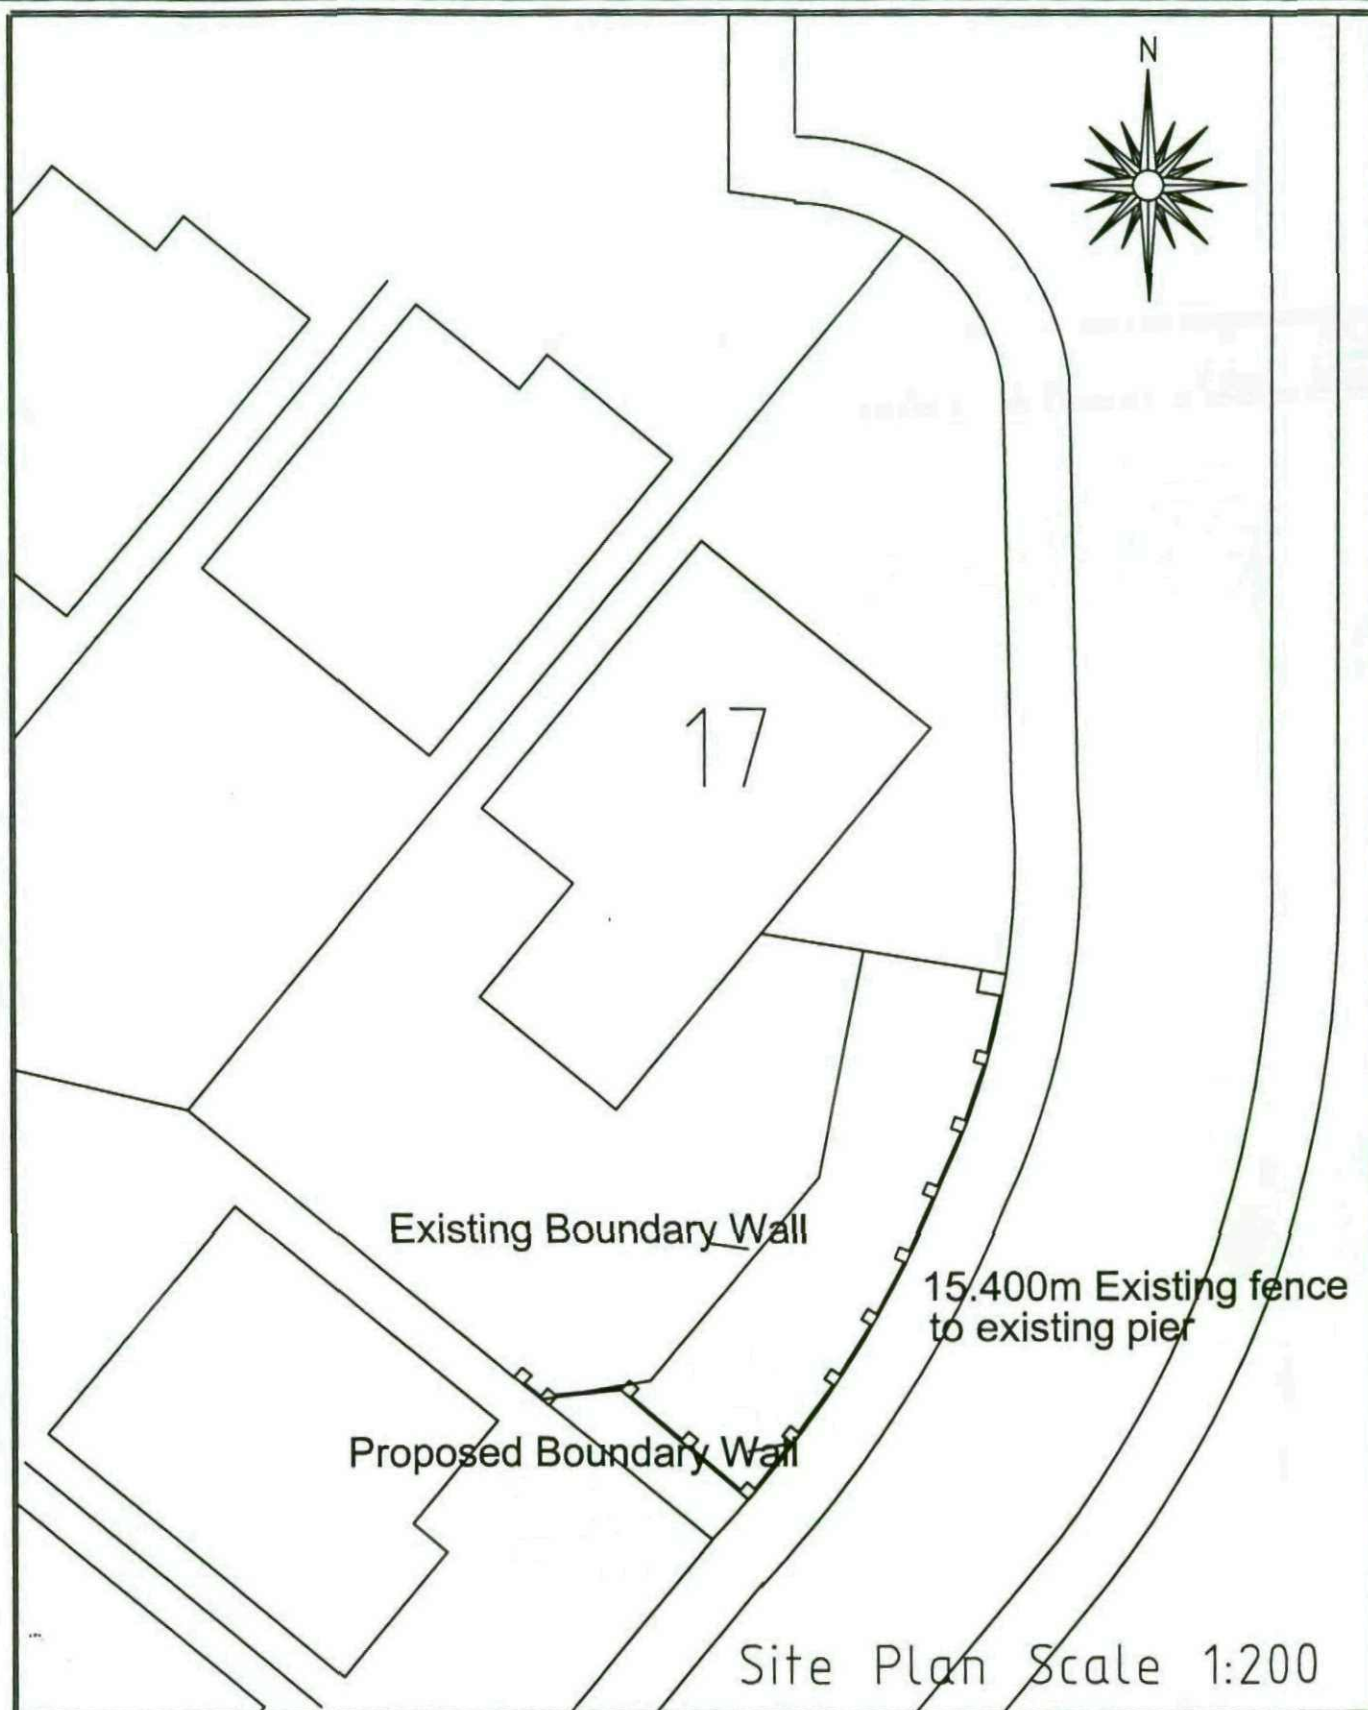

Specification

Wall Brickwork as existing
 Tanalized fencing panels stained brown
 Concrete pier and wall caps
 2 course of engineering brick dpc
 Foundation at least 600mm deep onto natural ground
 Expansion joint with sleeved ties and mastic pointing

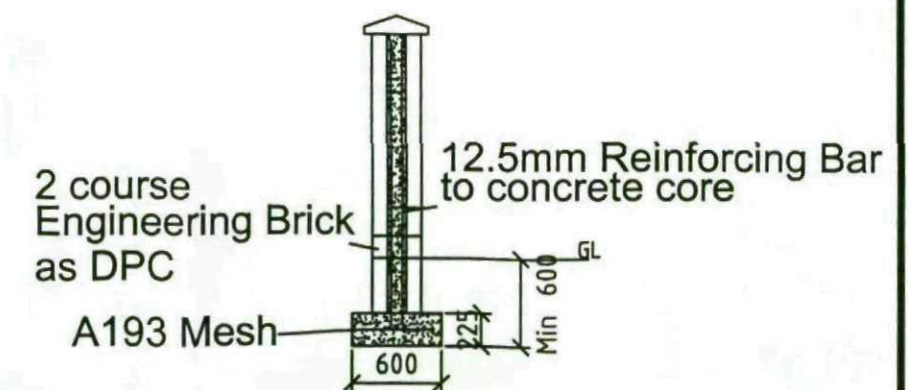

Project **Proposed Boundary Wall
at 17 Bluebell Close Hoyland**

Dwg. No. 113

Rev .

Drawn DS

Scales
(If A1)

1:50 - 1:100 - 1:200 - 1:20

Date

APRIL 11