
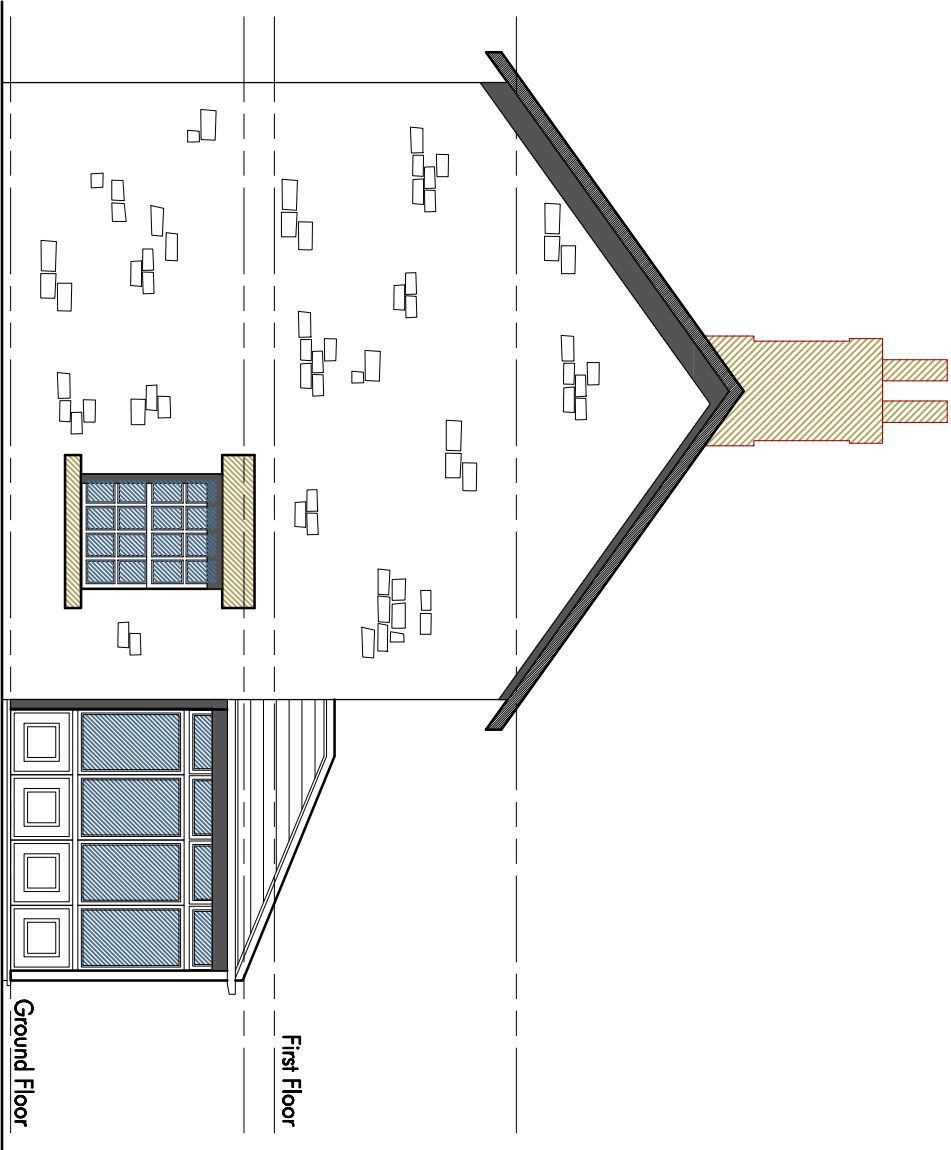


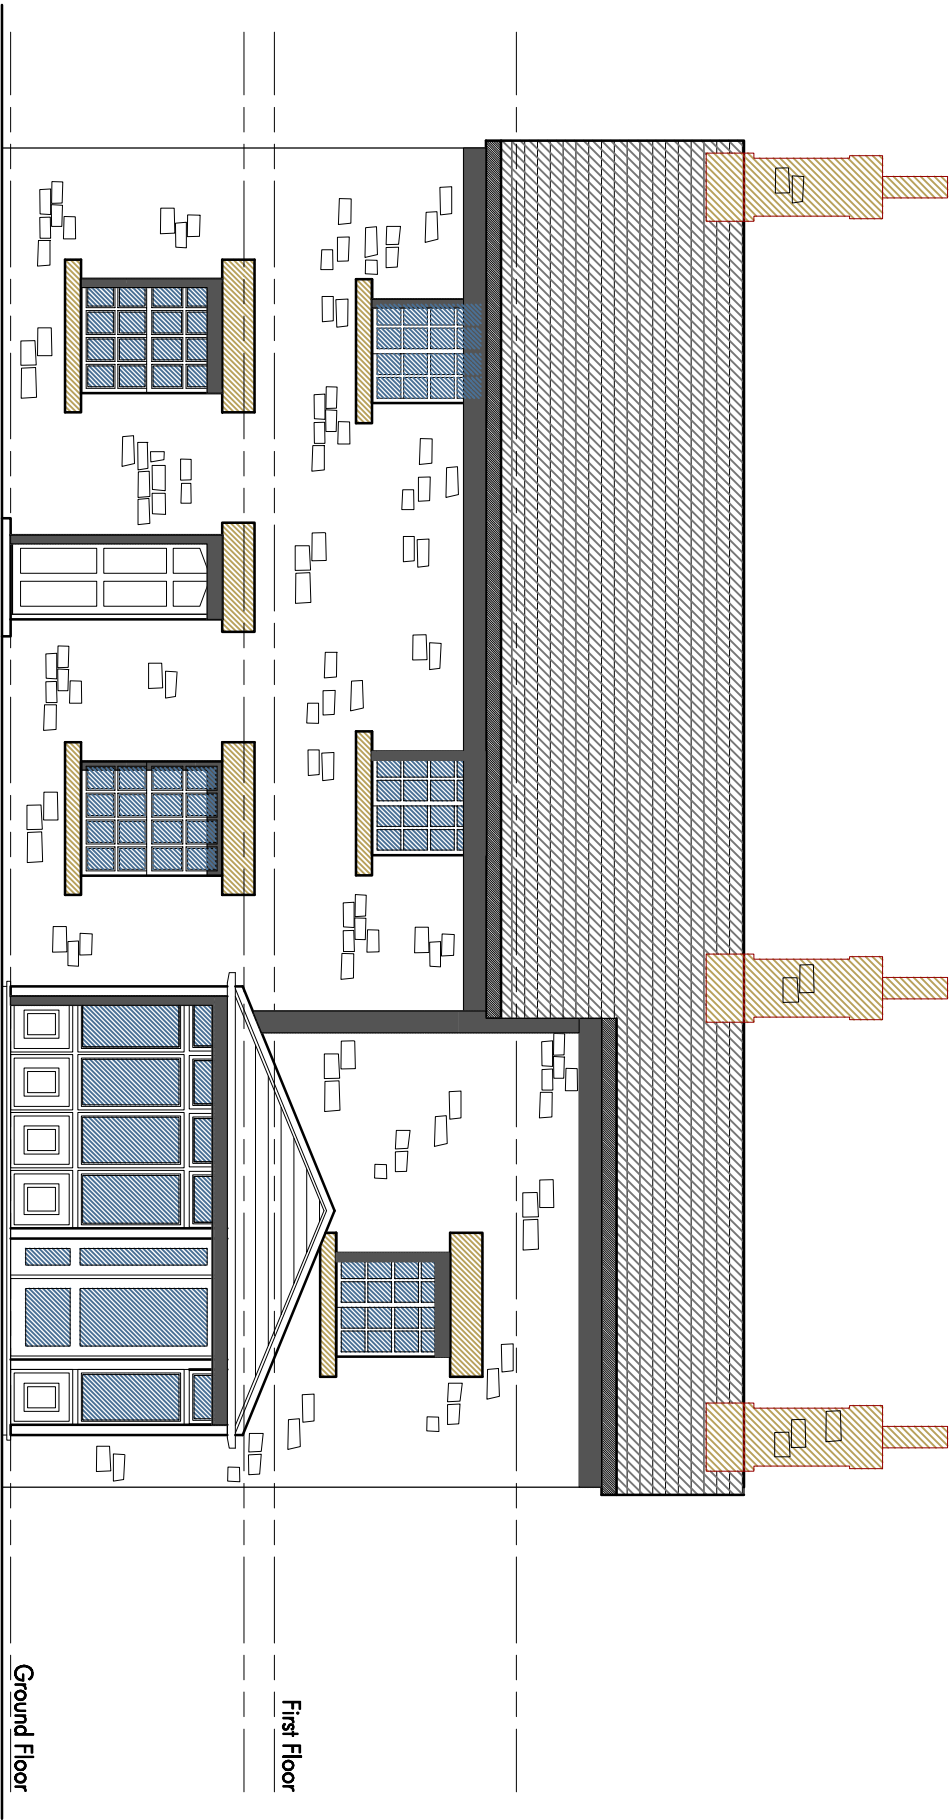

FOR APPROVAL

Revision * By: RS Checked: 18.06.2010
First Issue.

CLIENT:

MR AND MRS S COOPER

1 TWYDLE

CAWTHORNE

PROJECT:

EXISTING ELEVATIONS

DRAWING: SCALE DATE
DRAWN BY: RS 1:75 @ A3 10.03.2014
DISCIPLINE: JOB NO: DRAWING NO: REV:
ARCH / 2010-002 / 004 / *
A18FT