Roof Construction:
KINGSPAN KS 1000 RW 80mm thick Trapezoidal composite roof panels on Purlins. All to achieve min U-value of 0.25W/m²K. Colour - RAL 7016 (Anthracite)

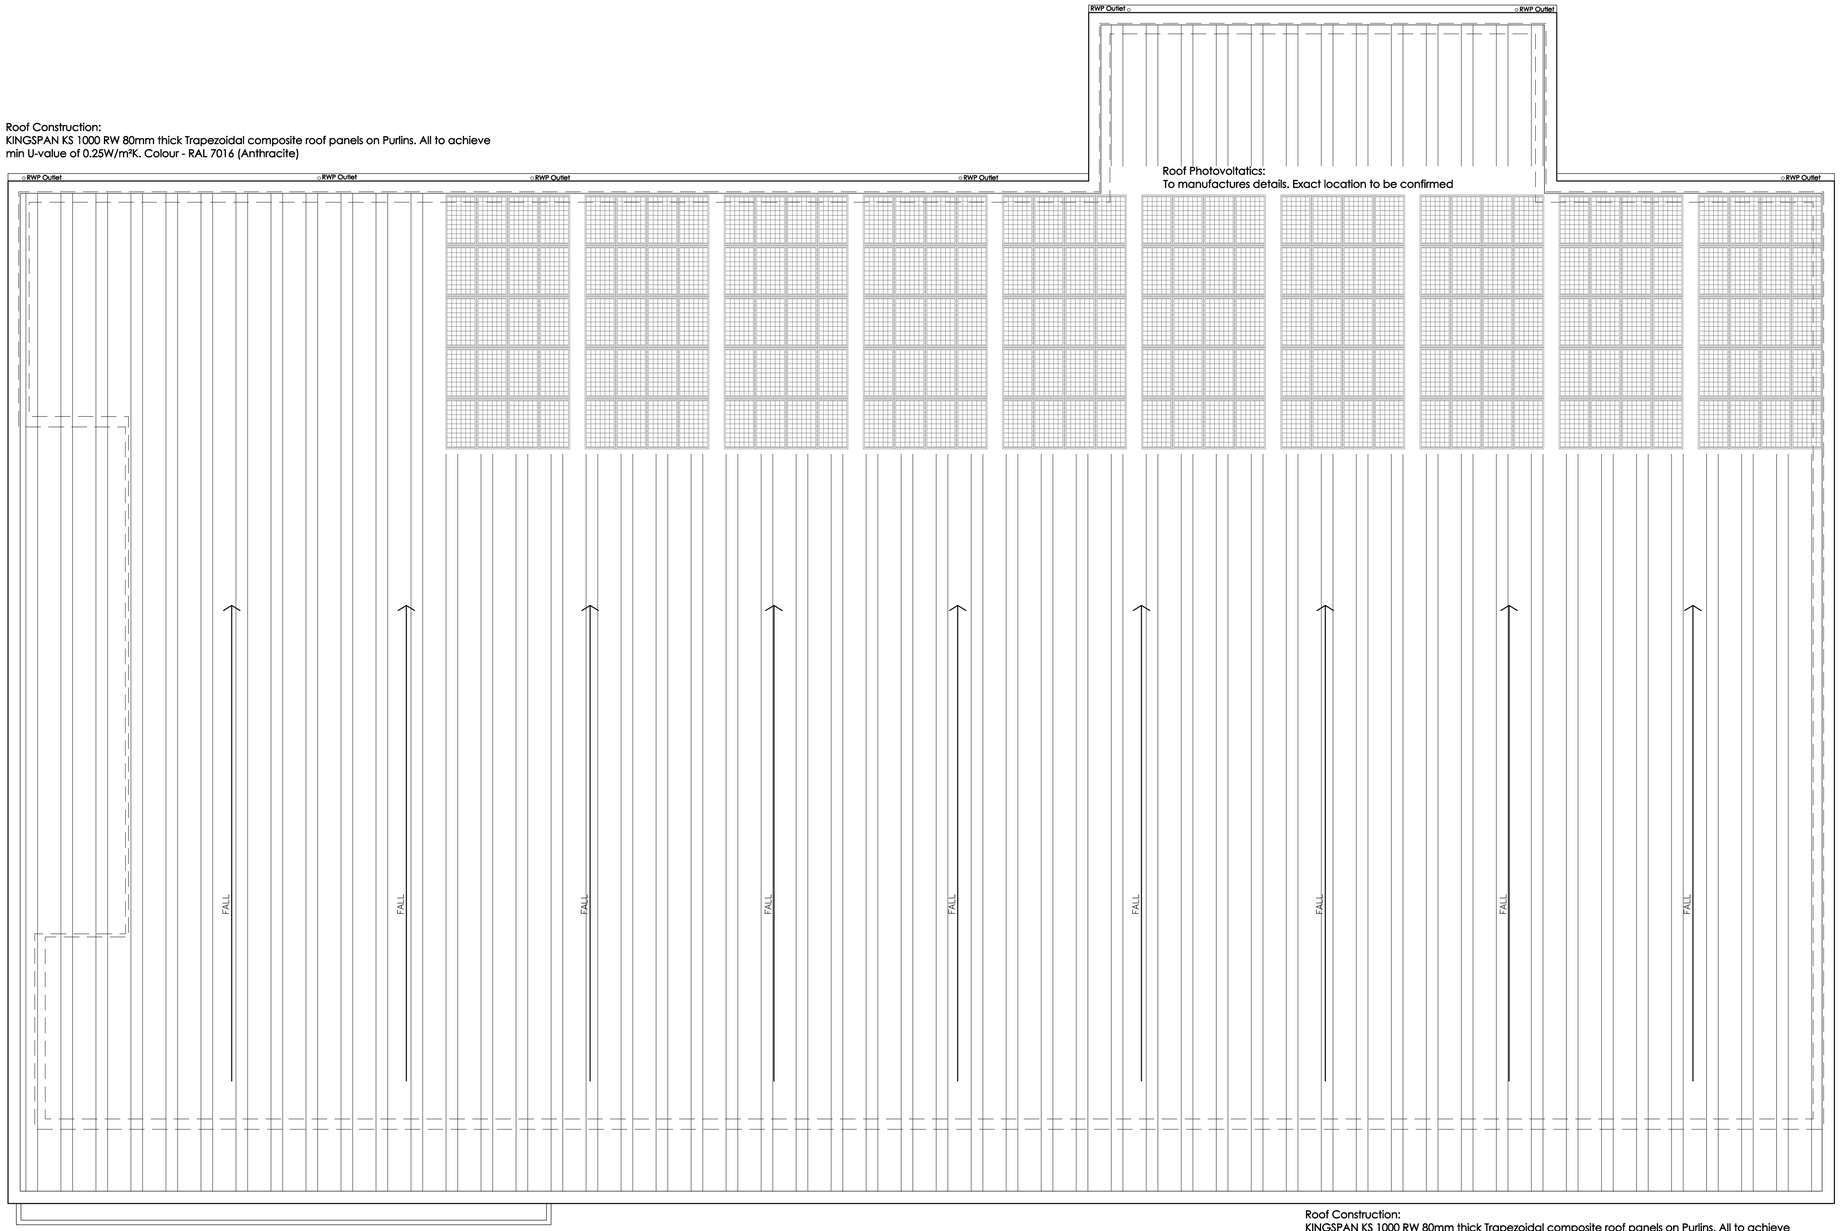

Roof Photovoltatics:
To manufactures details. Exact location to be confirmed

Canopy Roof Construction:
Uniclad 32/1000/rx0.7mm plastisol coated steel single skin sheet. Colour goosewing grey.

Canopy Soffit:
150mm wide luxalon aluminium exterior or similar approved. Recessed light fittings in accordance with M&E consultant details.

Canopy Fascia:
To be coated aluminium colour RAL 7016 Anthracite grey

Roof Construction:
KINGSPAN KS 1000 RW 80mm thick Trapezoidal composite roof panels on Purlins. All to achieve min U-value of 0.25W/m²K. Colour - RAL 7016 (Anthracite)

Rev	Date	Description	Rev By	Chk'd By
-	dd-mm-yy	----	---	---

Project Title	Proposed Foodstore Development Old Mill Lane Barnsley				
Client	Aldi Stores Ltd				
Status	PLANNING				
Scale	1:200	Drawing Size	A1		
Date	03/2016	Drawn By	LH	Checked	NJC

Drawing Title	Proposed Roof
Job-Dwg No	1210-104 Rev -

2 St. Johns North,
Wakefield, WF1 3QA
t. 01924 291800

Carvers Warehouse, 77 Dale Street,
Manchester, M1 2HG
t. 0161 2388555

The Old Rectory, 79 High Street,
Newport Pagnell, MK16 8AB
t. 01908 211377

101 London Road,
Reading, RG1 5BY
t. 0118 9507700

10 Gees Court, St Christophers Place,
London, W1U 1JJ
t. 0207 4091215

THE HARRIS PARTNERSHIP
ARCHITECTS
www.harrispartnership.com

This drawing is copyright and may not be reproduced in whole or part without written authority. Do not scale off this drawing.

CAD file reference J:\Aldi\ALDI YORKSHIRE REGION\Planning\1210 SDAR - Old Mill Lane, Barnsley