

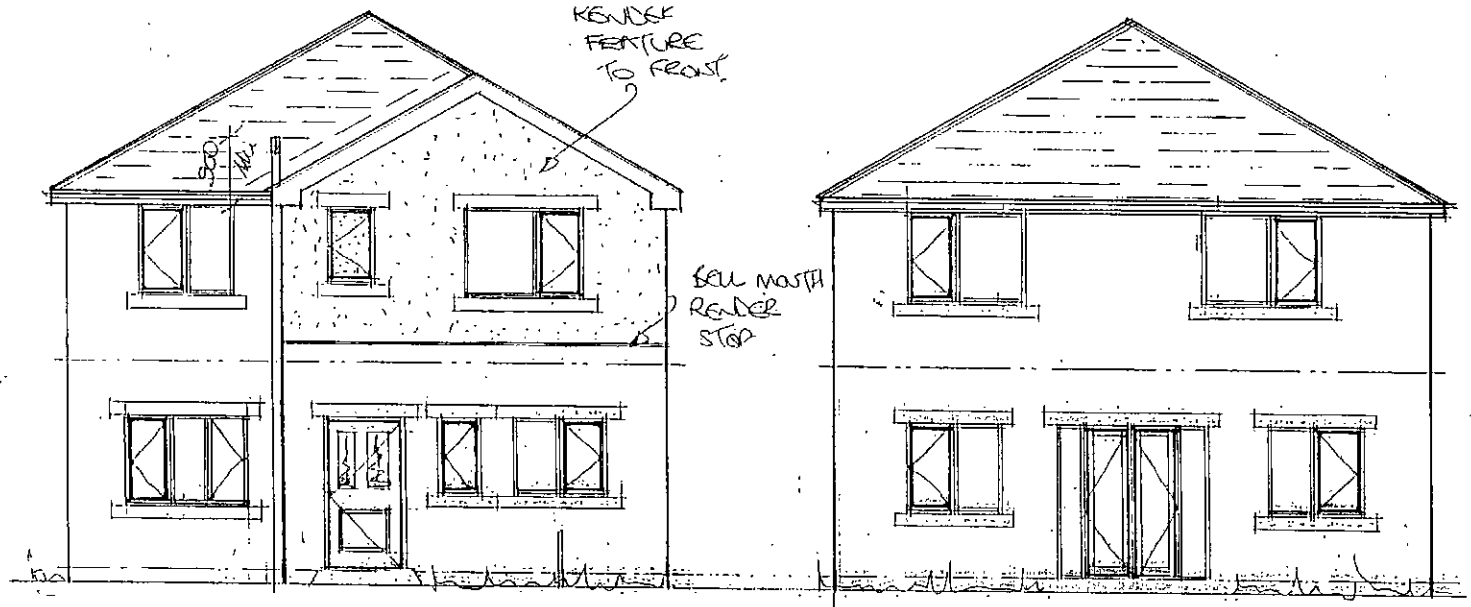


Front


Rear

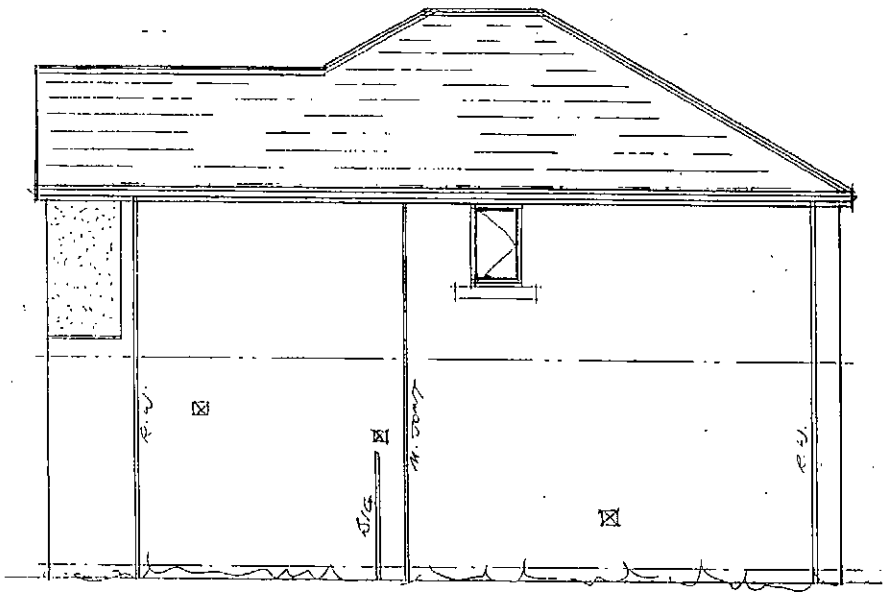

Side

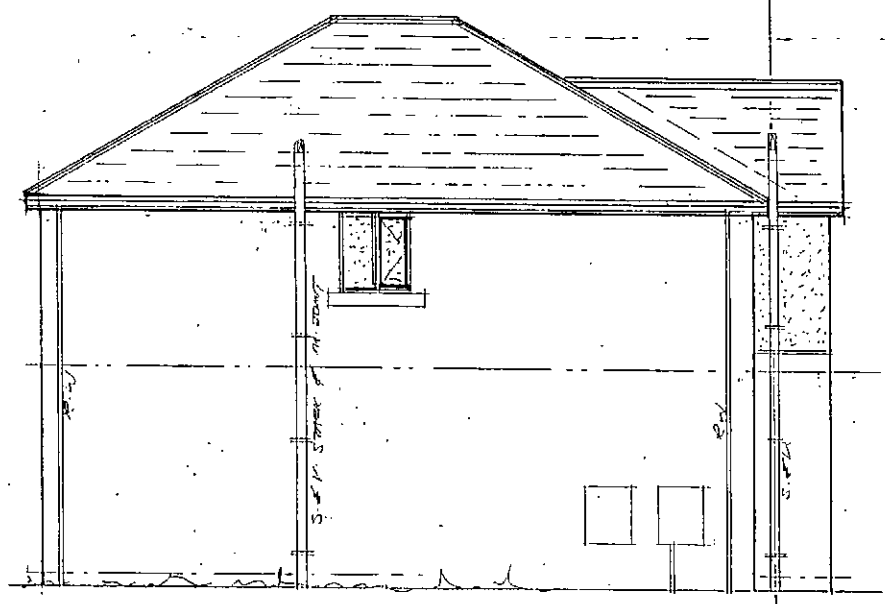

Side

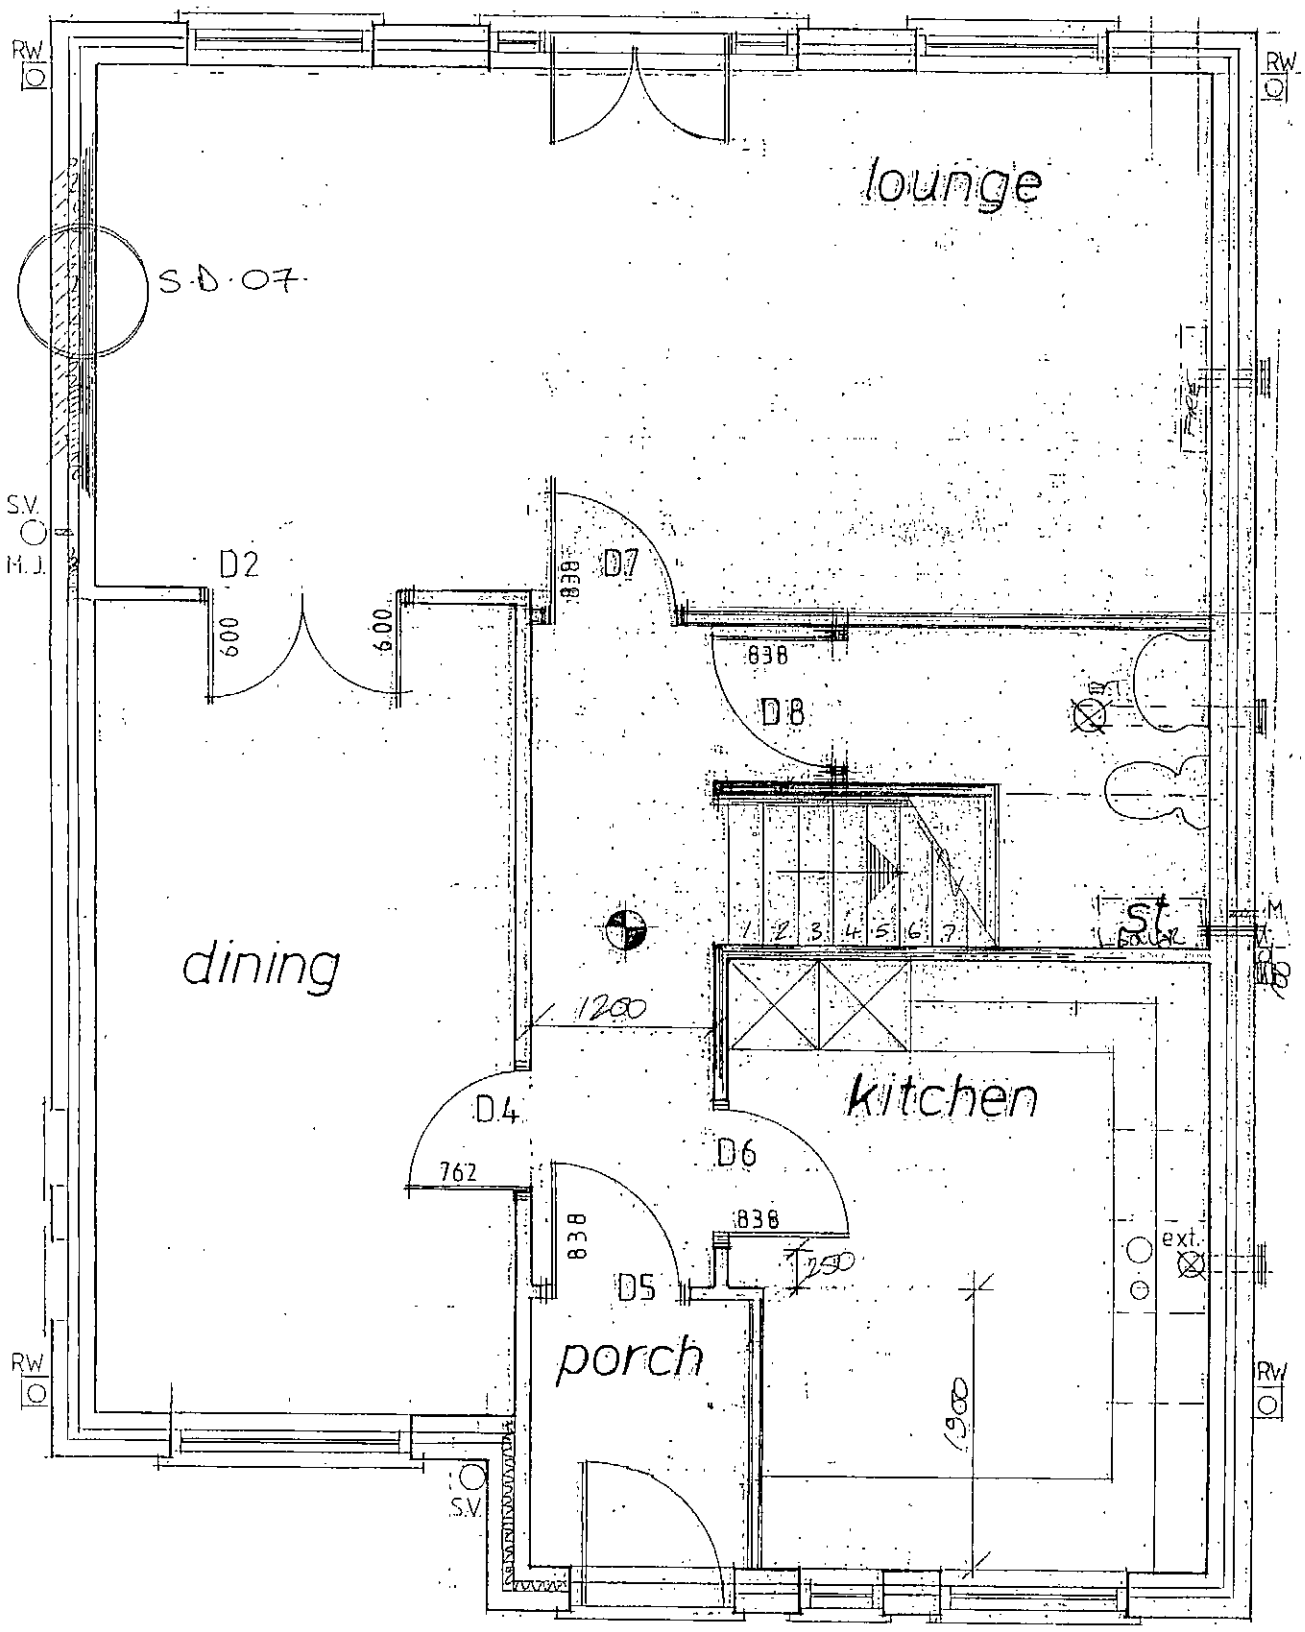

Rev	Notes	Date

Garry Greetham Associates Ltd
Residential Design Consultant
Westwood House
18 Carr Lane
Tankersley
Barnsley S75 3BE
Tel(01226)746573

PROJECT	Front Kitchen Extension
CLIENT	Mr. & Mrs. J. Hackleton
TITLE	Property as Existing
ADDRESS	133 Upper Hoyland Road, Hoyland, Barnsley. S74 9NL
DRAWN BY	ggg
SCALE	1:50; 1:100
DATE	Sept15
DRAWING No	814-02
REV	

Member of the Chartered Institute of Architectural Technologists