


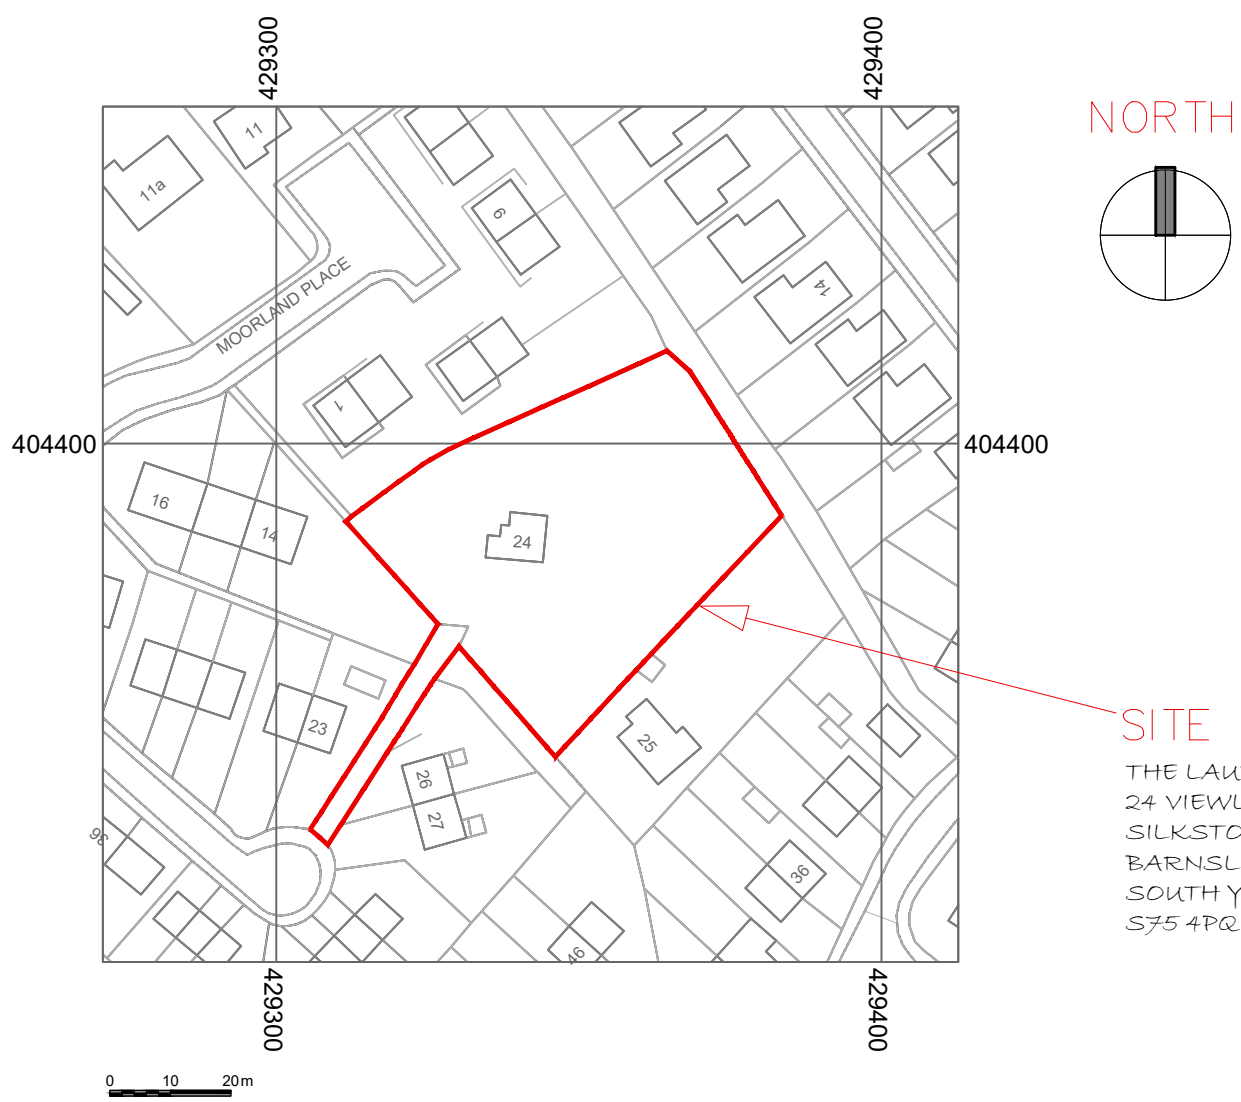
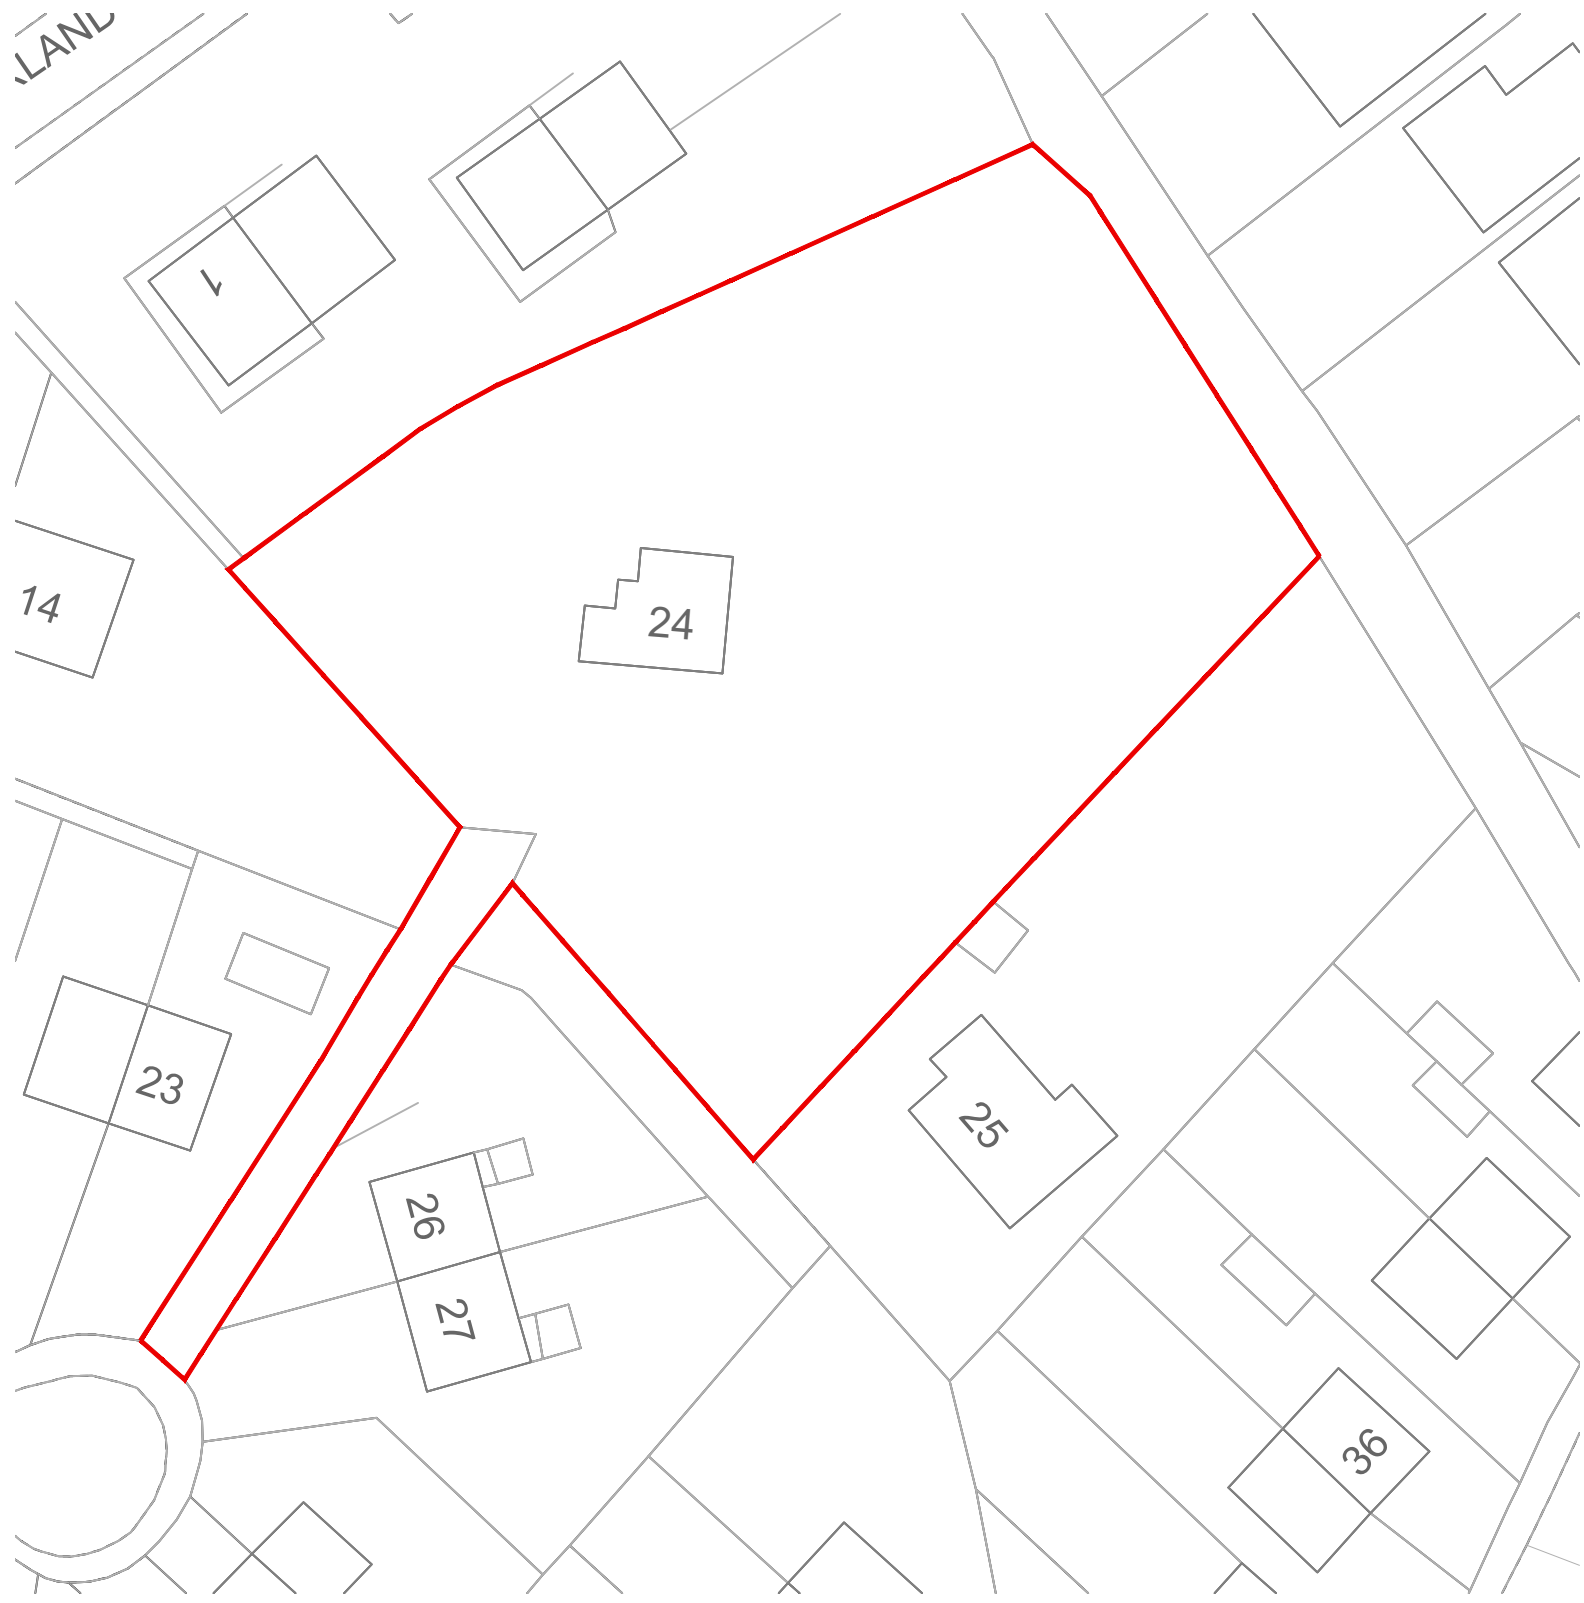
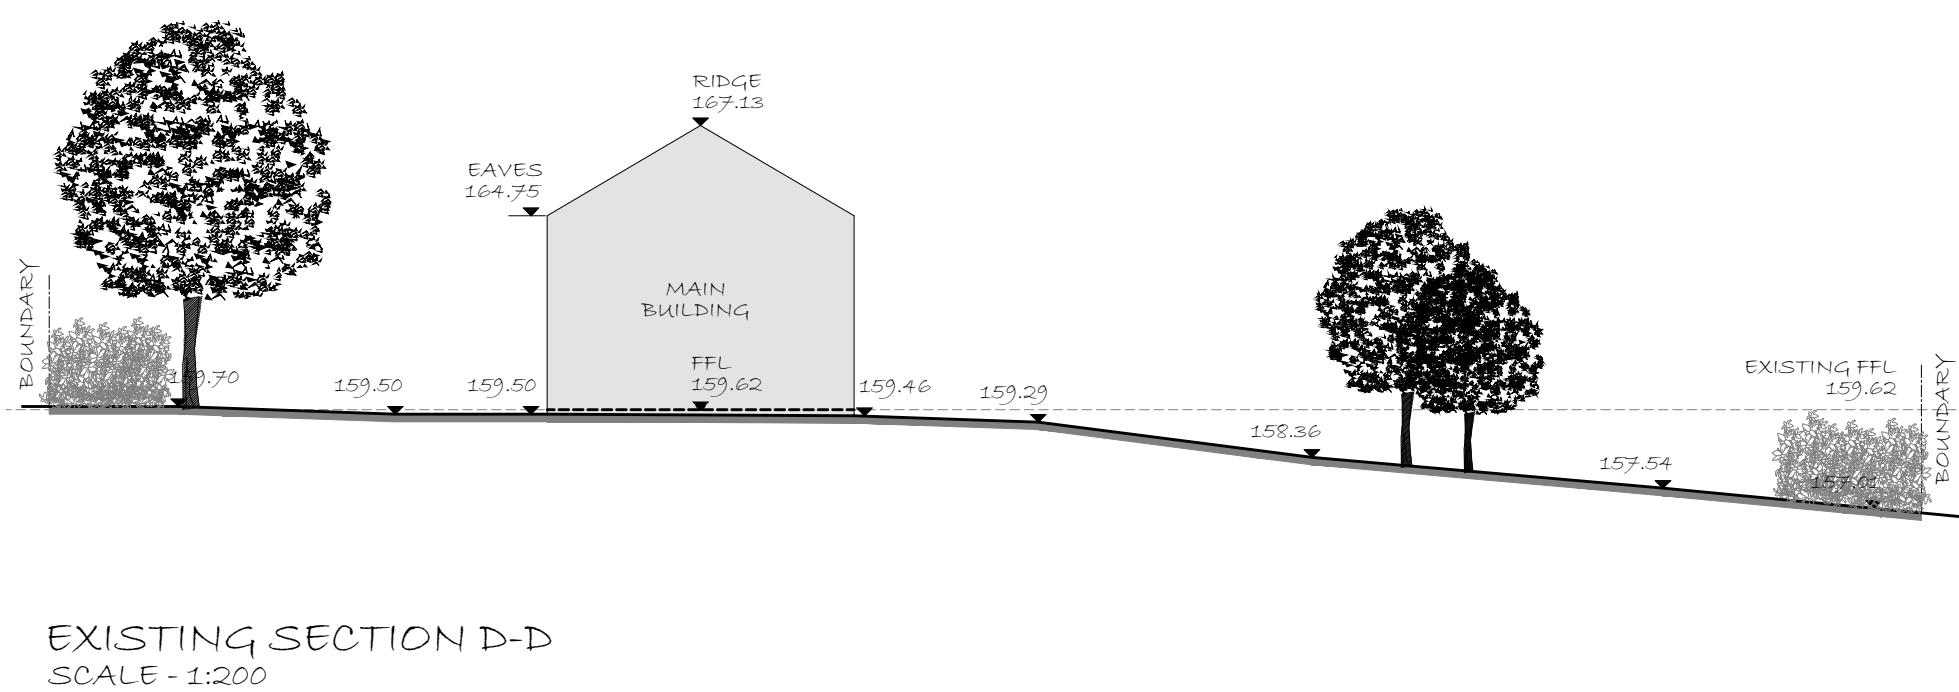
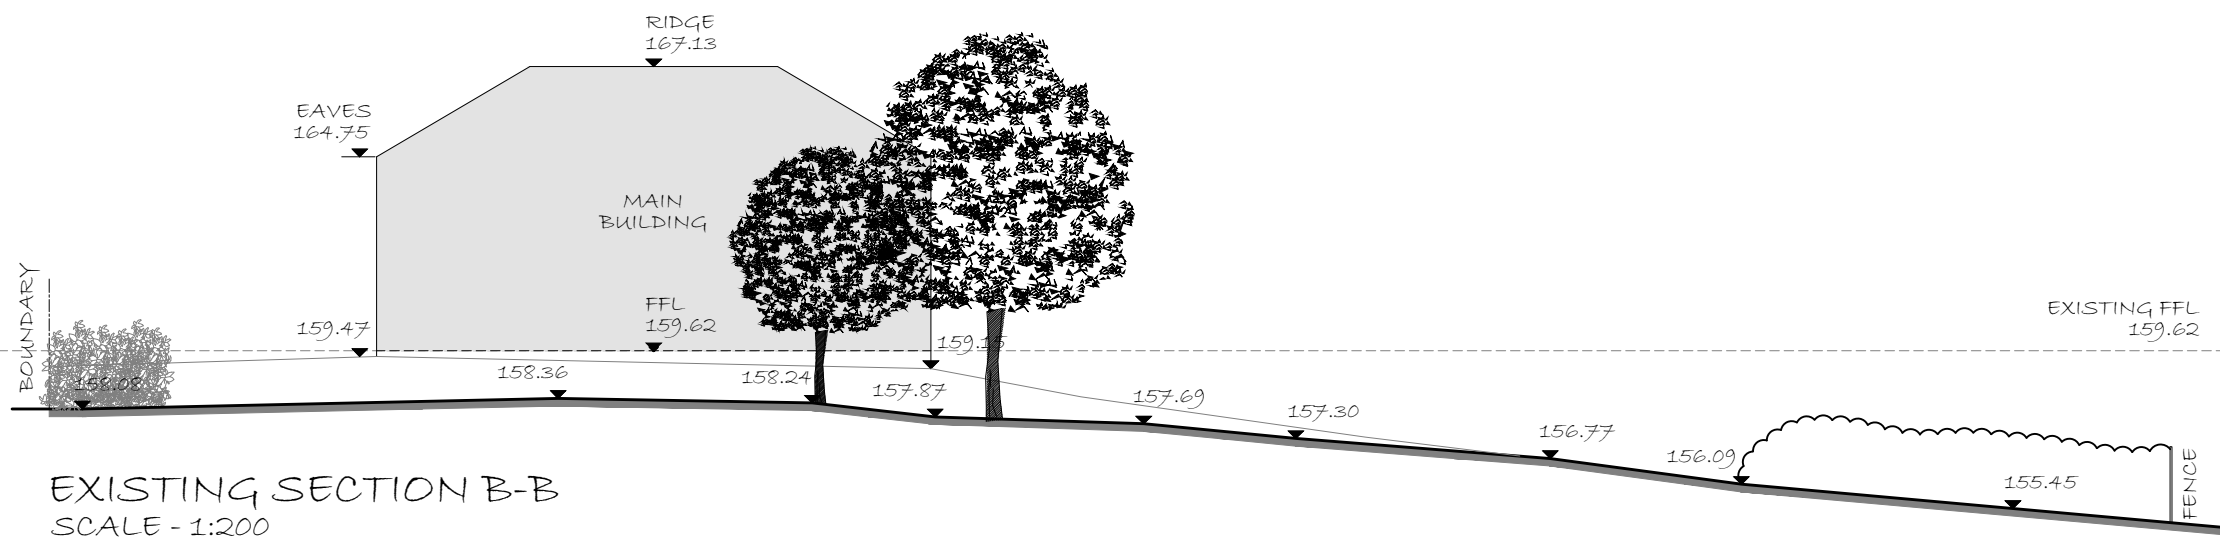


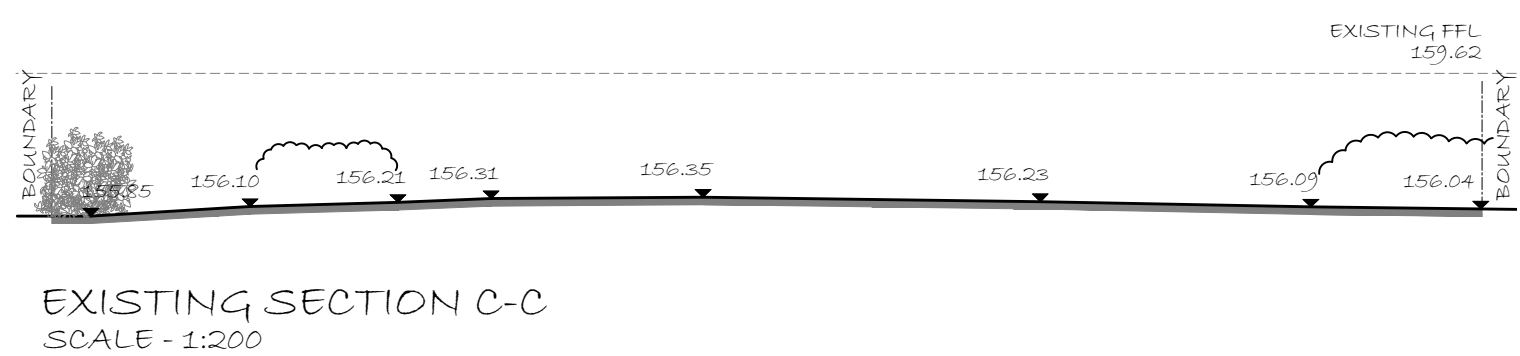

SITE LOCATION PLAN
SCALE - 1:1250

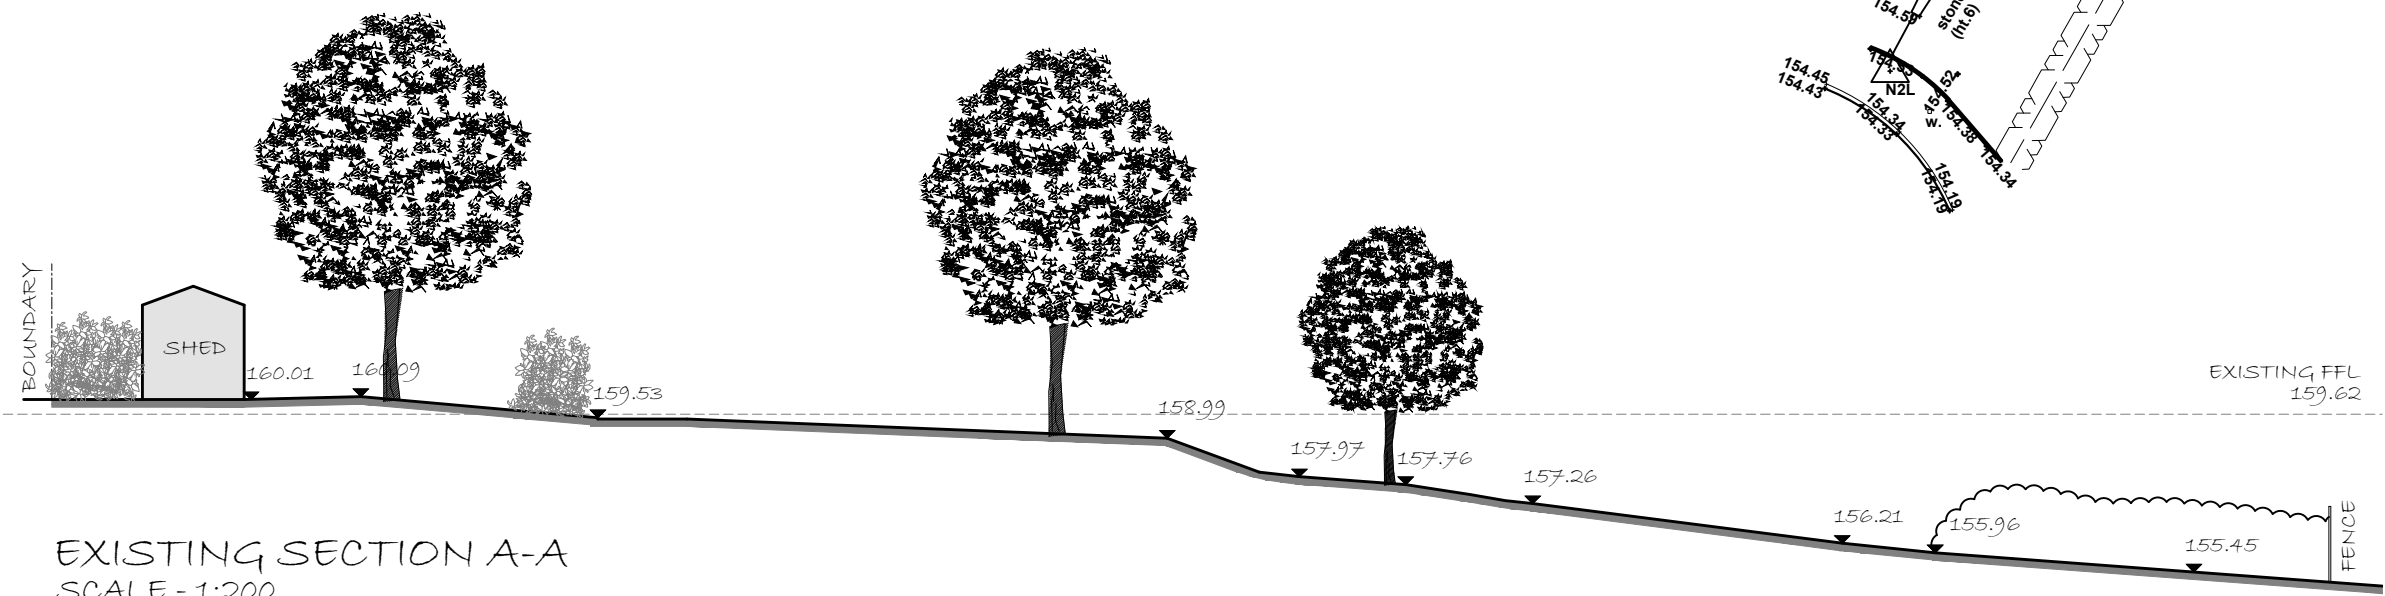

EXISTING BLOCK PLAN
SCALE - 1:500

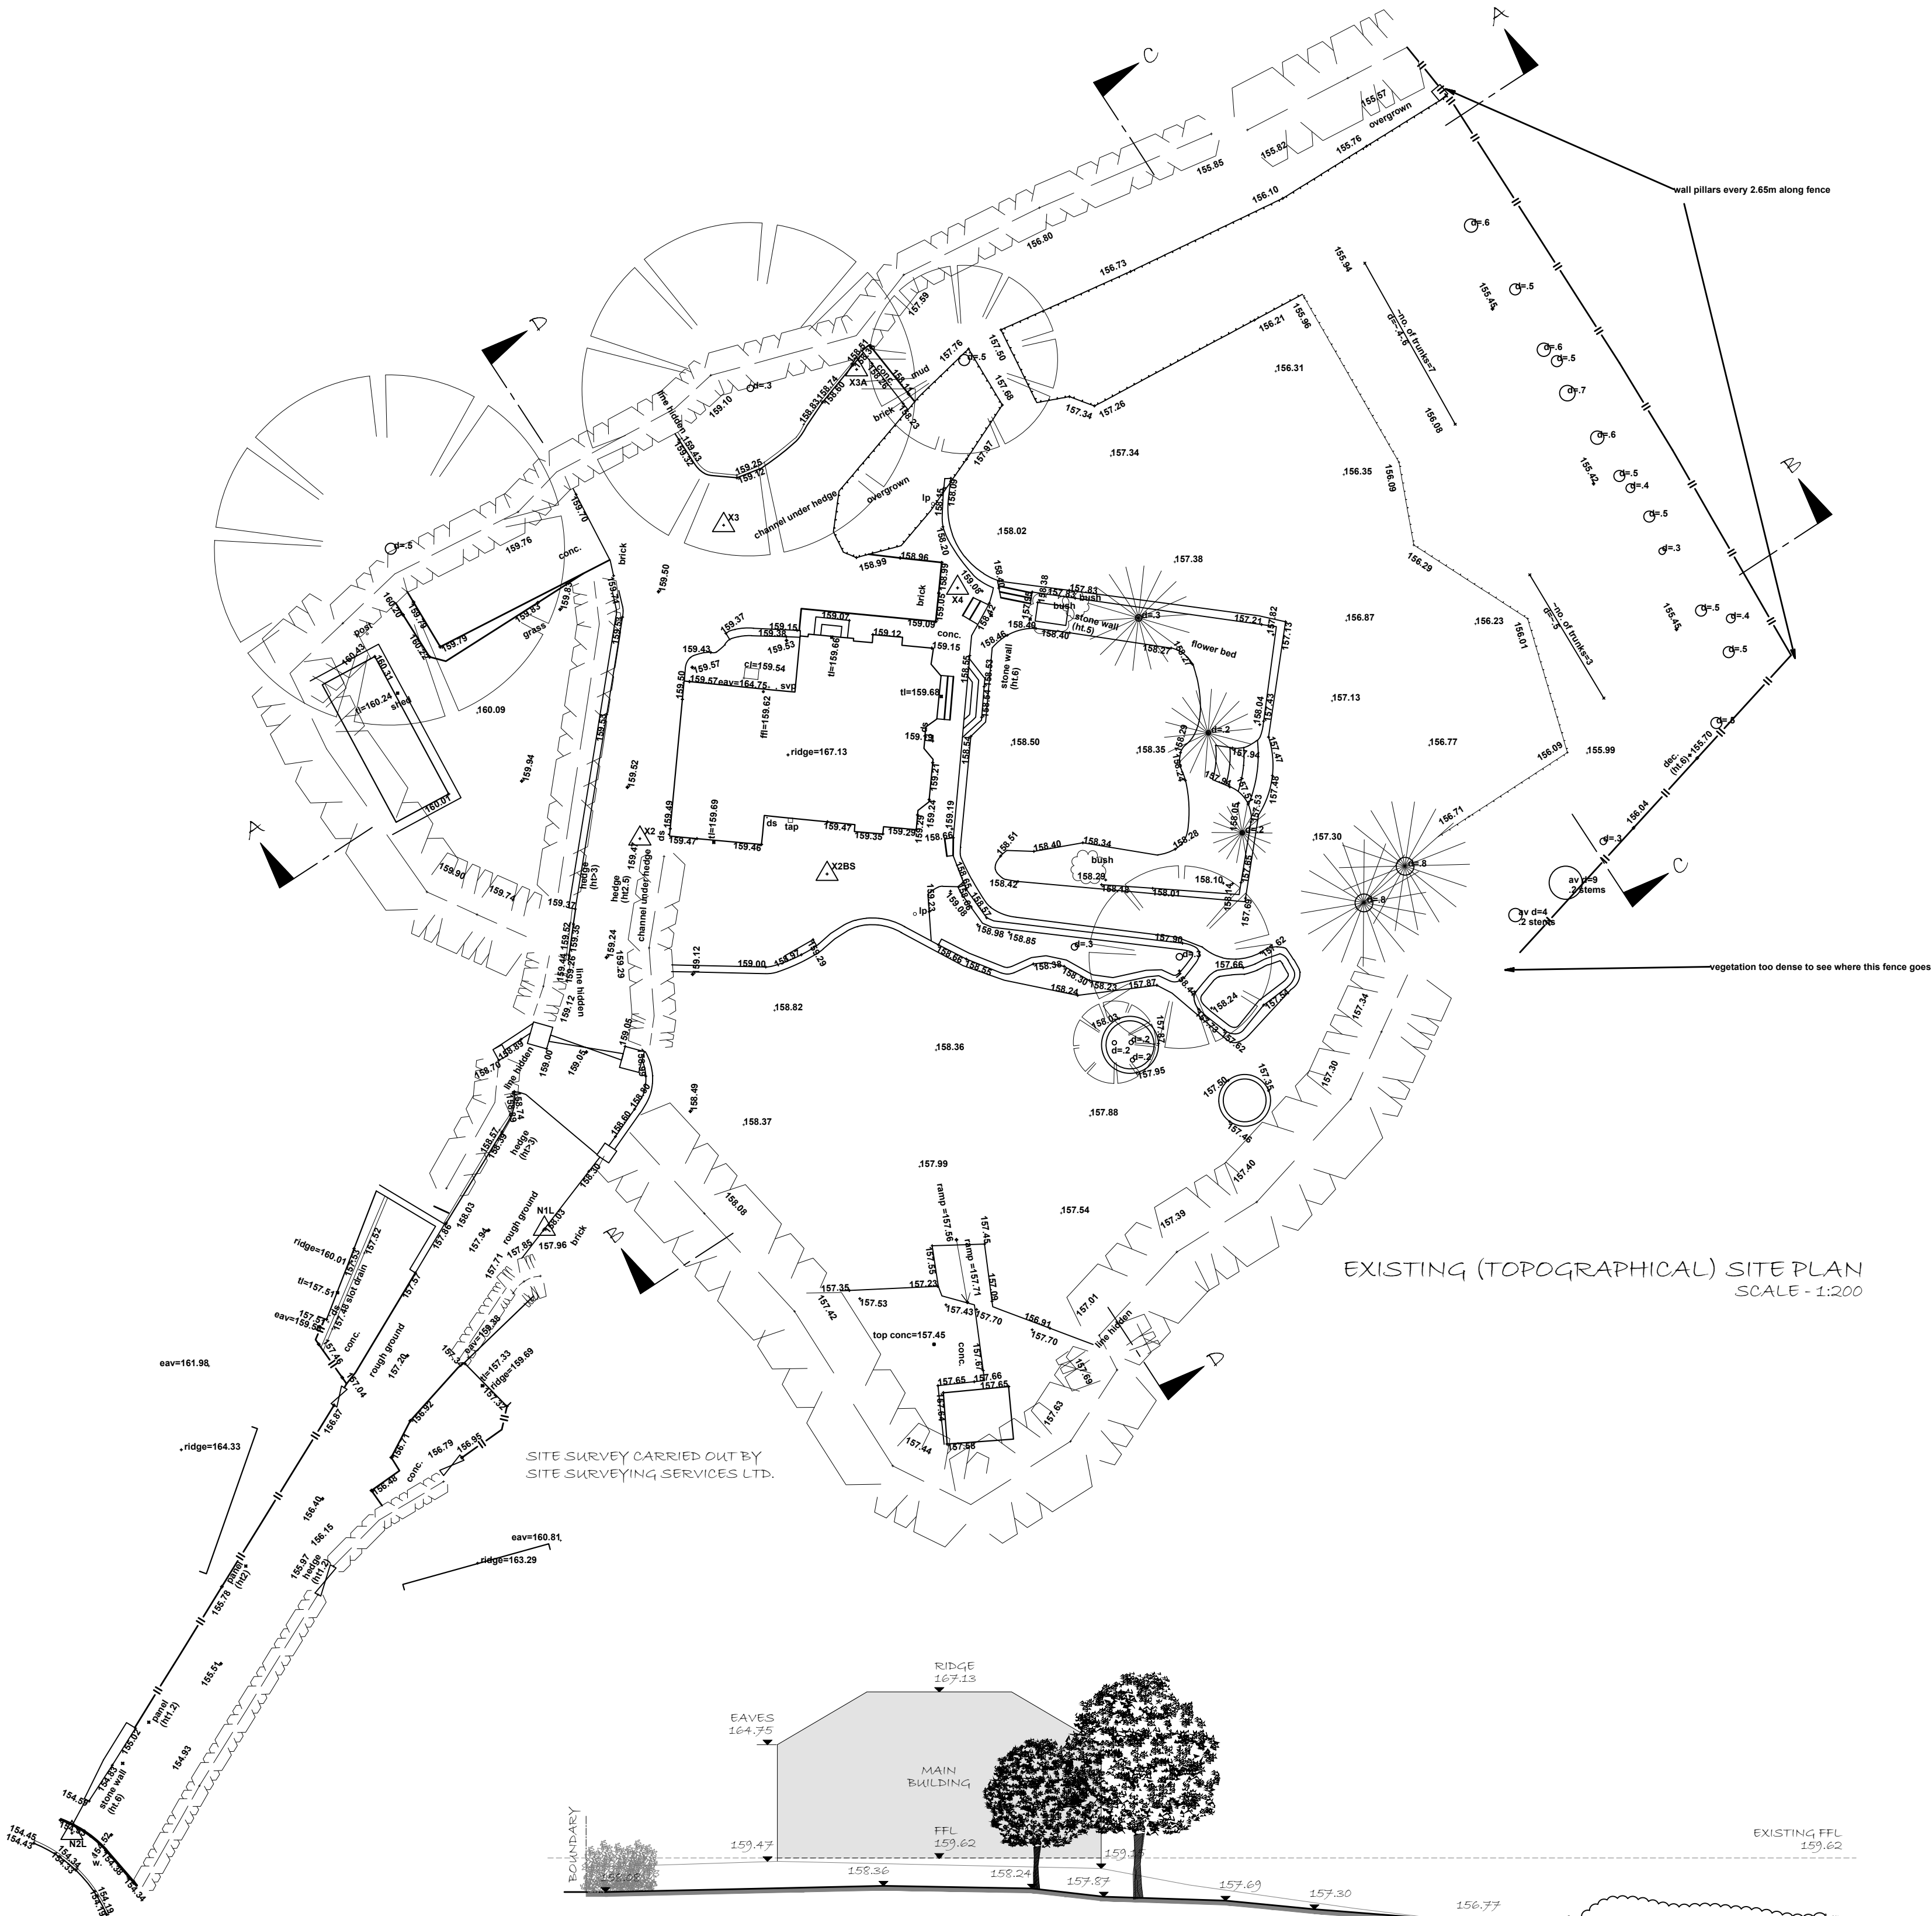

Do not scale from this drawing. **DMA** Design Management Ltd must be notified immediately should any discrepancies be found. The contractor must check all dimensions on site before construction or manufacture of materials. This drawing or any portion of it may not be reproduced without the consent of **DMA** Design Management Ltd

NOTES

All efforts have been made in measuring existing site. However the contractor / builder is responsible, for checking & confirming all given dimensions on site prior to pricing & works.

Extent of boundary ownership confirmed by applicant.

Proposal -

Reserved Matters Application for the demolition of an Existing House and the construction of 3no. New Build Detached Dwellings to meet end-user requirements as illustrated on the application plans.

1) GENERAL BUILDING NOTES

- All works to be in accordance with Building Regulations, current editions and amendments and to the satisfaction of the Building Control Authority.
- All works within the contract and by the contractor must be carried out in such a way that all requirements under the Health and Safety at Work Act are satisfied and maintained.
- All works by the Contractor must be carried out in compliance with the requirements of all British Standards, Codes of Practice etc. and with the requirements of all relevant and current Statutory Authority regulations.
- All structural calculations if required to be submitted by client appointed Structural Engineers and upgraded as necessary as works proceed to suit any clients requirements.
- The contractor must ensure and will be held responsible for the stability of the building structure at all stages of the contract.

2) APPROVED DOCUMENT A STRUCTURE

- All structural details and calculations if required to be submitted for approval to Building Control Authority by client appointed Structural Engineer.

PLANNING ISSUE

A	Red line boundary revised.	20.11.20	AM
Rev	Description	Date	By

DMA

DESIGN MANAGEMENT Ltd

6 New Hall Way,
Dialwood,
Flockton,
Wakefield,
WF4 4AX

Client
MR & MRS McGRATH

Project
24 VIEWLANDS, SILKSTONE
COMMON S75 4QP

Drawing title
SITE LOCATION, EXISTING SITE
PLAN AND SECTIONS

Drawn by	Date
AM	OCT 2020

Drawing no	Project no	Scale @ A1	Rev
EX-01	18/544	A.S.	A

© 2020 DMA Design Management Ltd