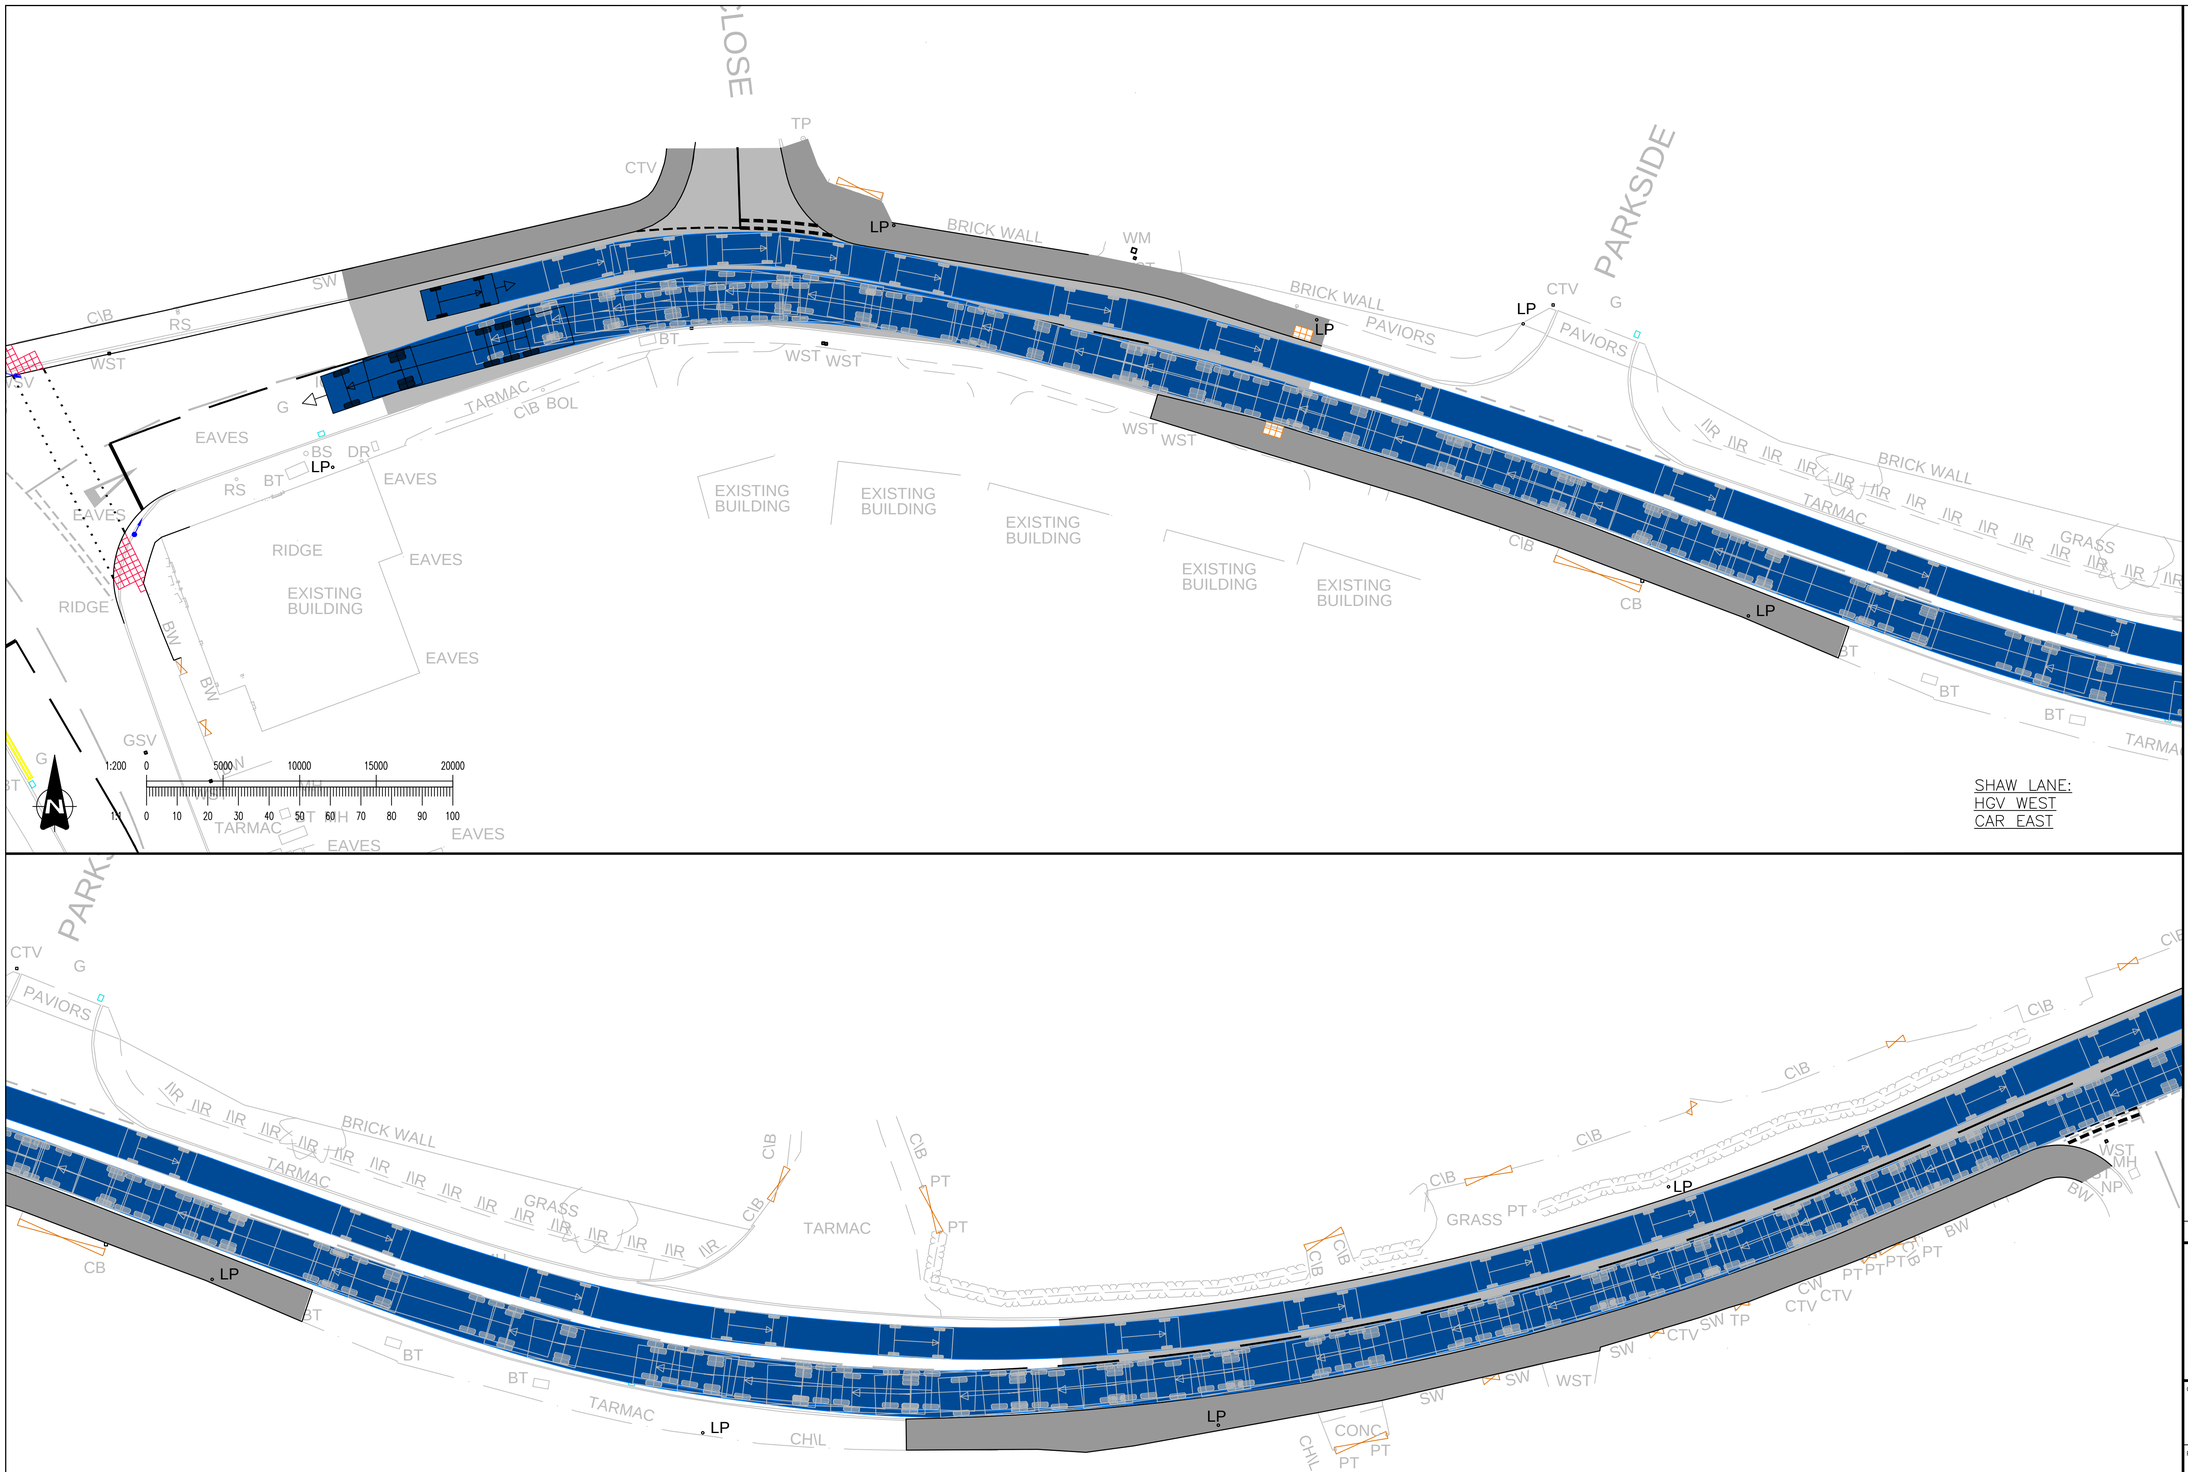

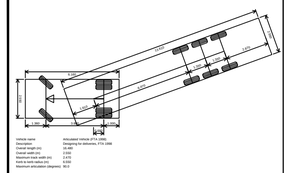

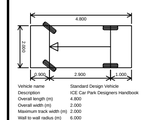

Vehicle name	Standard Design Vehicle
Source	IHE Car Park Designers Handbook
Overall length (m)	4.800
Overall width (m)	2.000
Maximum track width (m)	2.000
Wall to wall radius (m)	6.000

XREFS LOADED INTO THIS DRAWING

IPD- Shaw Lane Pedestrian Footway Improvements 1

Shaw Lane TOPO 2D- 06.12.22

IPD- Autotracks 1

IPD- Signal Junction Design 1

Rev.	Date	Description	Drawn	Approved

Infrastructure Planning and Design

The Hayloft Barn
Borough Hill Farm
Walton-on-Trent
Derbyshire
DE12 8LL

(E) info@ipd-ltd.com
(T) 01283 716869
(W) www.ipd-ltd.com

Client

NETWORK SPACE

Project title

SHAW LANE
CARLTON

Drawing title

SHAW LANE
AUTOTRACKS
SHEET 4 OF 6

Scale	Original drg. size	Date
1:200	A1	21.09.2023
Drawn	Checked	Approved
BO	SEF	RNP

Drawing Number	Rev
IPD-22-580-111	-