



Kia (Burrows) Barnsley

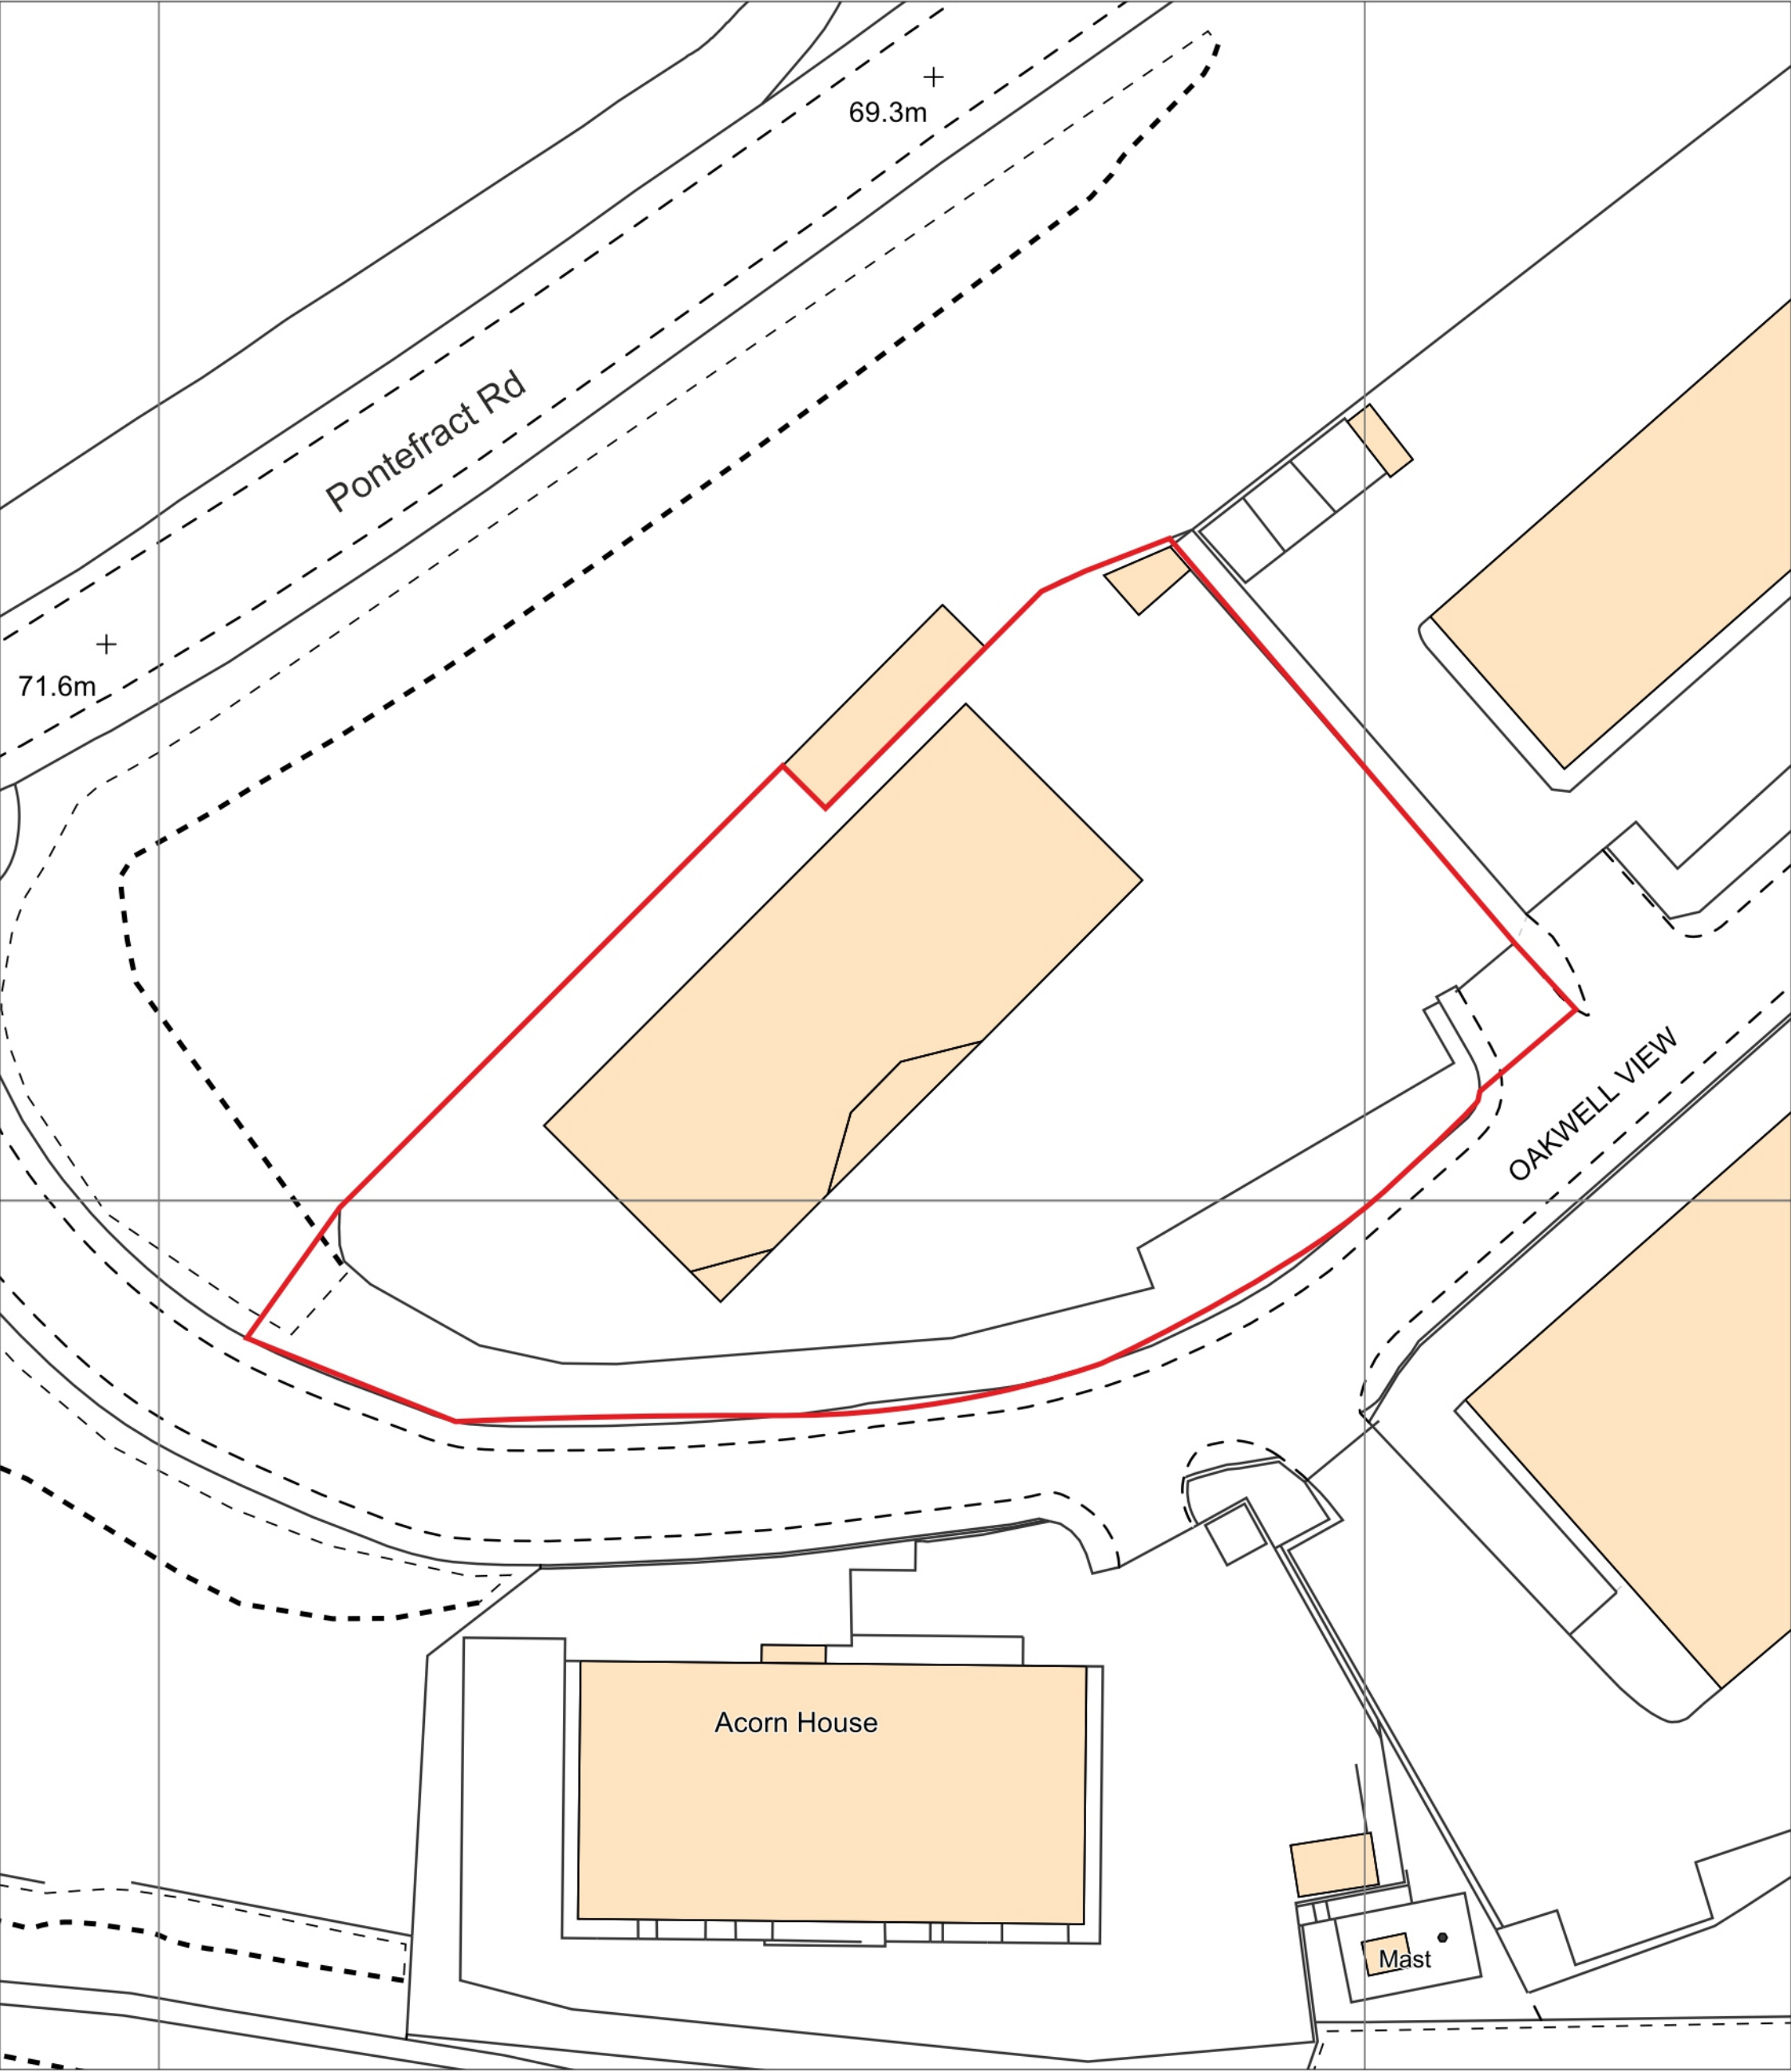

Burrows
Oakwell View
Pontefract Rd
Barnsley
S71 1HH

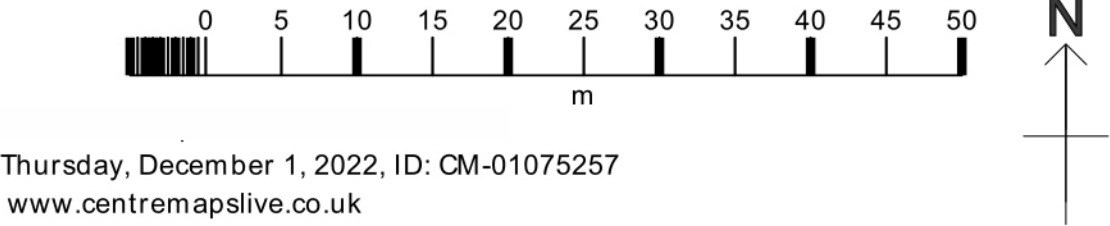

Thursday, December 1, 2022, ID: CM-01075257
www.centremapslive.co.uk


1:500 Scale print at A3, Centre: 435456 E, 406019 N

©Crown Copyright Ordnance Survey. Licence no. AC0000849896



SIGN SPECIALISTS
sign-specialists.co.uk

Kia (Burrows) Barnsley

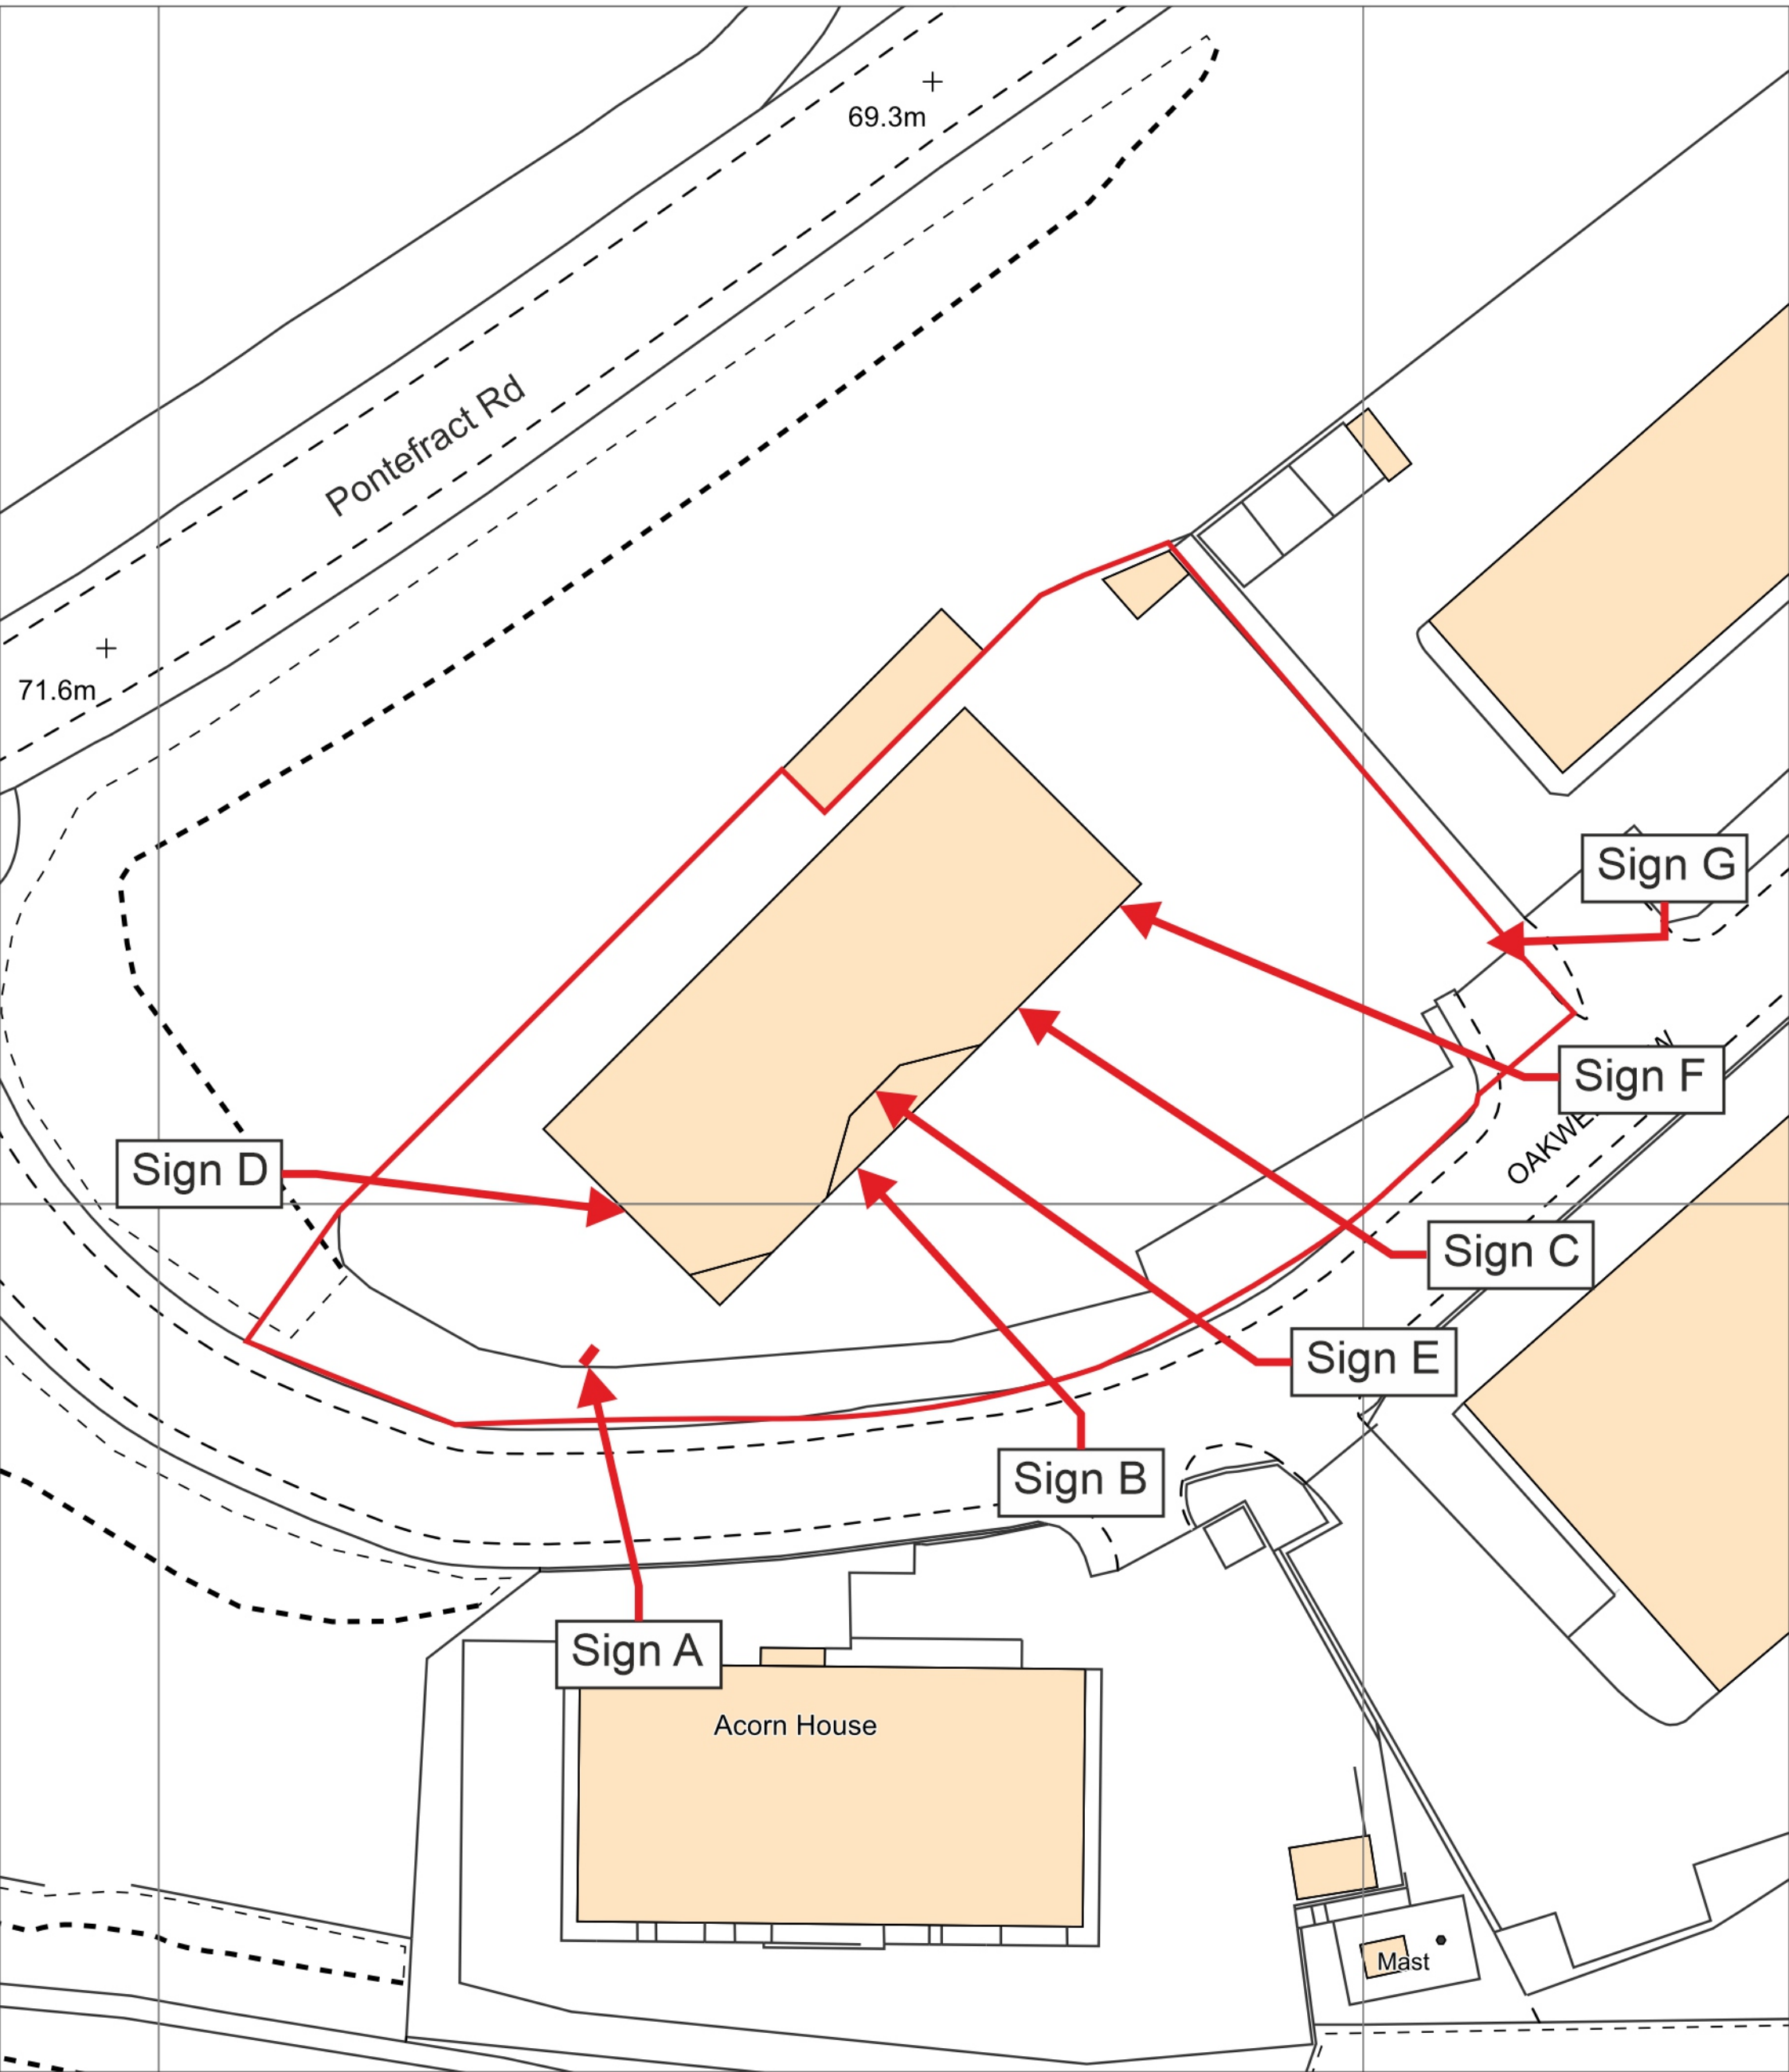

Burrows
Oakwell View
Pontefract Rd
Barnsley
S71 1HH

