

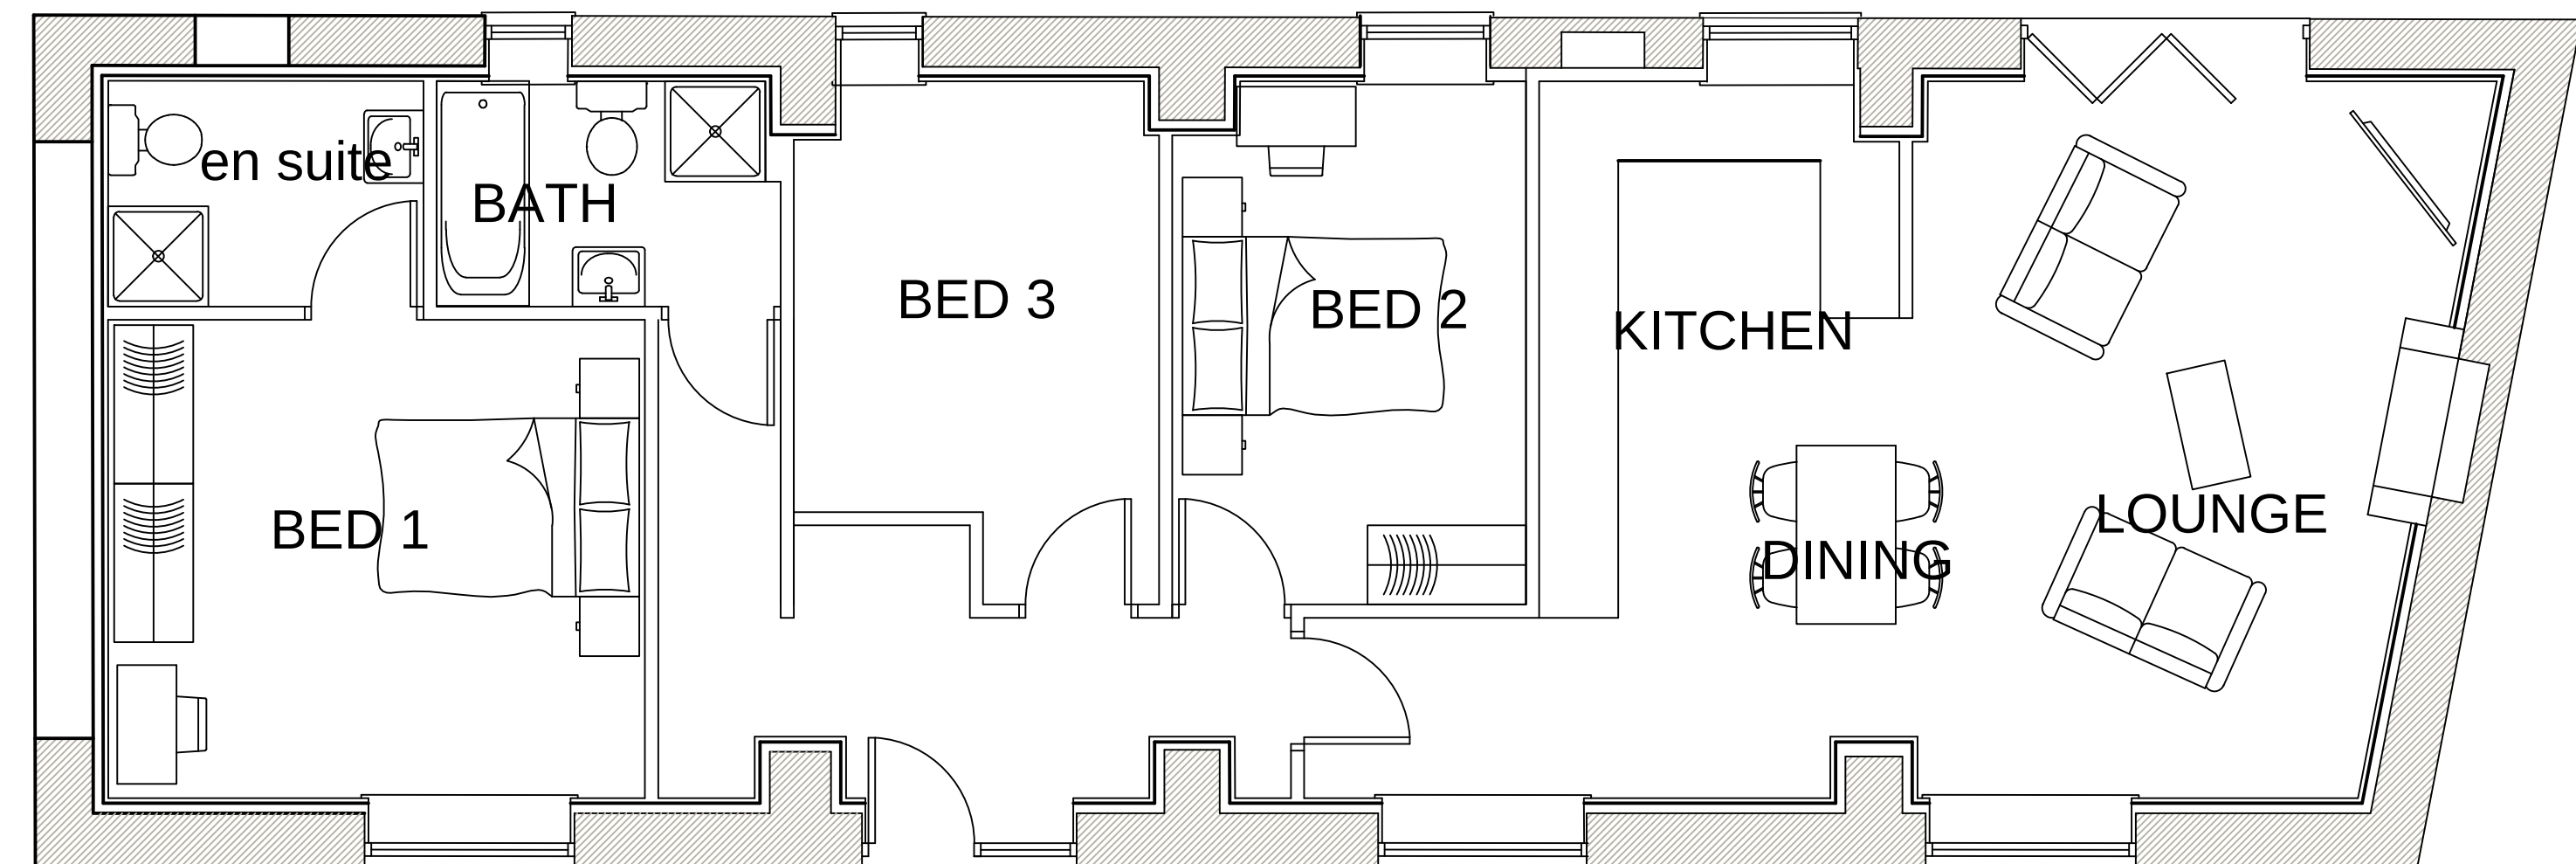
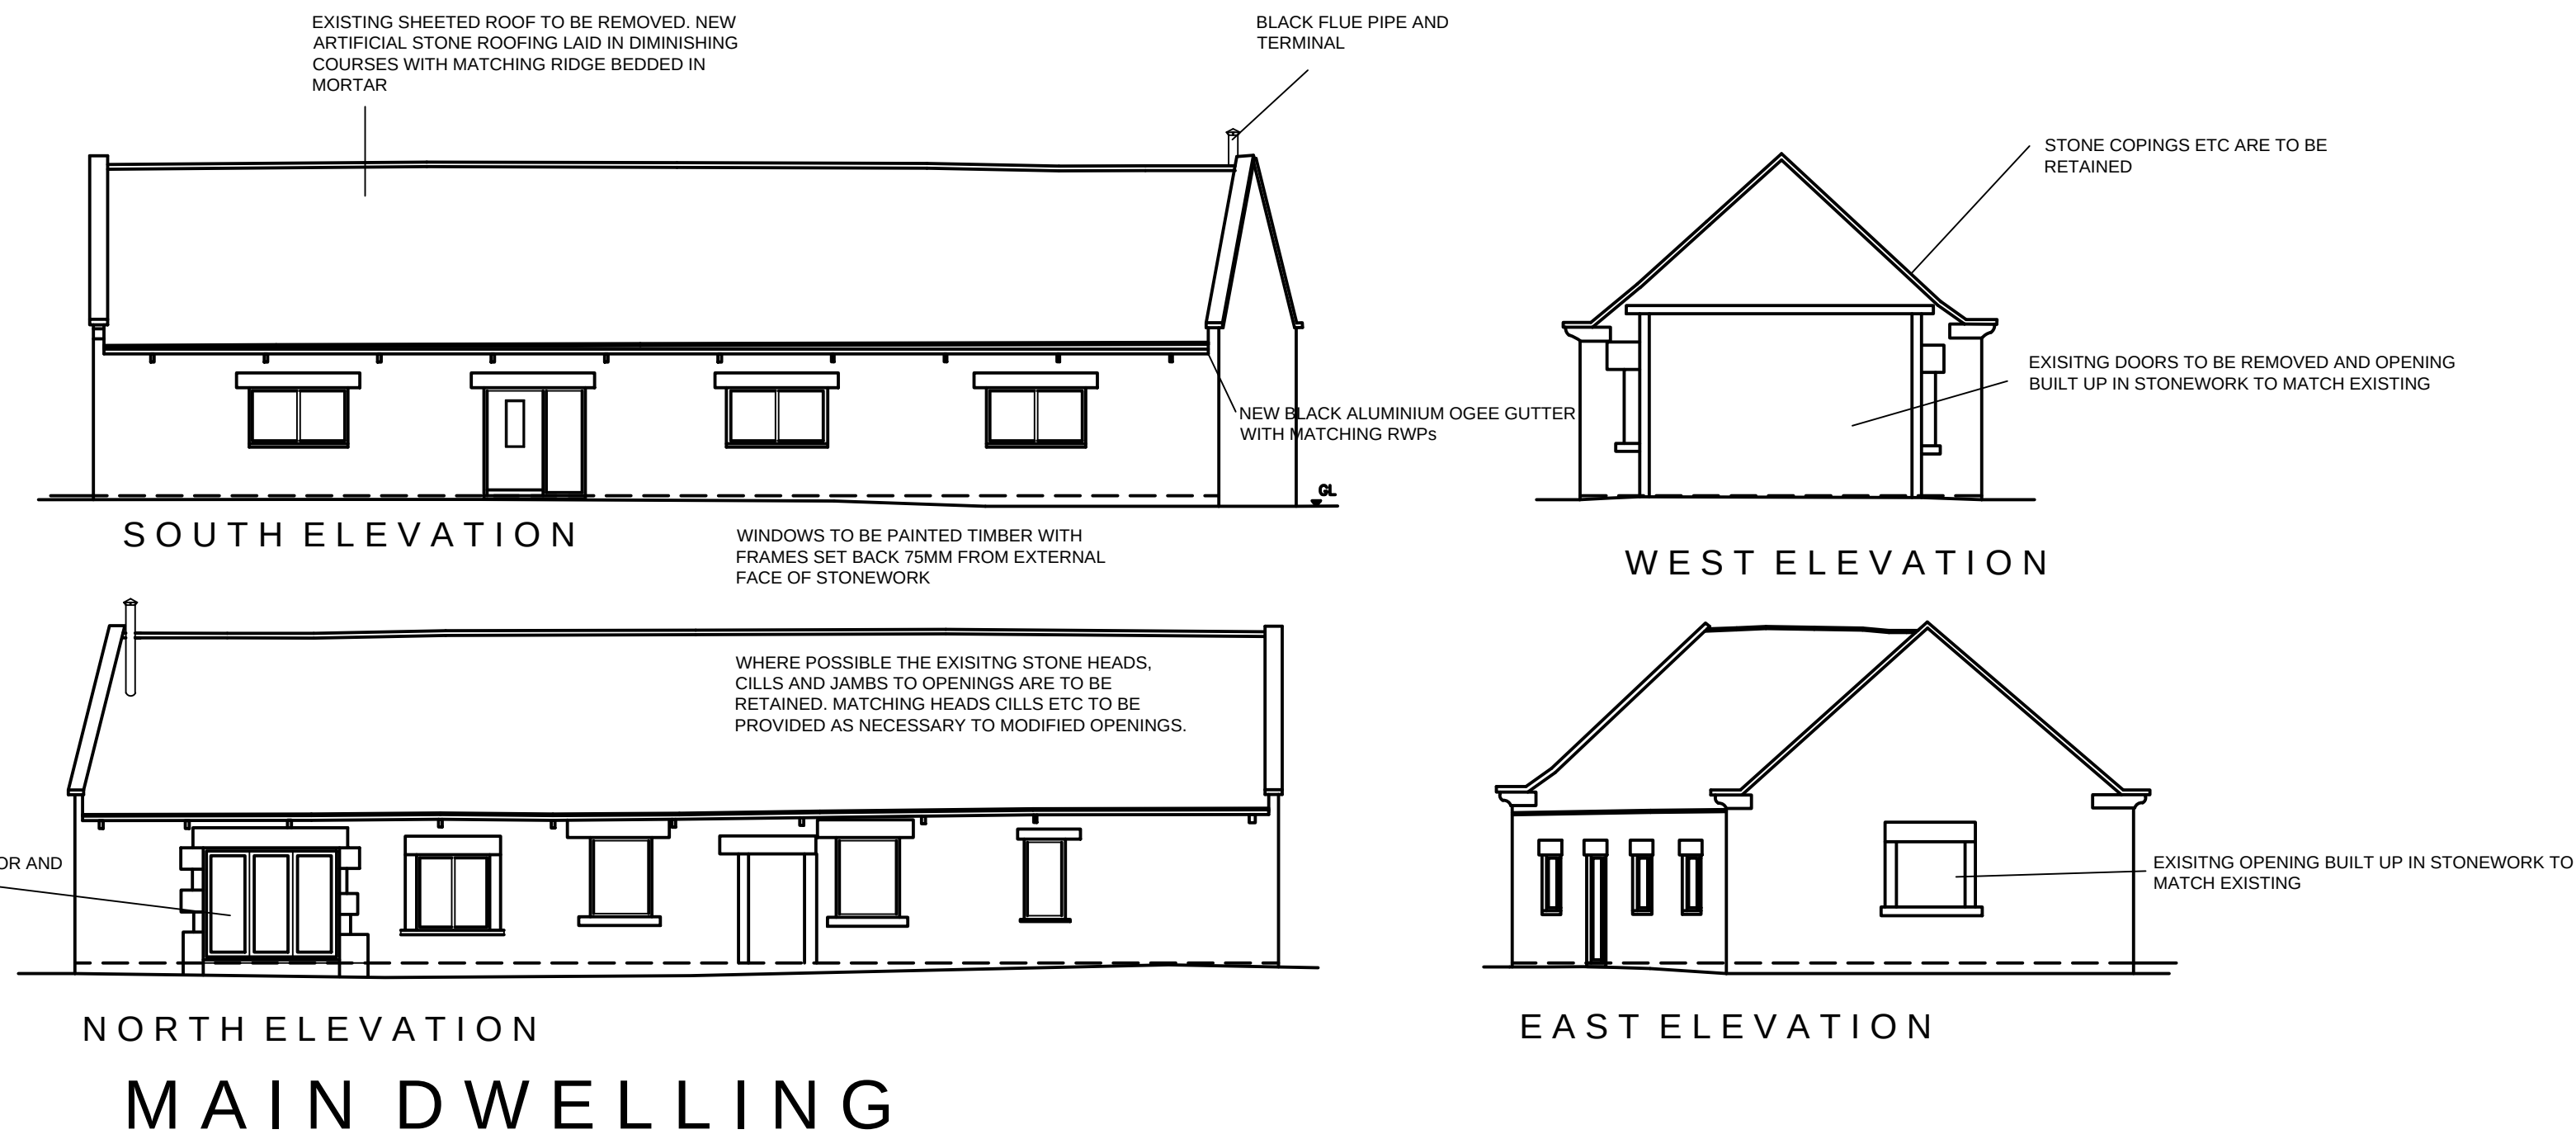


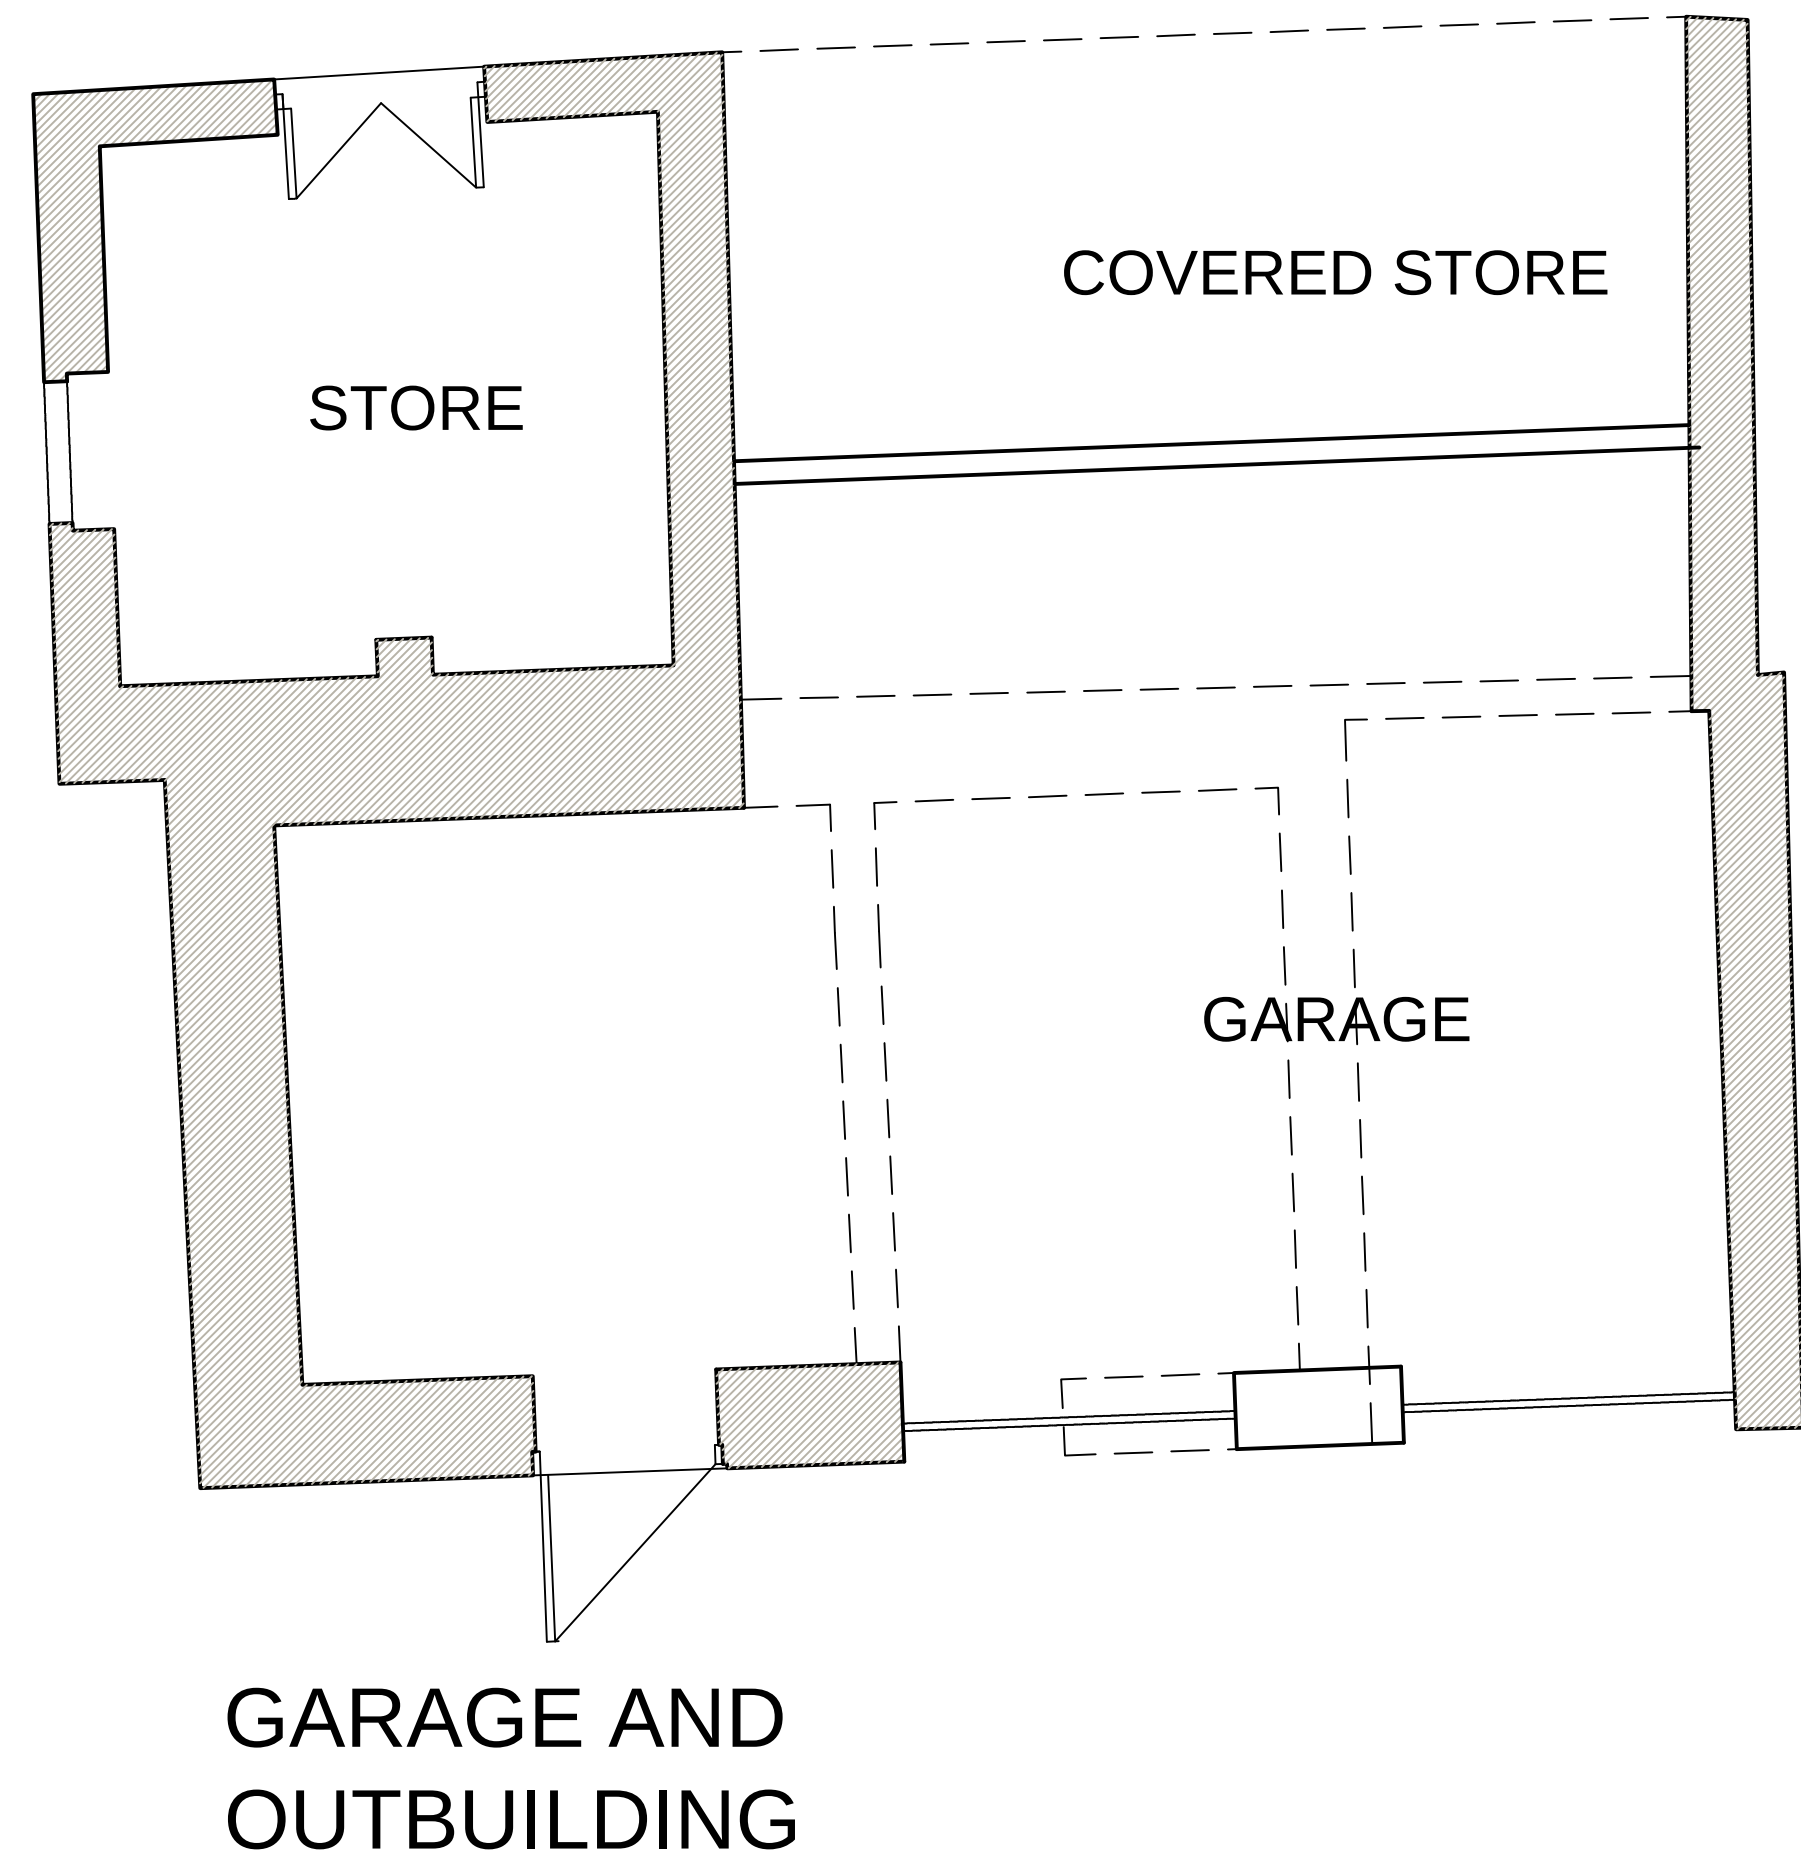

PLAN AS PROPOSED
MAIN DWELLING

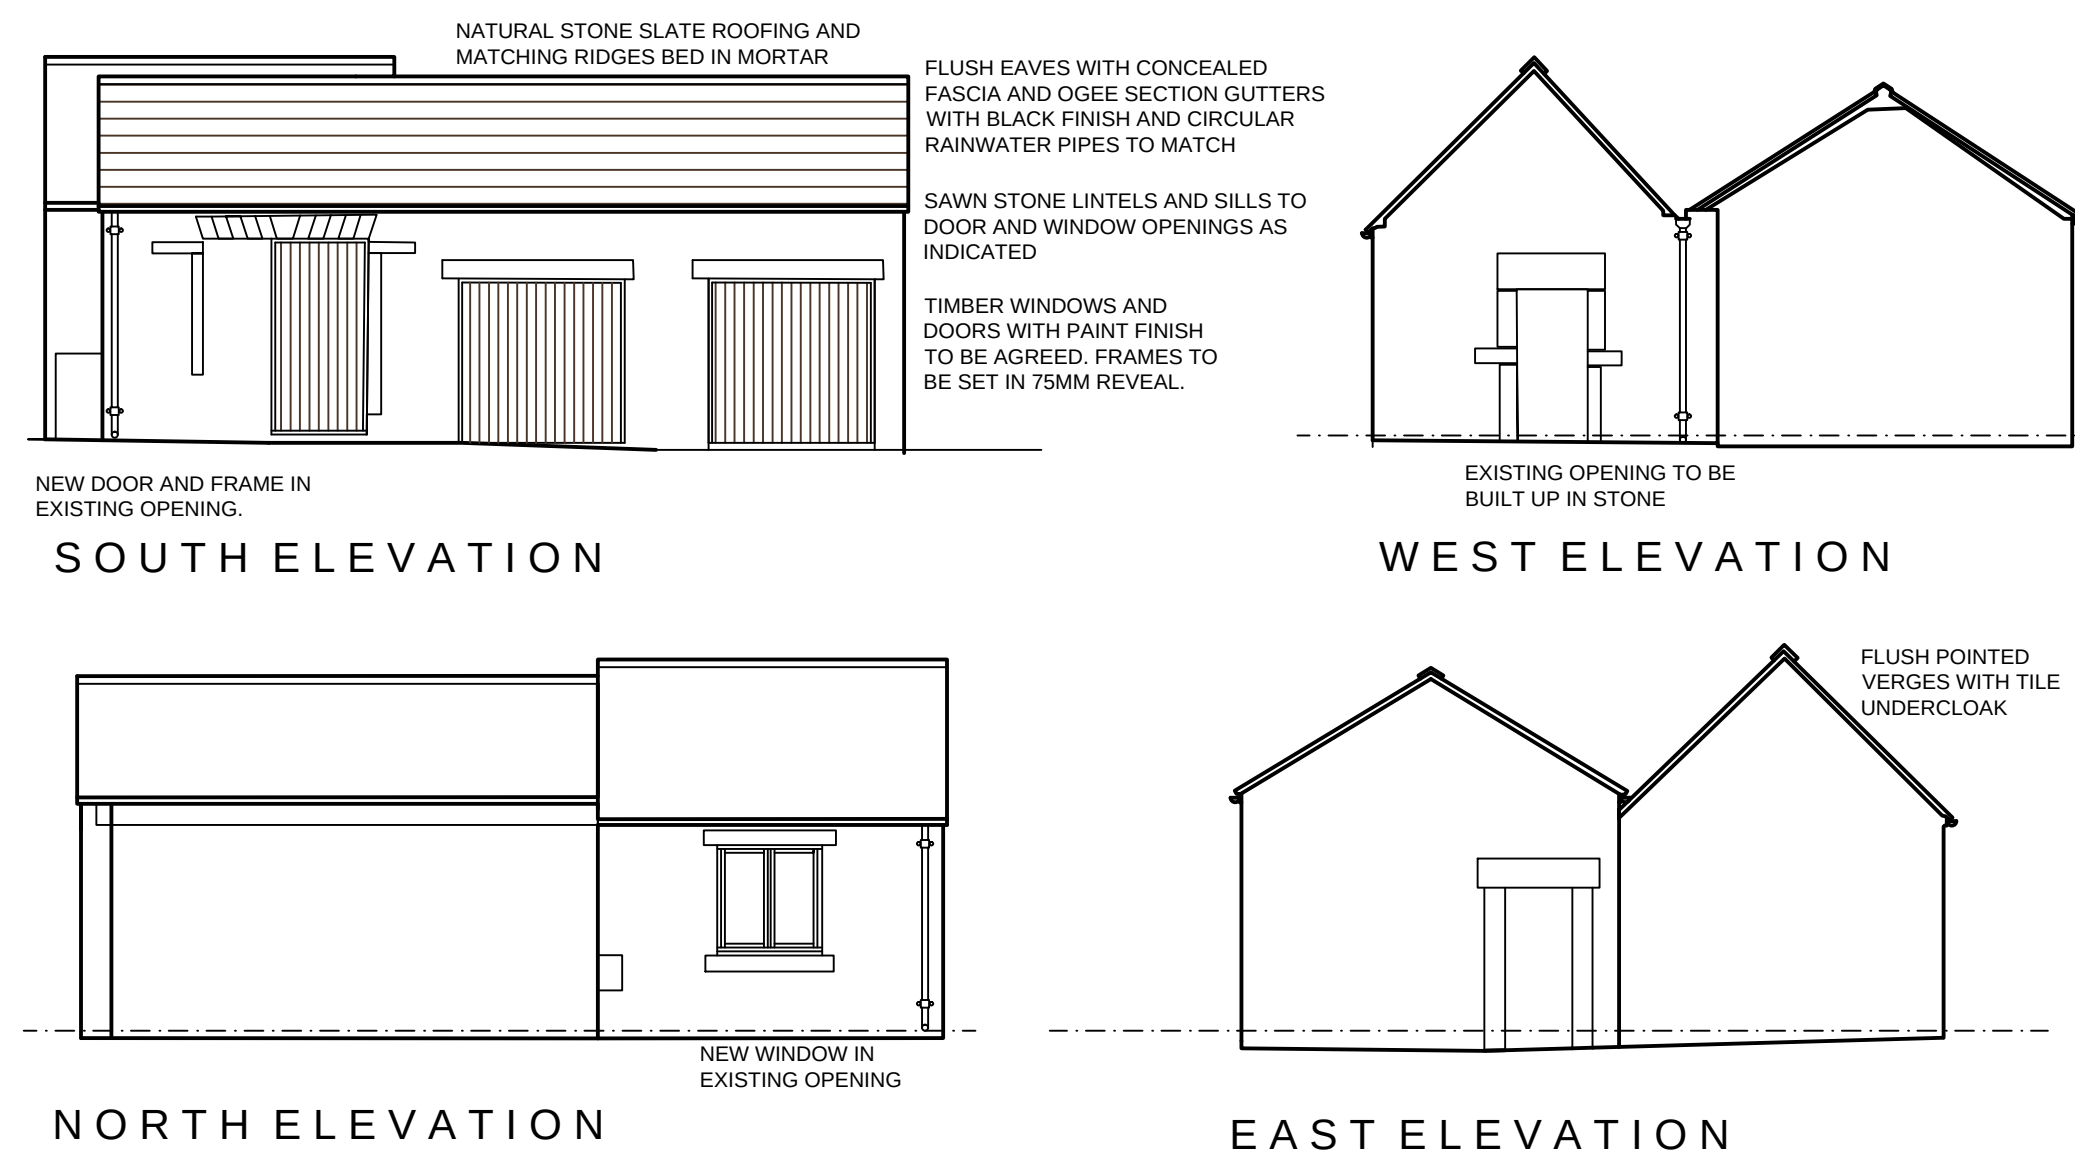

GARAGE AND
OUTBUILDING

			8 MORSTON BUSINESS PARK, WHALEY ROAD, BARUGH GREEN, BARNSELEY. S75 1HQ			Phone: 01226 208482 Fax: 01226 283030		
ARCHITECTURAL SERVICES AND SURVEYORS						Email: info@whiteaguspартnership.co.uk Web: www.whiteaguspартnership.co.uk		
Project. RESIDENTIAL DEVELOPMENT STUD FARM, SPRING LANE CARLTON, BARNSELEY						Client. MR N. FERGUSON		
Drawing Title. BARN CONVERSIONS- PLOT 14 AS PROPOSED						Date. JULY 2015		Scale. 1:50 & 1:100 @ A1
						Ref. 14-148		Dwg. No. 07
Date	Suffix	Description				Date	Suffix	Description
01-12-16	A	GARAGE ADDED						