

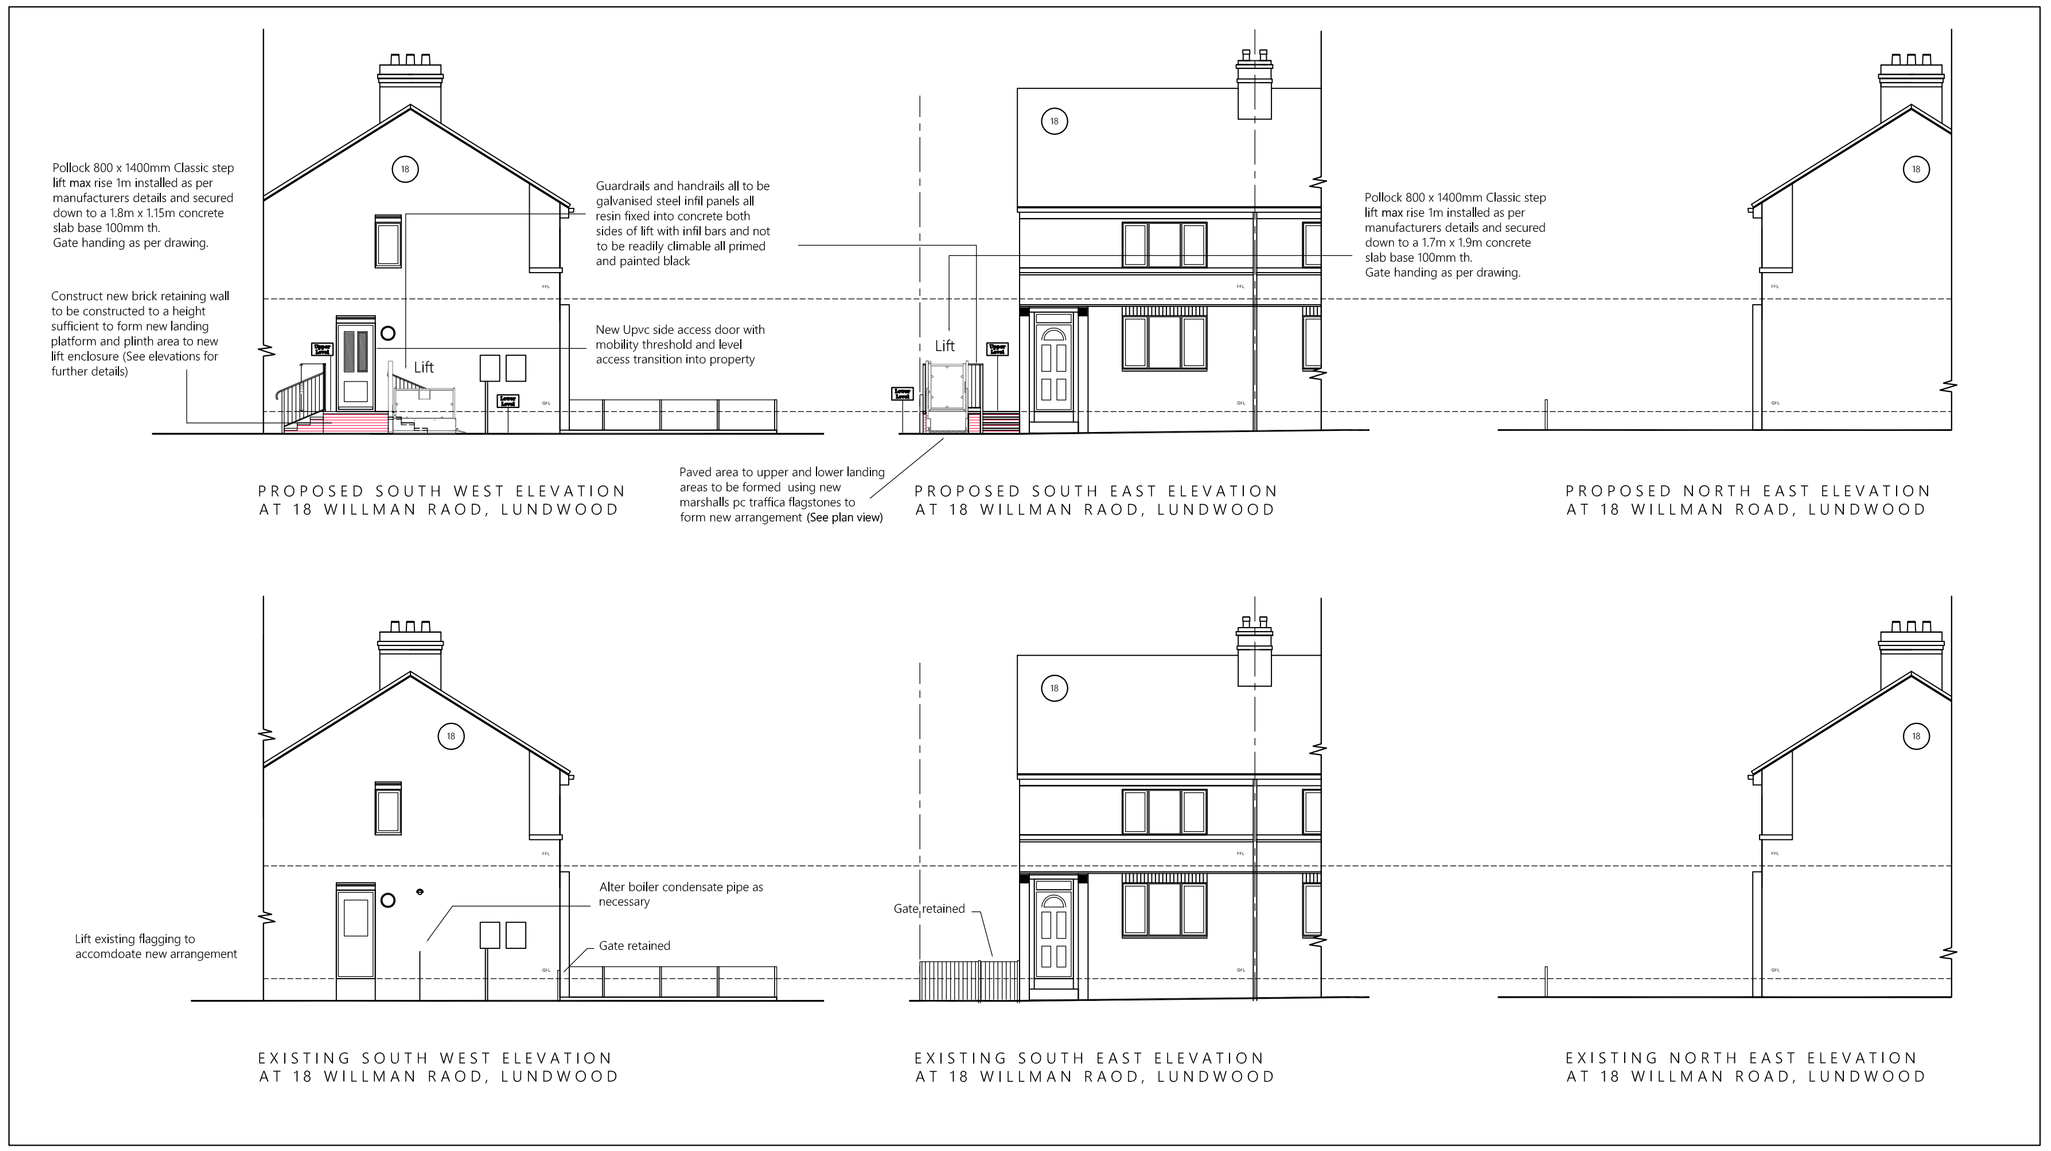


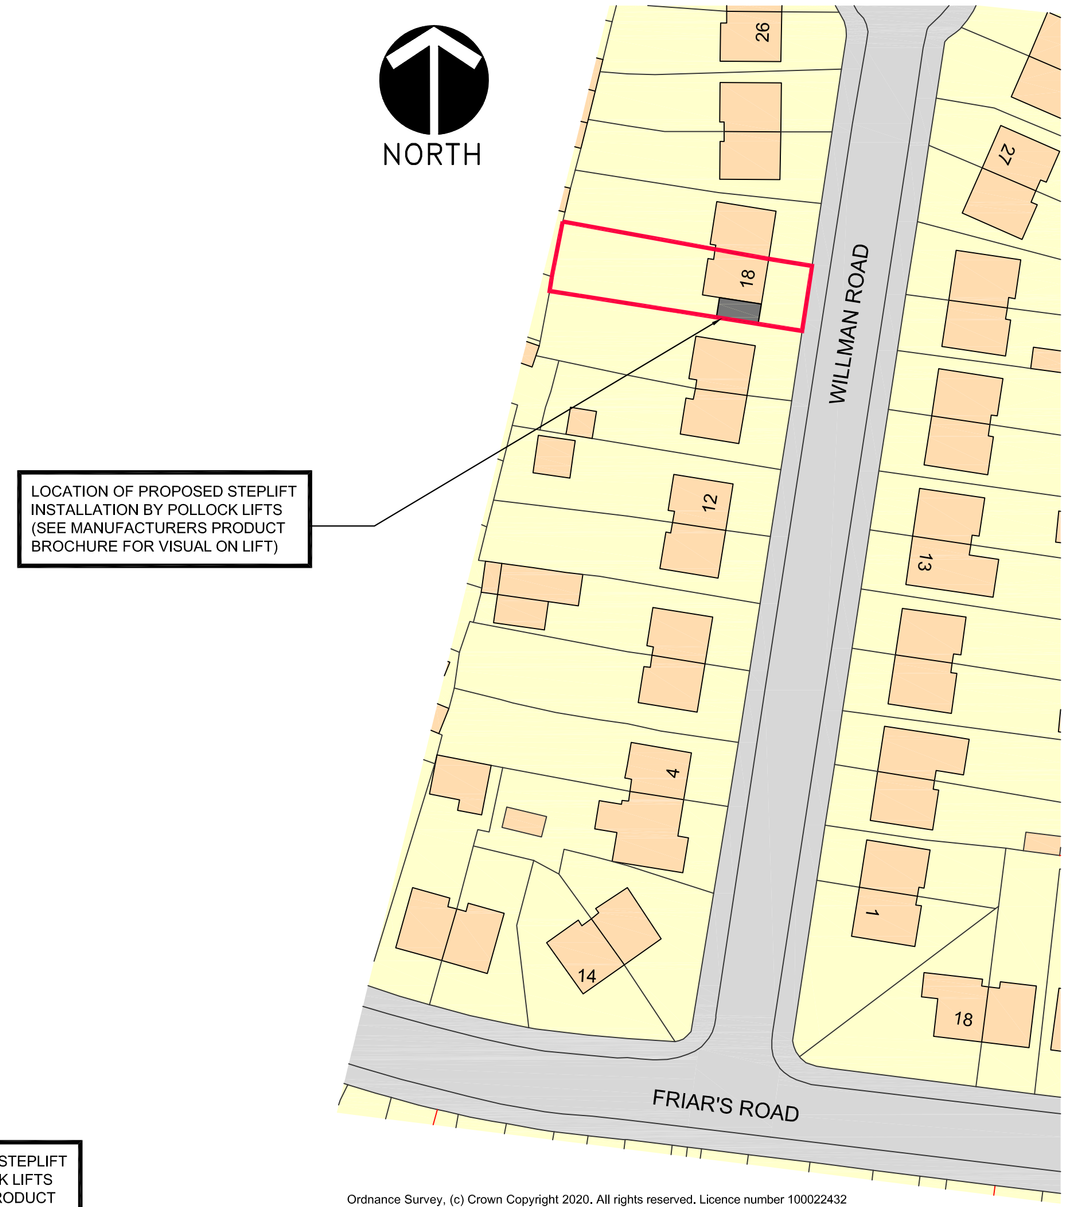


Ordnance Survey, (c) Crown Copyright 2020. All rights reserved. Licence number 100022432

SITE LOCATION Scale 1:500

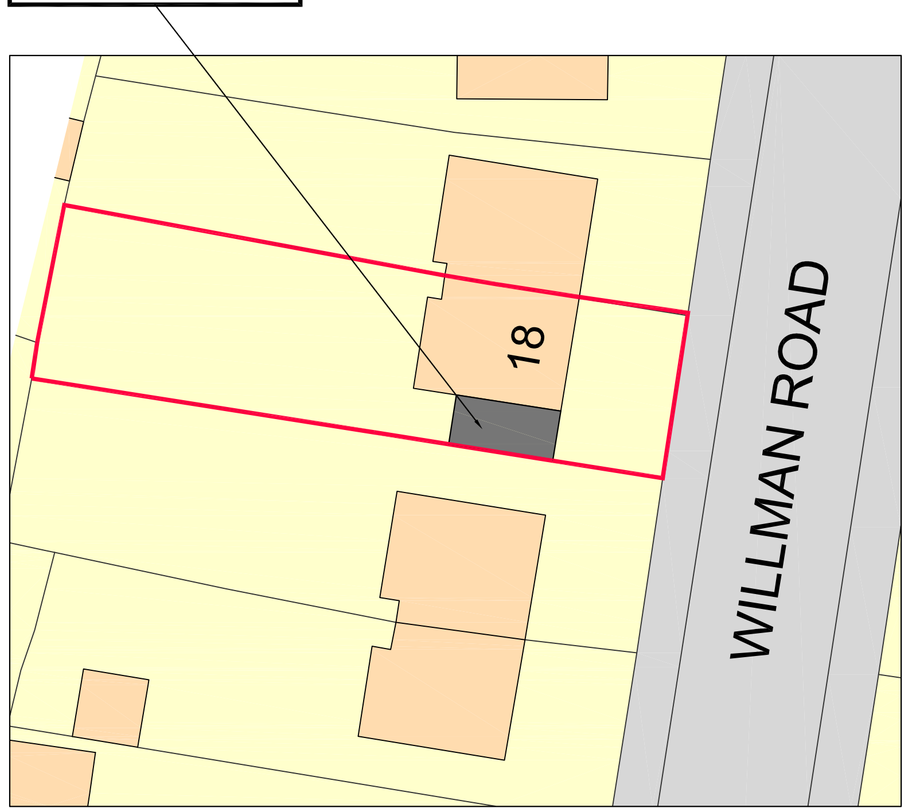

BLOCK PLAN Scale 1:200

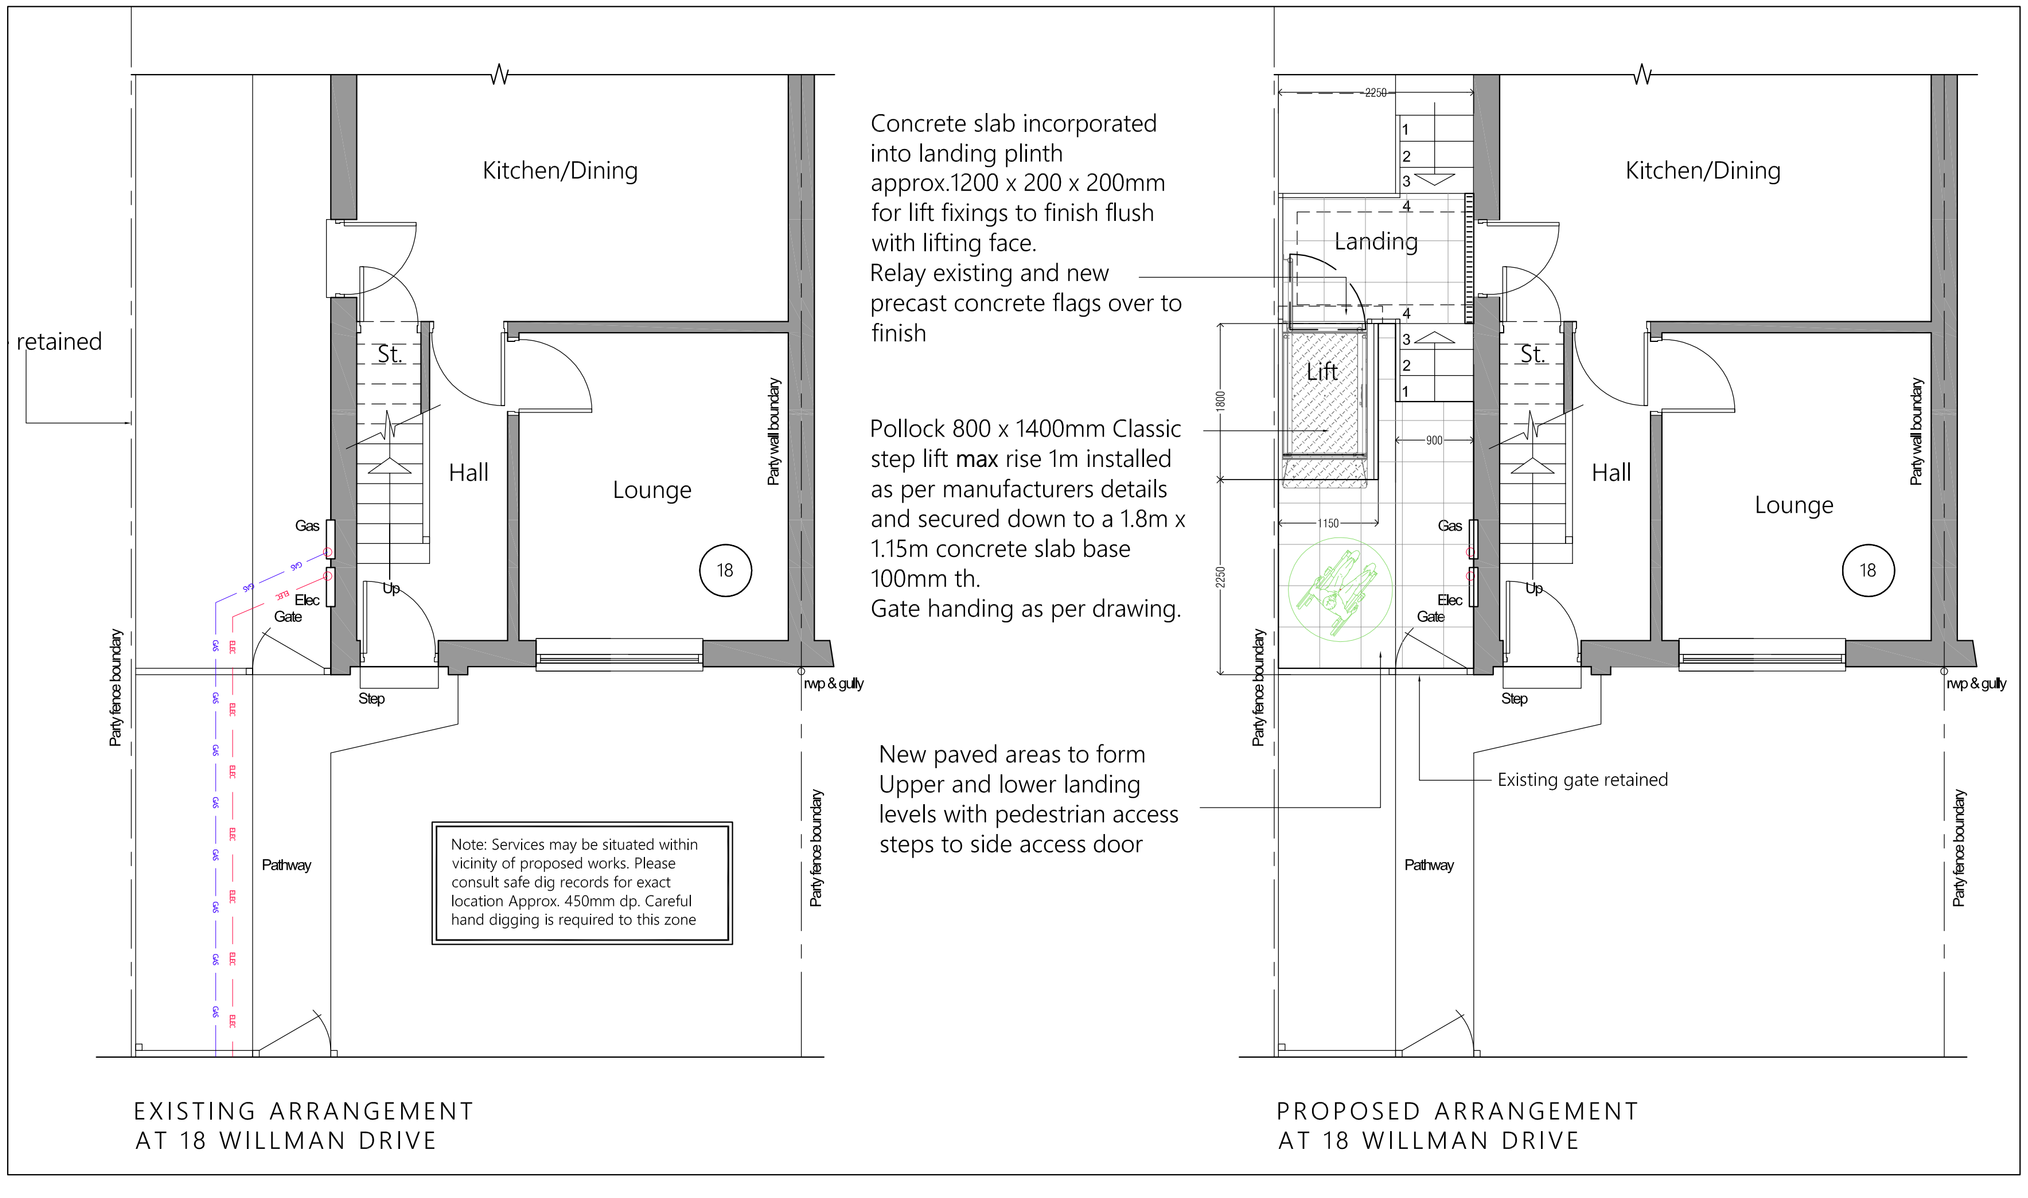

pollock Lifts

DESIGN AND PROJECT PLANNING ON BEHALF OF:-

GENERAL NOTES:

1. THIS DRAWING SHALL BE READ IN CONJUNCTION WITH ALL RELEVANT STRUCTURAL AND MECHANICAL SERVICES DRAWINGS WHERE REFERENCED.

2. ALL MEASUREMENTS WHERE SHOWN TO BE CHECKED ON SITE AND VERIFIED PRIOR TO CONSTRUCTION AND ON SITE ASSEMBLY. THIS DRAWING IS COPYRIGHT AND PROPERTY OF DESIGN LINE AND SHALL NOT BE REPRODUCED OR COPIED IN ANY WAY WITHOUT PRIOR PERMISSION.
IF YOU HAVE RECEIVED THIS DRAWING IN PDF FORMAT NEVER ASSUME IT IS TO SCALE ALWAYS CHECK WITH THE AUTHOR.

3. PLEASE DO NOT SCALE FROM THIS DRAWING IF IN DOUBT ALWAYS ASK.. FIGURED DIMENSIONS TO BE TAKEN IN PREFERENCE TO SCALED DIMENSIONS.

REV	BY	DATE	NOTE

Title

Proposed Step Lift Installation and Associated Works
Simon Moore
18 Willman Road
Barnsley
South Yorkshire
S71 5NQ
Layout existing and proposed

PLANNING

Design Line Huddersfield Ltd.
62 Tom Lane, Crosland Moor
Huddersfield, W.Yorks HD4 5QQ
Telephone/Fax: 01484 644684
Mobile: 07830 151721
E-mail: info@designlinearchitectural.co.uk

design line Architectural Consultants

Date	Drawn	Checked	Rev
Mar 2020	SB	SB	
Scale	Project No.	Drg. no.	
1:50/1:100	DL642	01	