


Proposed elevations

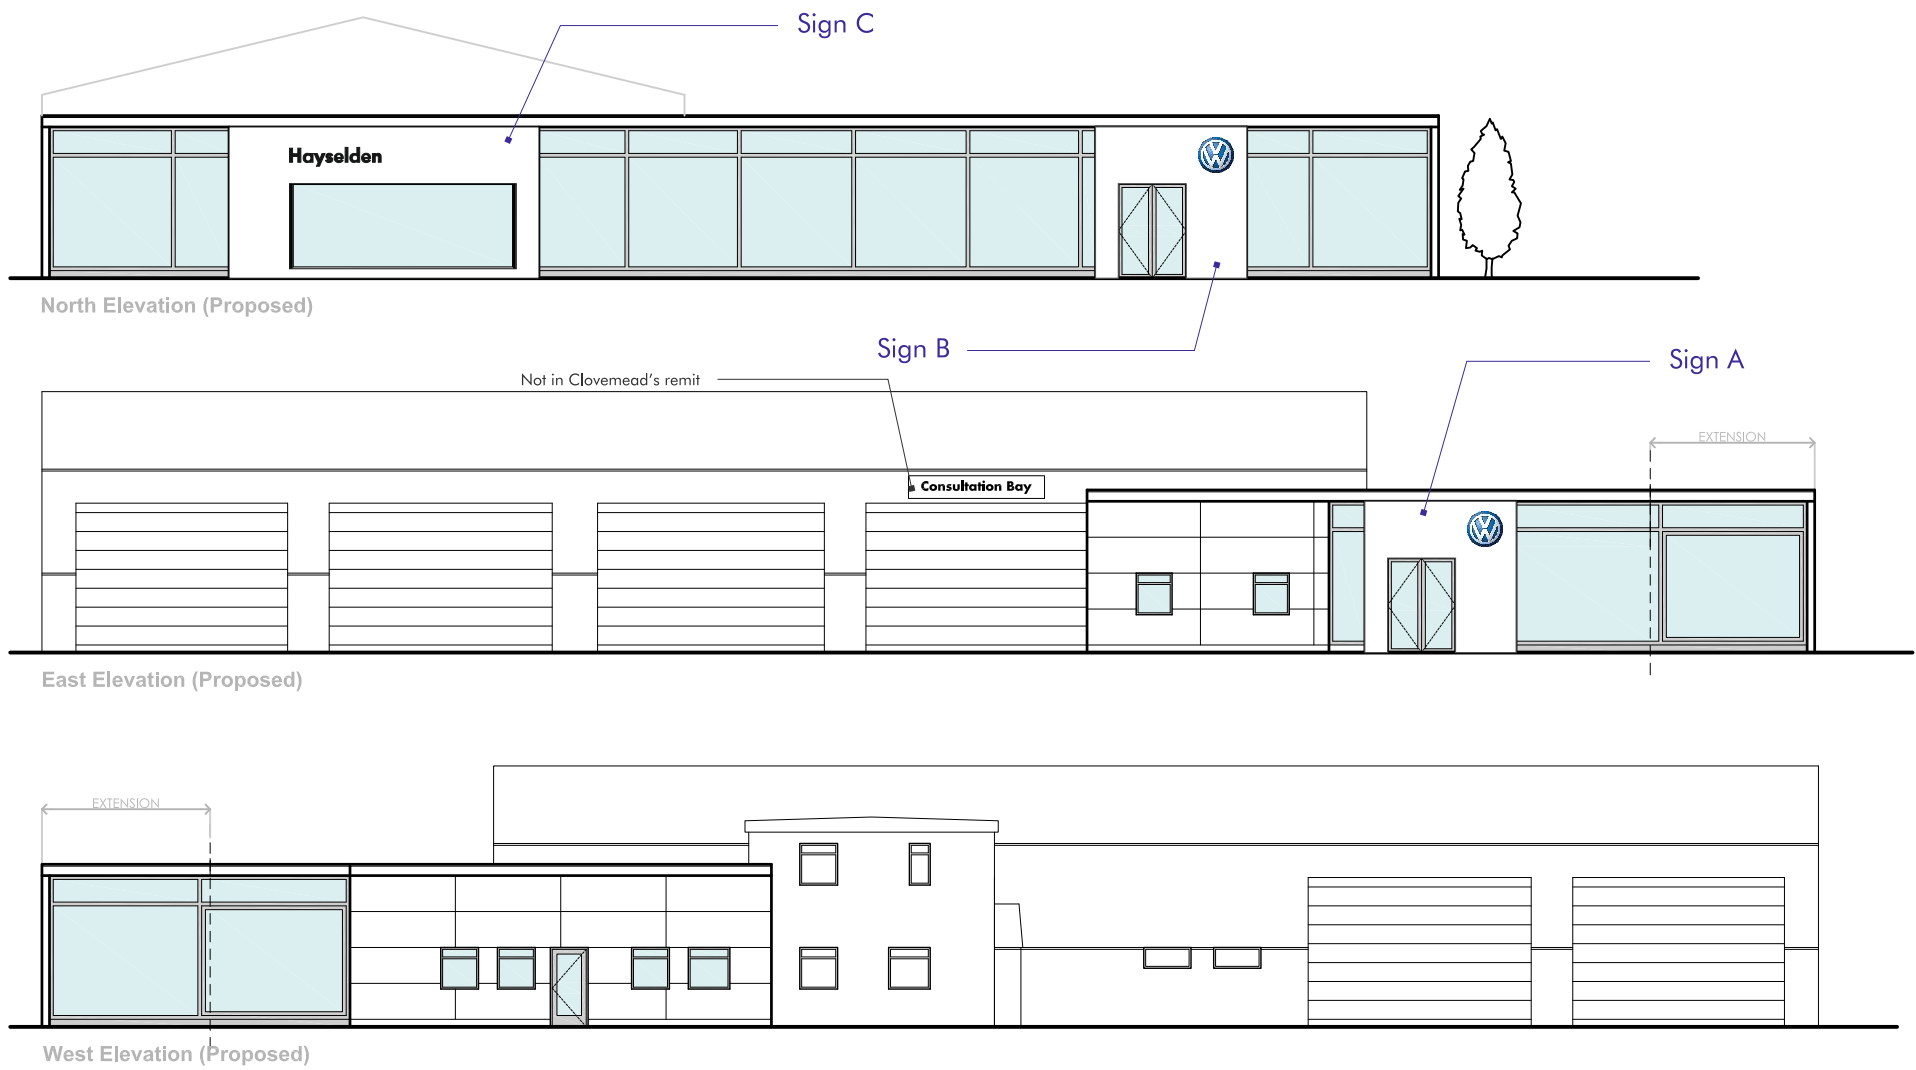

Client: Volkswagen
Site: Hayselden, Barnsley
Contract No: C11037
Drawing No: 2-Rev-1
Author: Ken Fong
Authorisation: Paul Cowley

Site Address: Huddersfield Road, Wilthorpe,
Barnsley, South Yorkshire; S75 1JA.
Site Contact: Clovehead

Project notes: Original architectural visual is provided with
the courtesy of 'JT Architecture';
Scale-1:200@A3.

REV	DATE	DETAIL	REV BY
1	31.03.14	-	KF
-	-	-	-
-	-	-	-
-	-	-	-
-	-	-	-
-	-	-	-
-	-	-	-
-	-	-	-
-	-	-	-
-	-	-	-

Email: paul.cowley@clovehead.co.uk
Tel: 01925 247 788 Fax: 01925 242 302
Clovehead Limited, Chapman House,
Chester Road, Warrington. WA4 6AR.



The details contained within this drawing/pack/design sheet(s)
are confidential, and the exclusive property of Clovehead
Limited. No use, copy or disclosure of this drawing(s) may be
made without written permission, and is to be returned to
Clovehead Limited upon request.

Clovehead Additional Notes:

Original architectural visual is produced by
'JT Architecture', all building measurements
are taken from 'JT Architecture'.

Sign A & B




Sign C



Sign D




Proposed signage

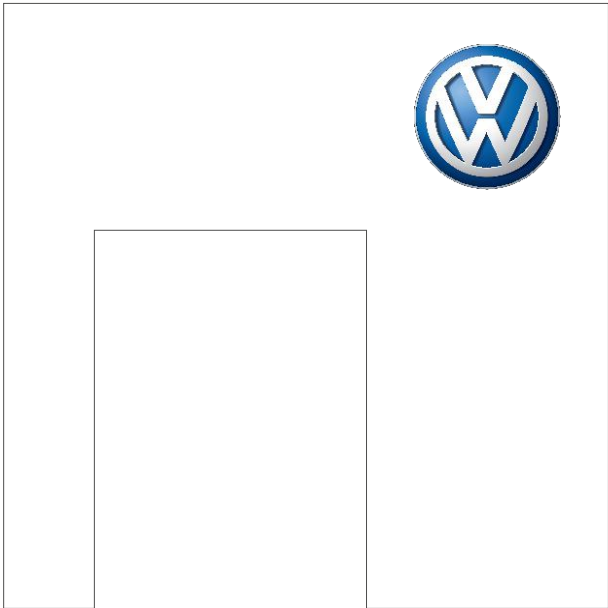


Signs A & B - Entrance Portals

- Size 1 - (H)4000 x (L)4000 x (D)560 mm
- Free-standing
- Wide leg to r/h side
- 1no. outward facing Clip only
- Illuminated
- Scale - 1:50@A3

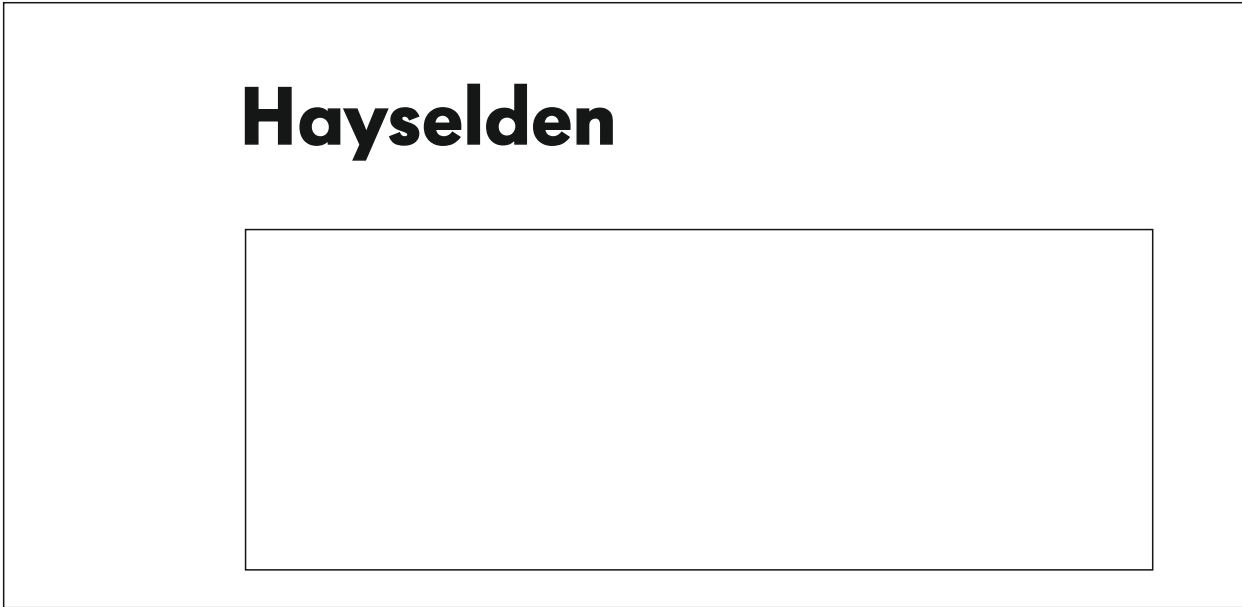

Sign C - Retailer Frame

- Size 1 - (H)4000 x (L)8200 x (D)560 mm
- Free-standing
- Wide leg to r/h side
- Illuminated
- Scale - 1:50@A3

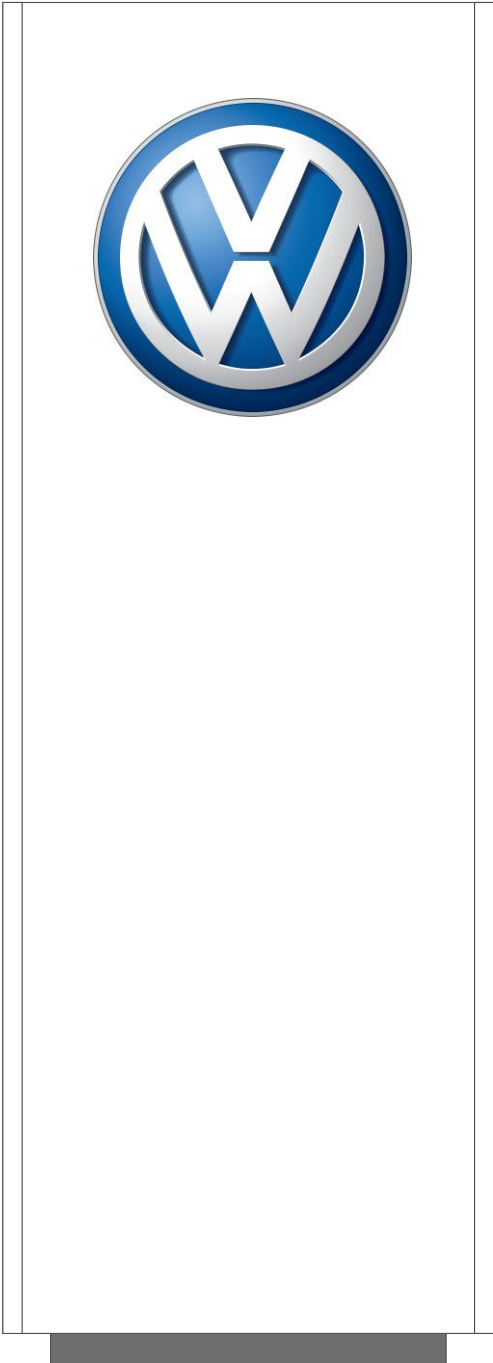

Sign D - Pylon Sign

- Size 3 - (H)4500 x (W)1624 x (D)548 mm
- Illuminated
- Scale - 1:25@A3

Client: Volkswagen
Site: Hayselden, Barnsley
Contract No: C11037
Drawing No: 2-Rev-1
Author: Ken Fong
Authorisation: Paul Cowley

Site Address: Huddersfield Road, Wilthorpe,
Barnsley, South Yorkshire; S75 1JA.
Site Contact: Clovemead

Project notes: Scale - as specified accordingly.

REV	DATE	DETAIL	REV BY
1	31.03.14	-	KF
-	-	-	-
-	-	-	-
-	-	-	-
-	-	-	-
-	-	-	-
-	-	-	-
-	-	-	-
-	-	-	-

Email: paul.cowley@clovemead.co.uk
Tel: 01925 247 788 Fax: 01925 242 302
Clovemead Limited, Chapman House,
Chester Road, Warrington. WA4 6AR.



The details contained within this drawing/pack/design sheet(s) are confidential, and the exclusive property of Clovemead Limited. No use, copy or disclosure of this drawing(s) may be made without written permission, and is to be returned to Clovemead Limited upon request.

Site Location/Layout plans



Notes from Stanfords Business Mapping

Produced 28 Mar 2014 from the Ordnance Survey National Geographic Database and incorporating surveyed revision available at this date. Reproduction in whole or part is prohibited without the prior permission of Ordnance Survey. © Crown Copyright 2014.

Ordnance Survey and the OS Symbol are registered trademarks of Ordnance Survey, the national mapping agency of Great Britain.

The representation of a road, track or path is no evidence of a right of way. The representation of features as lines is no evidence of a property boundary.


Supplied by: **Stanfords 28 Mar 2014**
Stanfords Ordnance Survey Partner
Licence: 100035409
Order Licence Reference: OI695018
Centre coordinates: 432465 407741



Site Top view from Satellite (Not to Scale)

Legend

-  - Premises boundary
-  - Site Layout
-  - Surrounding buildings/layout
-  - Labels of new sign

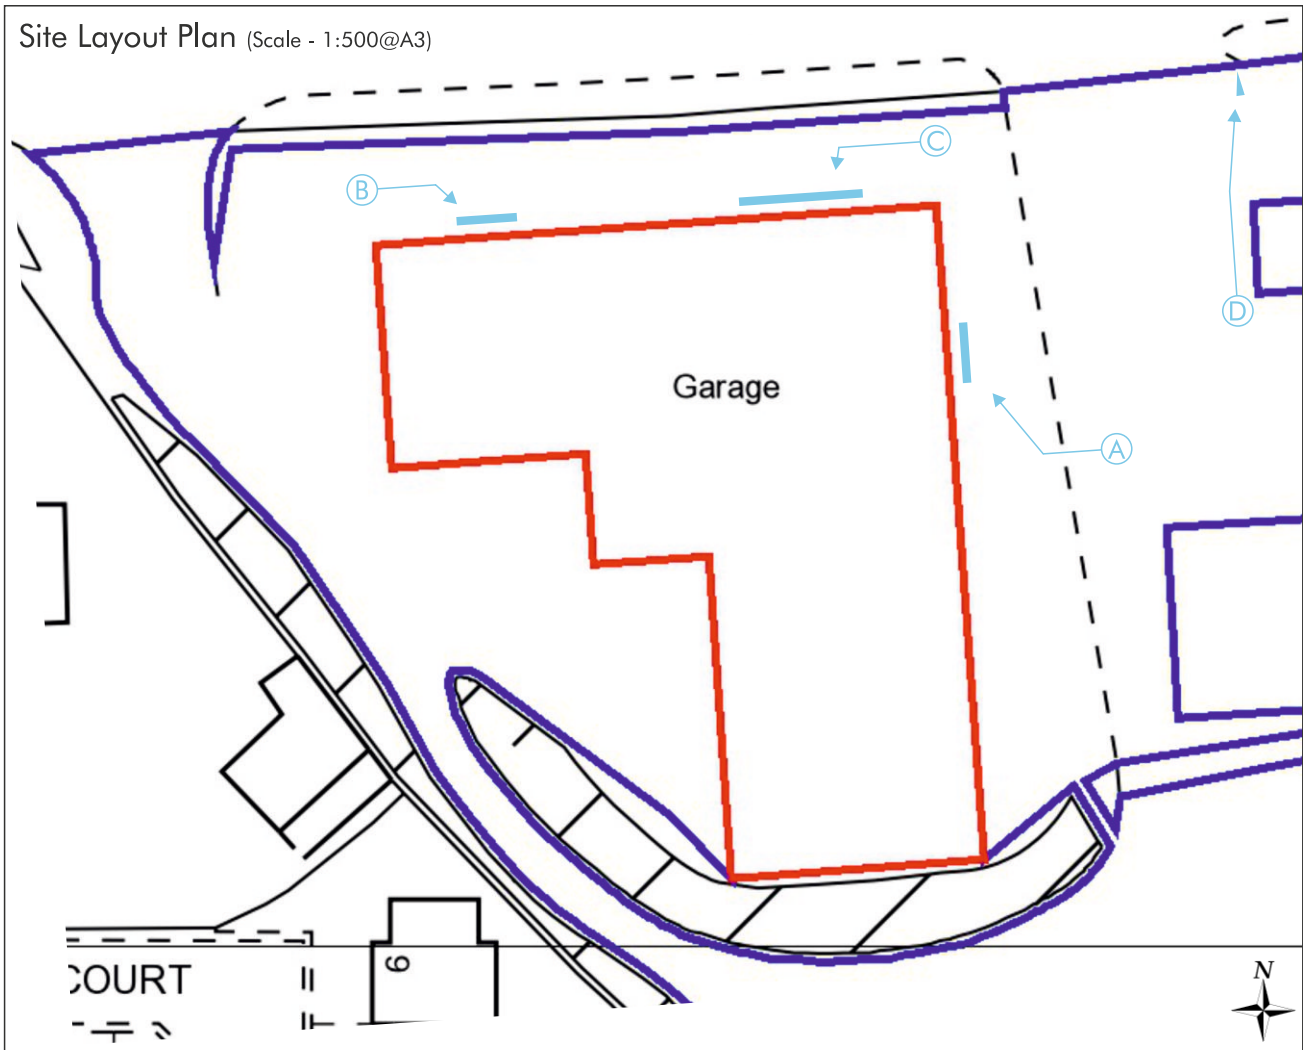

Site Layout Plan (Scale - 1:500@A3)


Client: Volkswagen
Site: Hayselden, Barnsley
Contract No: C11037
Drawing No: 2-Rev-1
Author: Ken Fong
Authorisation: Paul Cowley

Site Address: **Huddersfield Road, Wilthorpe,
Barnsley, South Yorkshire; S75 1JA.**
Site Contact: **Clovemead**

Project notes: Scale - as specified accordingly.

[illegible]

Email: paul.cowley@clovemead.co.uk
Tel: 01925 247 788 Fax: 01925 242 302
Clovemead Limited, Chapman House,
Chester Road, Warrington. WA4 6AR.

 

The details contained within this drawing/pack/design sheet(s) are confidential, and the exclusive property of Clovemead Limited. No use, copy or disclosure of this drawing(s) may be made without written permission, and is to be returned to Clovemead Limited upon request.

UNITS IN 'MM'
INTENDED PRINT @A3