


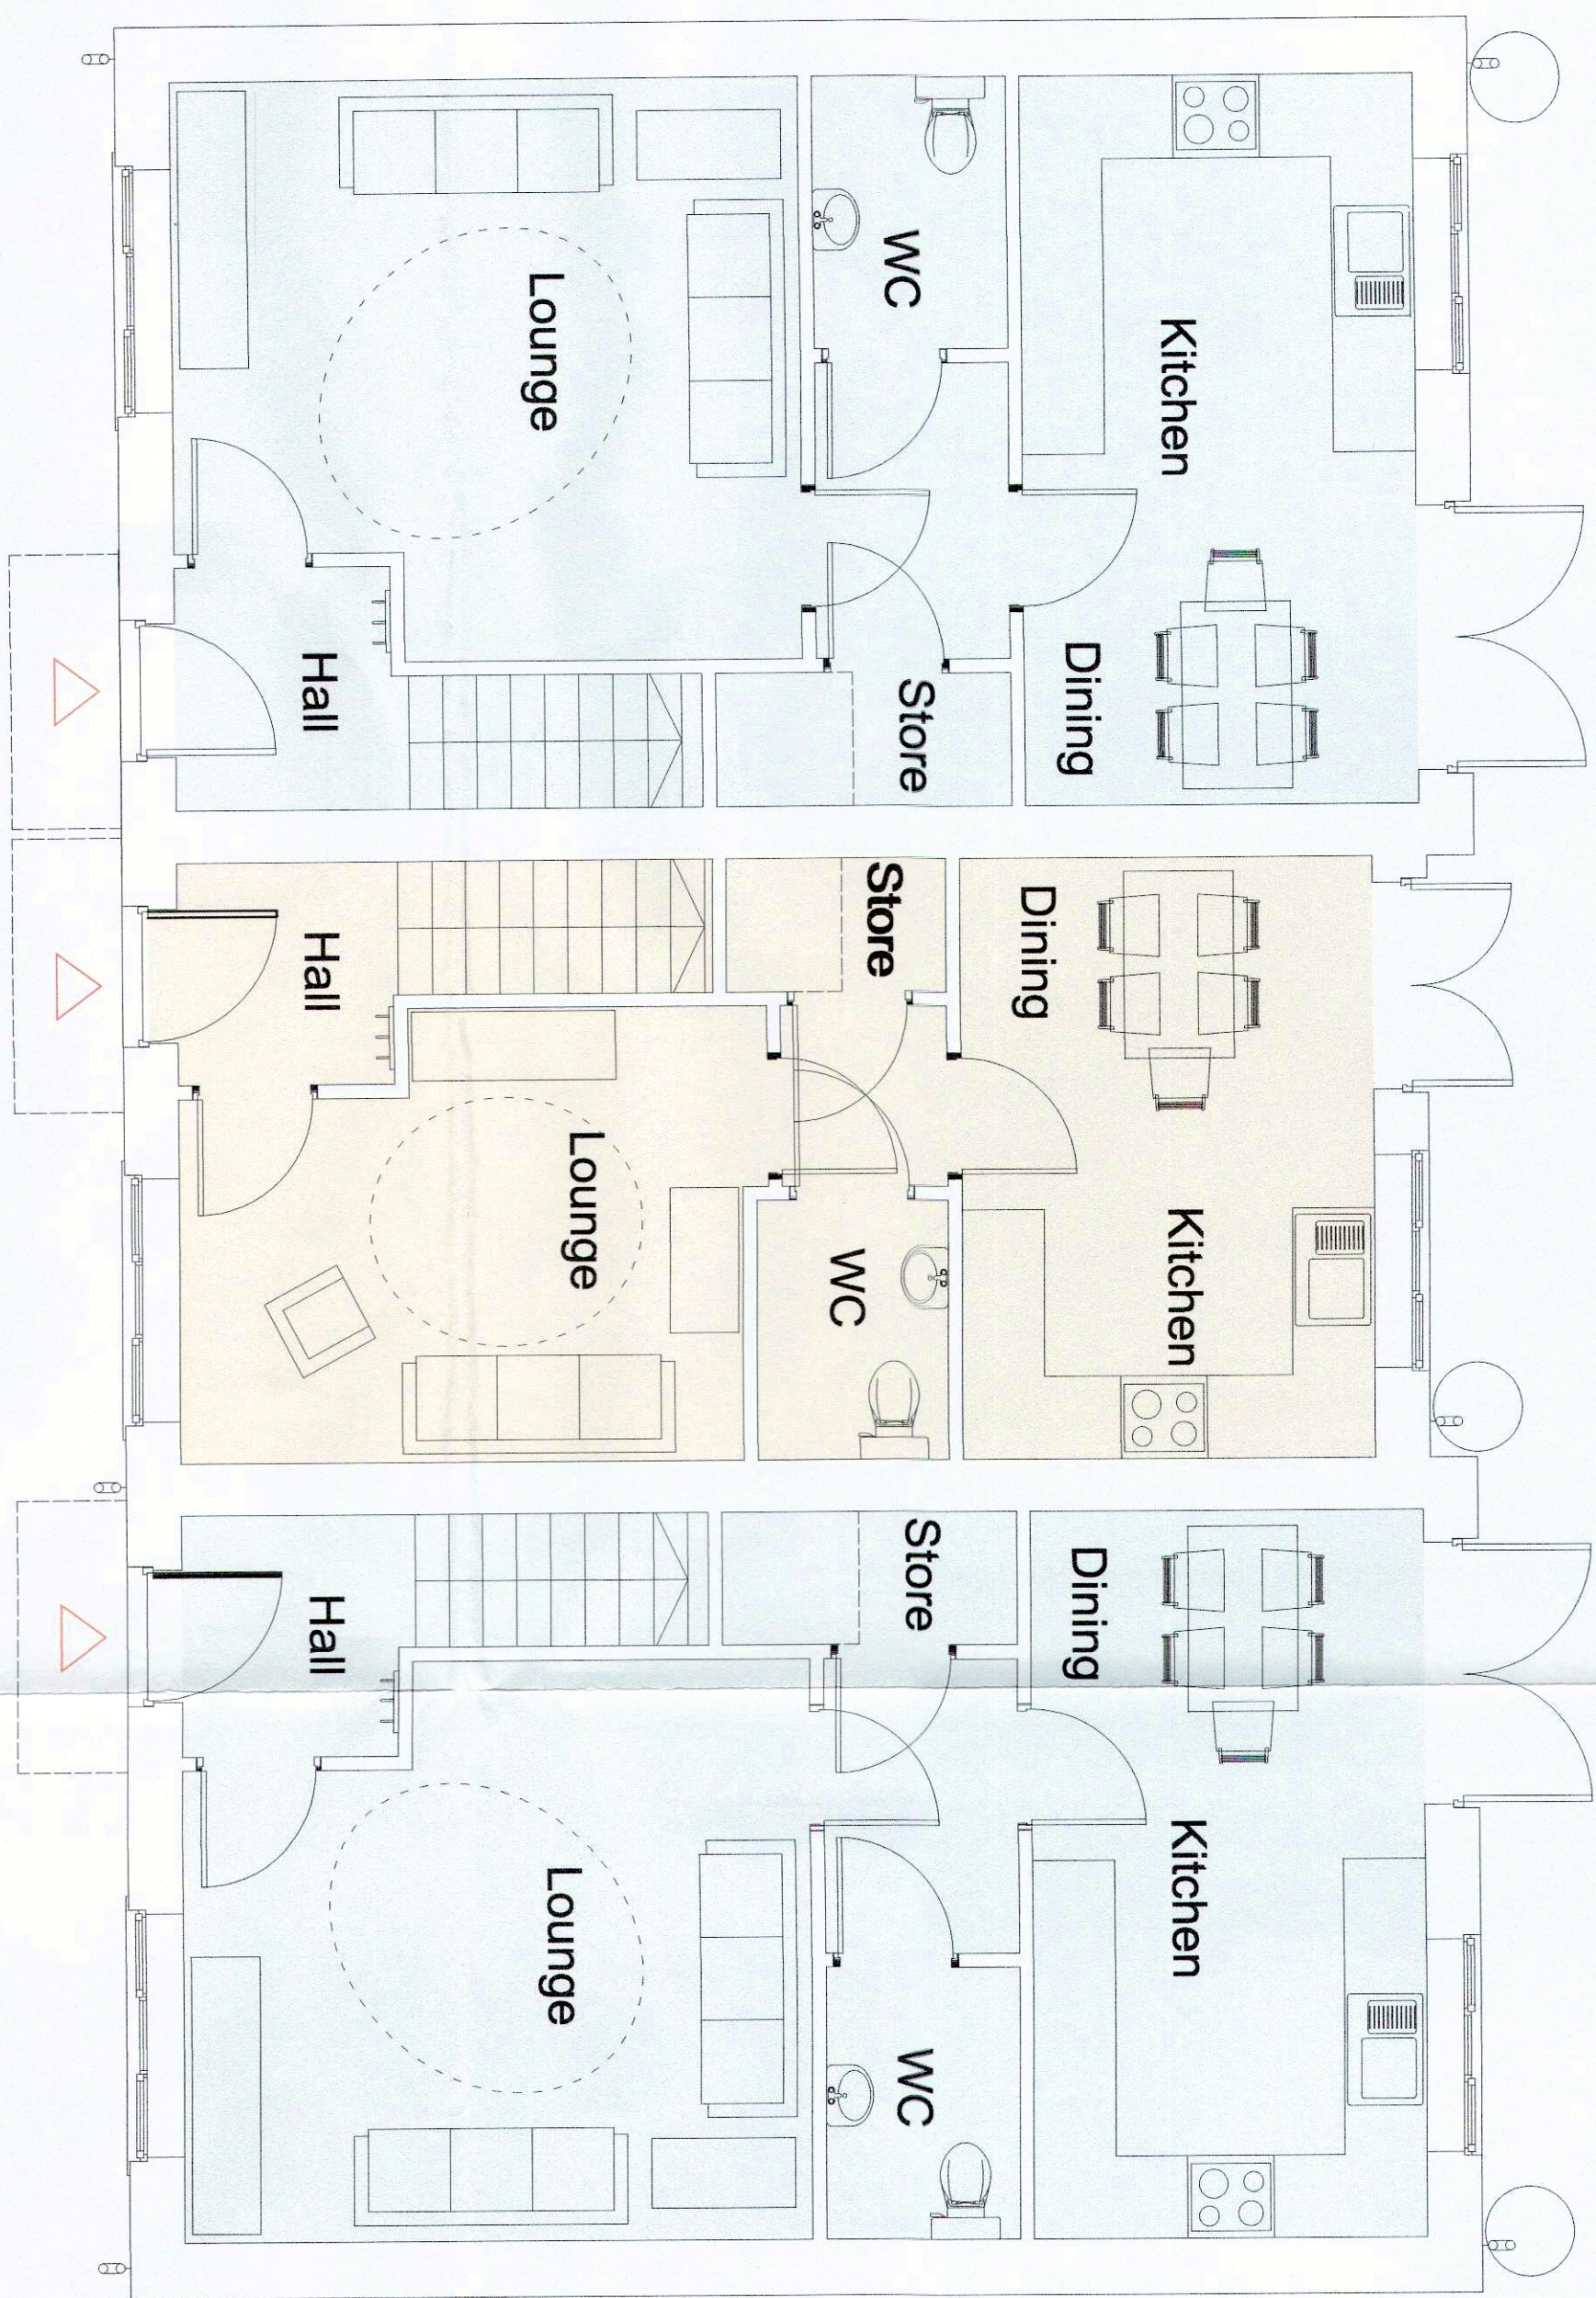


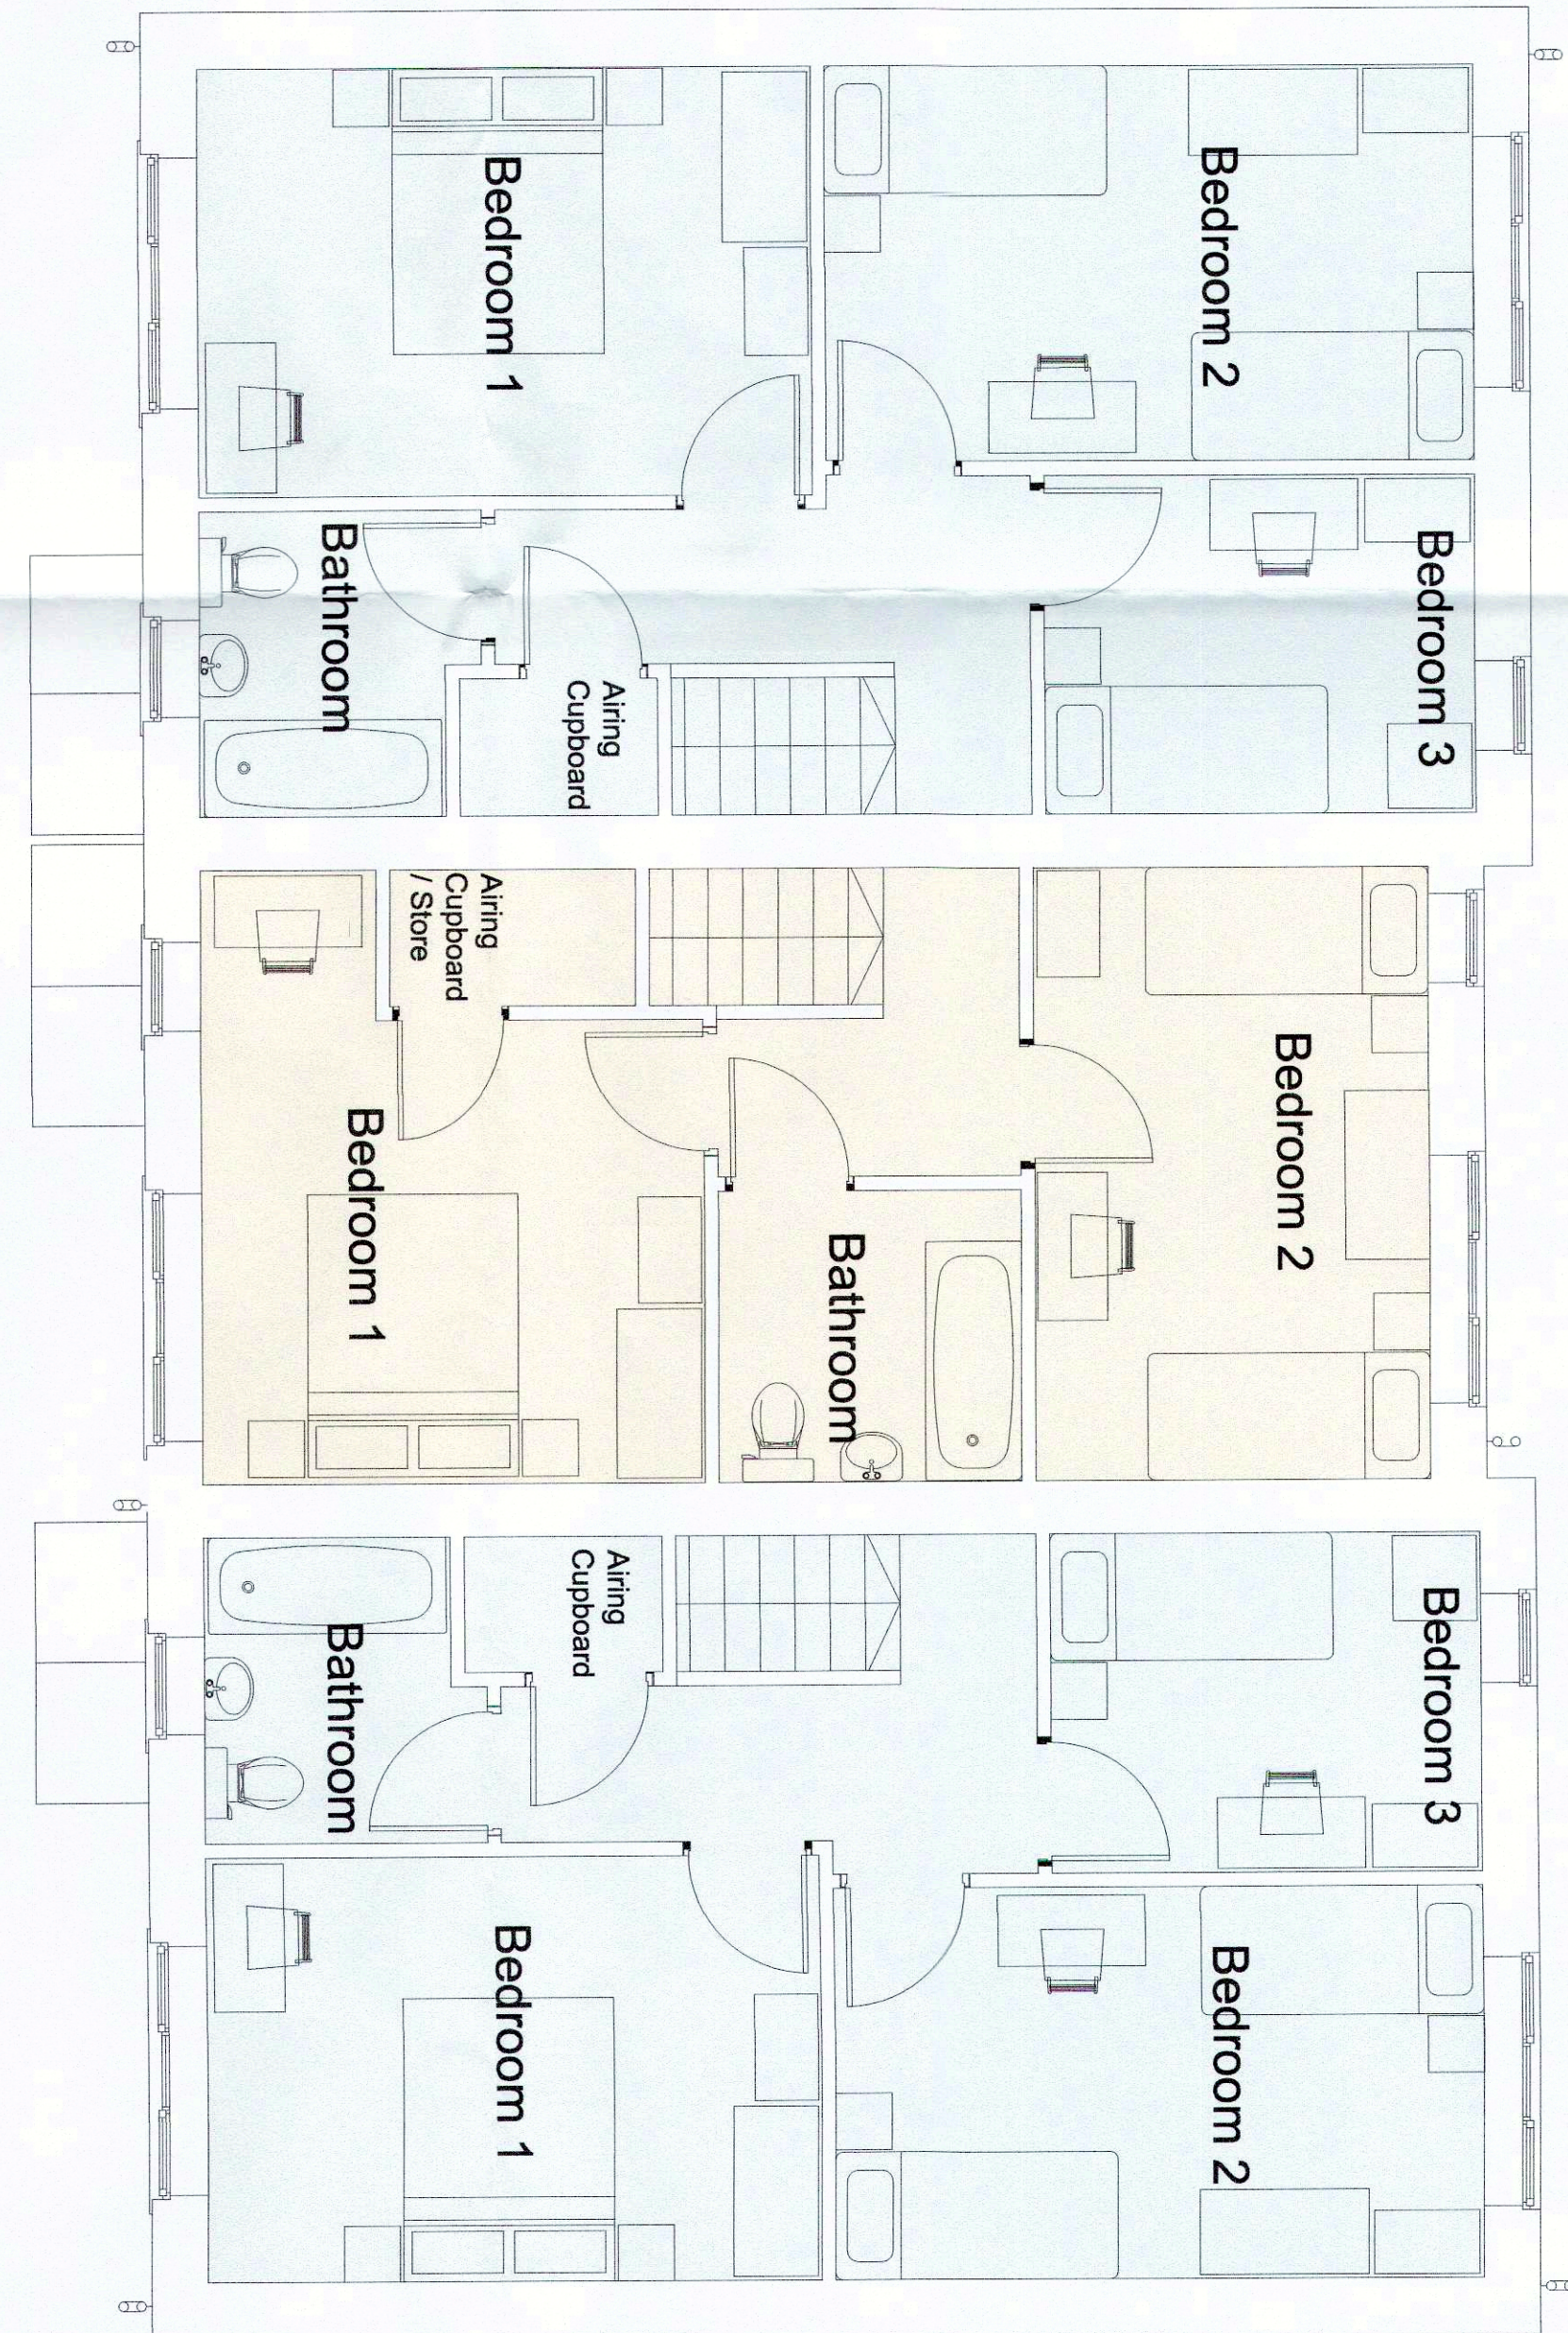



Type 3A 3B 5P / 2B 4P mix: Typical plans

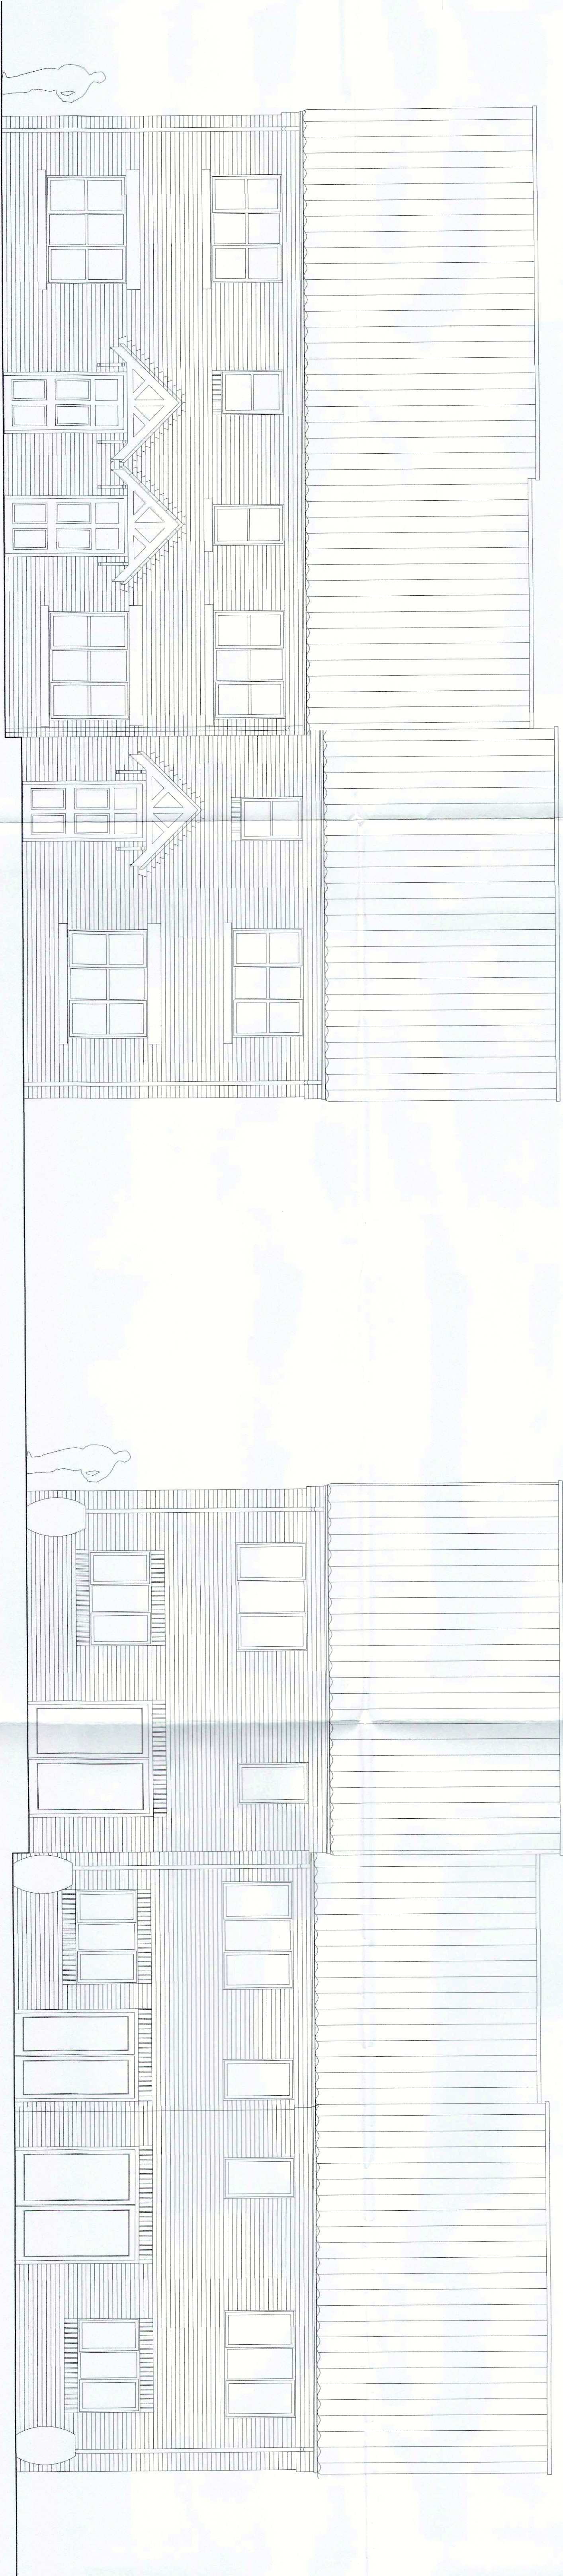

Type 3A 3B 5P / 2B 4P mix: Typical front and rear elevations

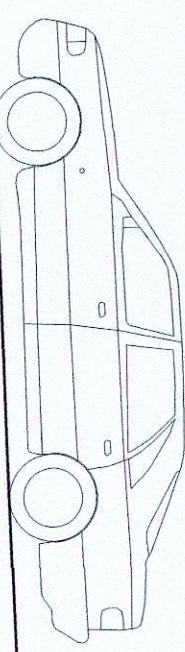

Type 3A 3B 5P / 2B 4P mix: Typical side elevation

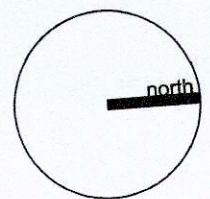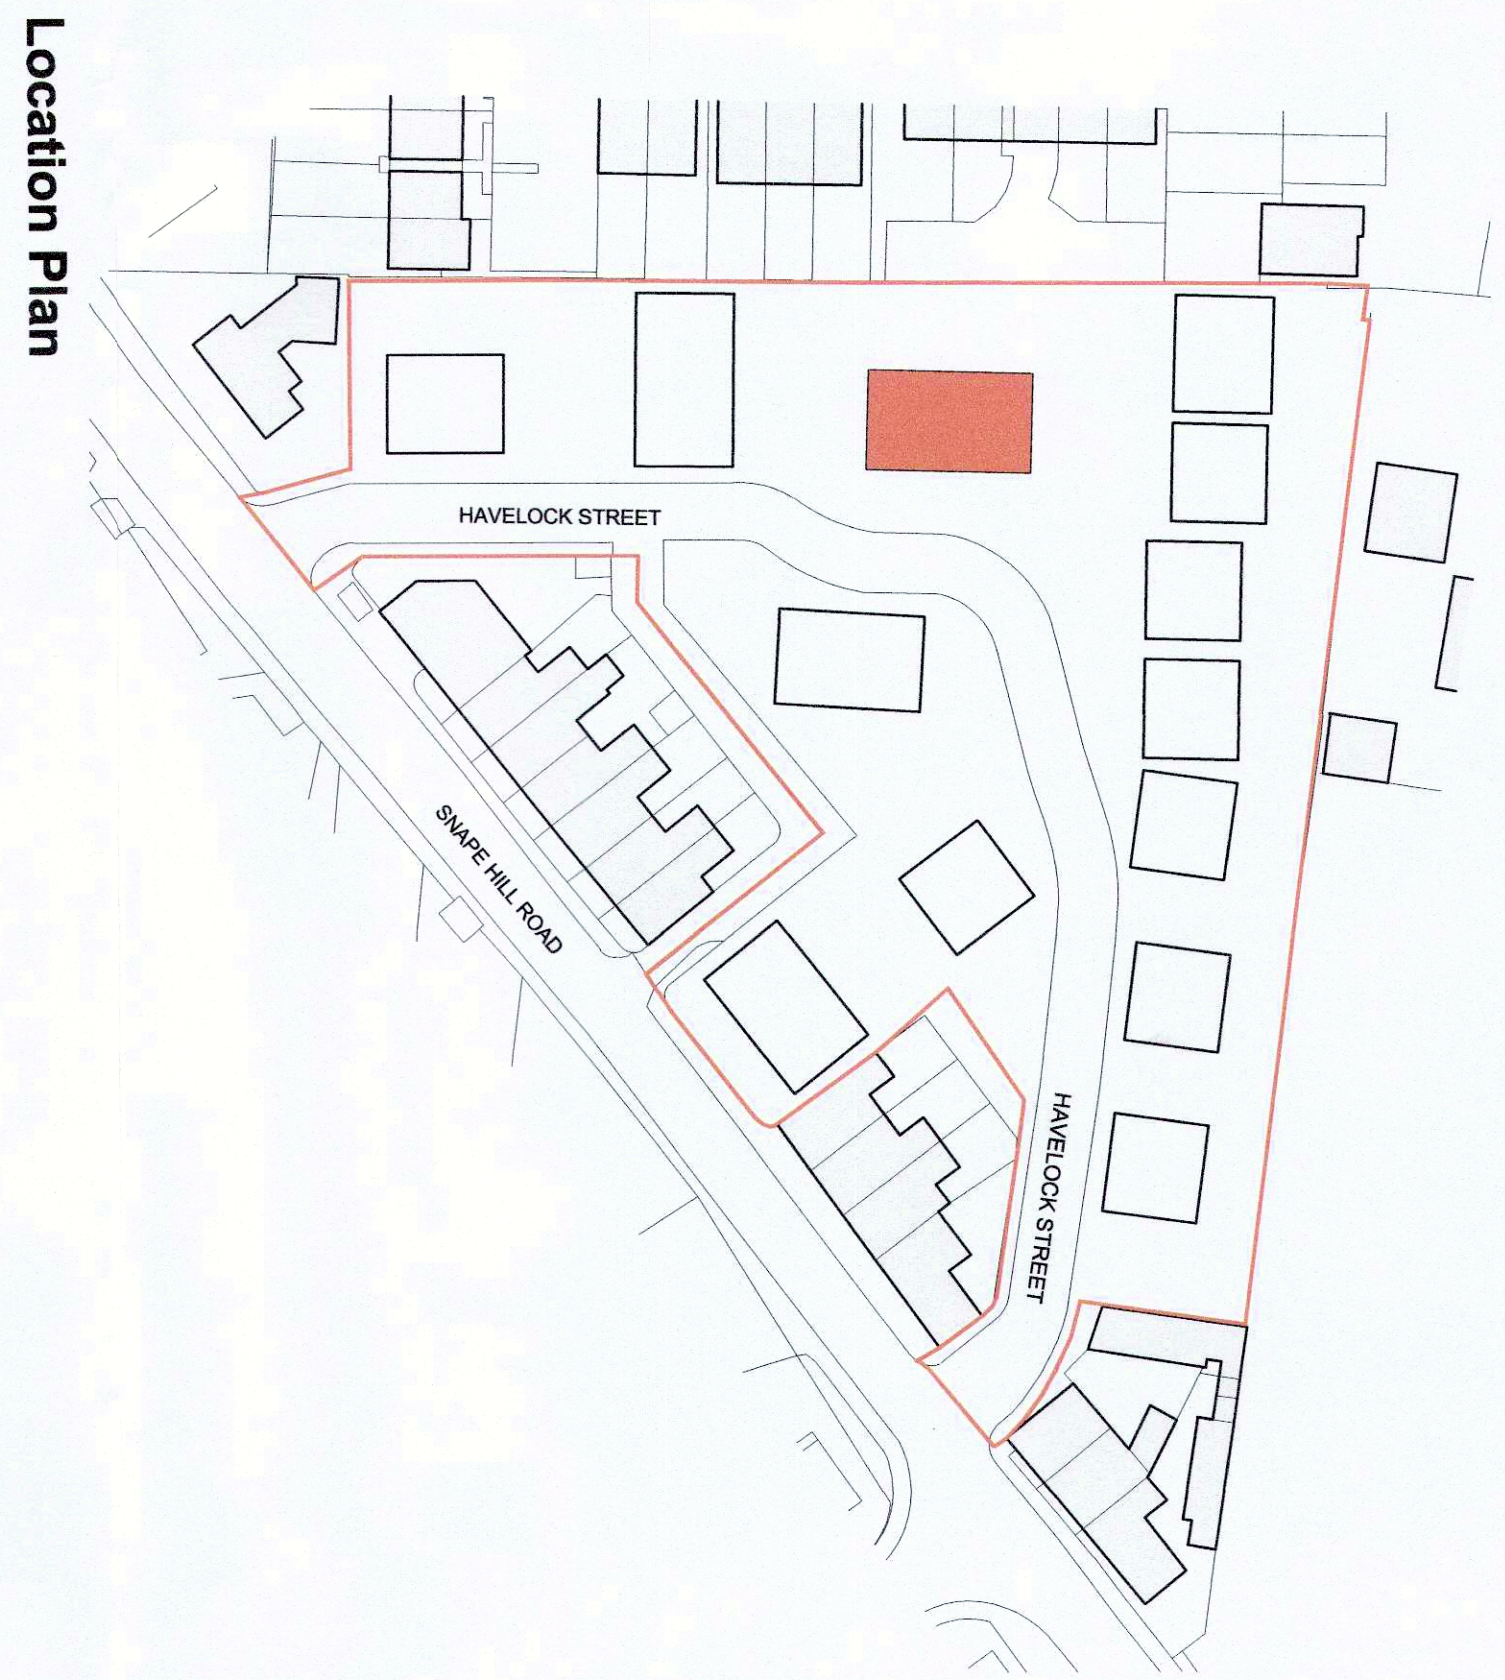

Location Plan

Materials Key

- Walls - Red brick with soldier course detail above some windows, cast stone above others
- Roof - Red pantiles
- Windows - White uPVC
- Doors - White uPVC
- Boundary - Timber 'hit and miss' fencing to garden divisions with privacy screening over where required
Timber sleeper walls with galvanised steel supports for retaining walls