
REFER TO NPS CONDITIONS OF USE AND COPY WRITE RESTRICTIONS ASSOCIATED WITH THIS DRAWING

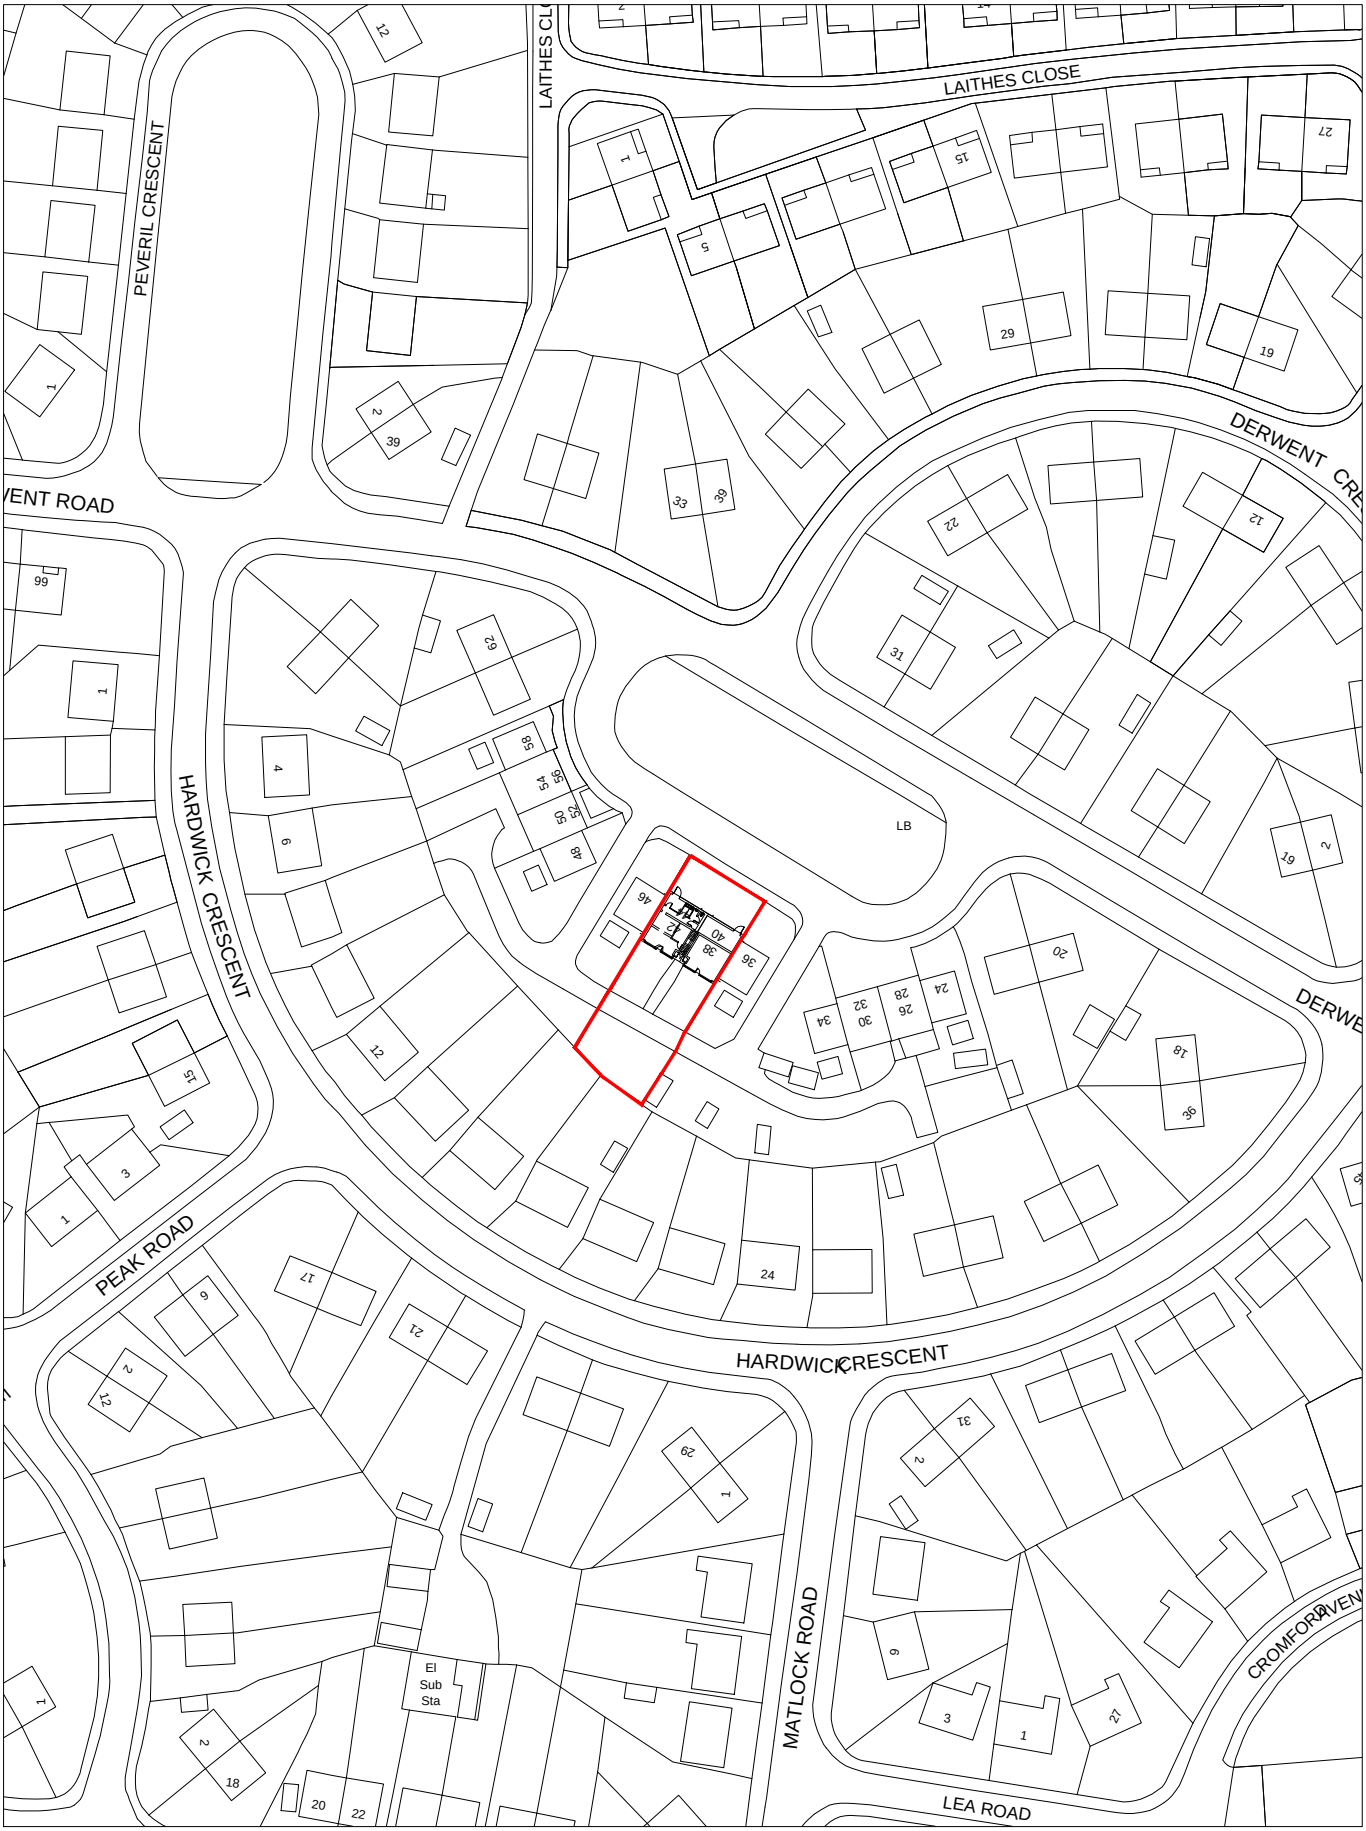


| | | | |
|---|---|---|---|
| TITLE<br>BLOCK PLAN | PROJECT<br>PROPOSED SHOP CONVERSION | nps group<br>NPS Property Consultants Ltd<br>Drill Hall, Cawston Road, Aylsham, Norfolk,NR11 6BX, **Tel**:01263738200; **Email**: aylsham@nps.co.uk; **web**:www.nps.co.uk | DRAWING NUMBER<br>NPS-DR-A-(90)-011 / REV CODE P1 |
| **CLIENT**<br>BERNESLAI HOMES | SCALES 1:1250 / DISCIPLINE ARCH / PROJECT NUMBER 15-1-1193 | | STATUS CODE S0 / PURPOSE OF ISSUE PRELIMINARY / DRAWN GH |