

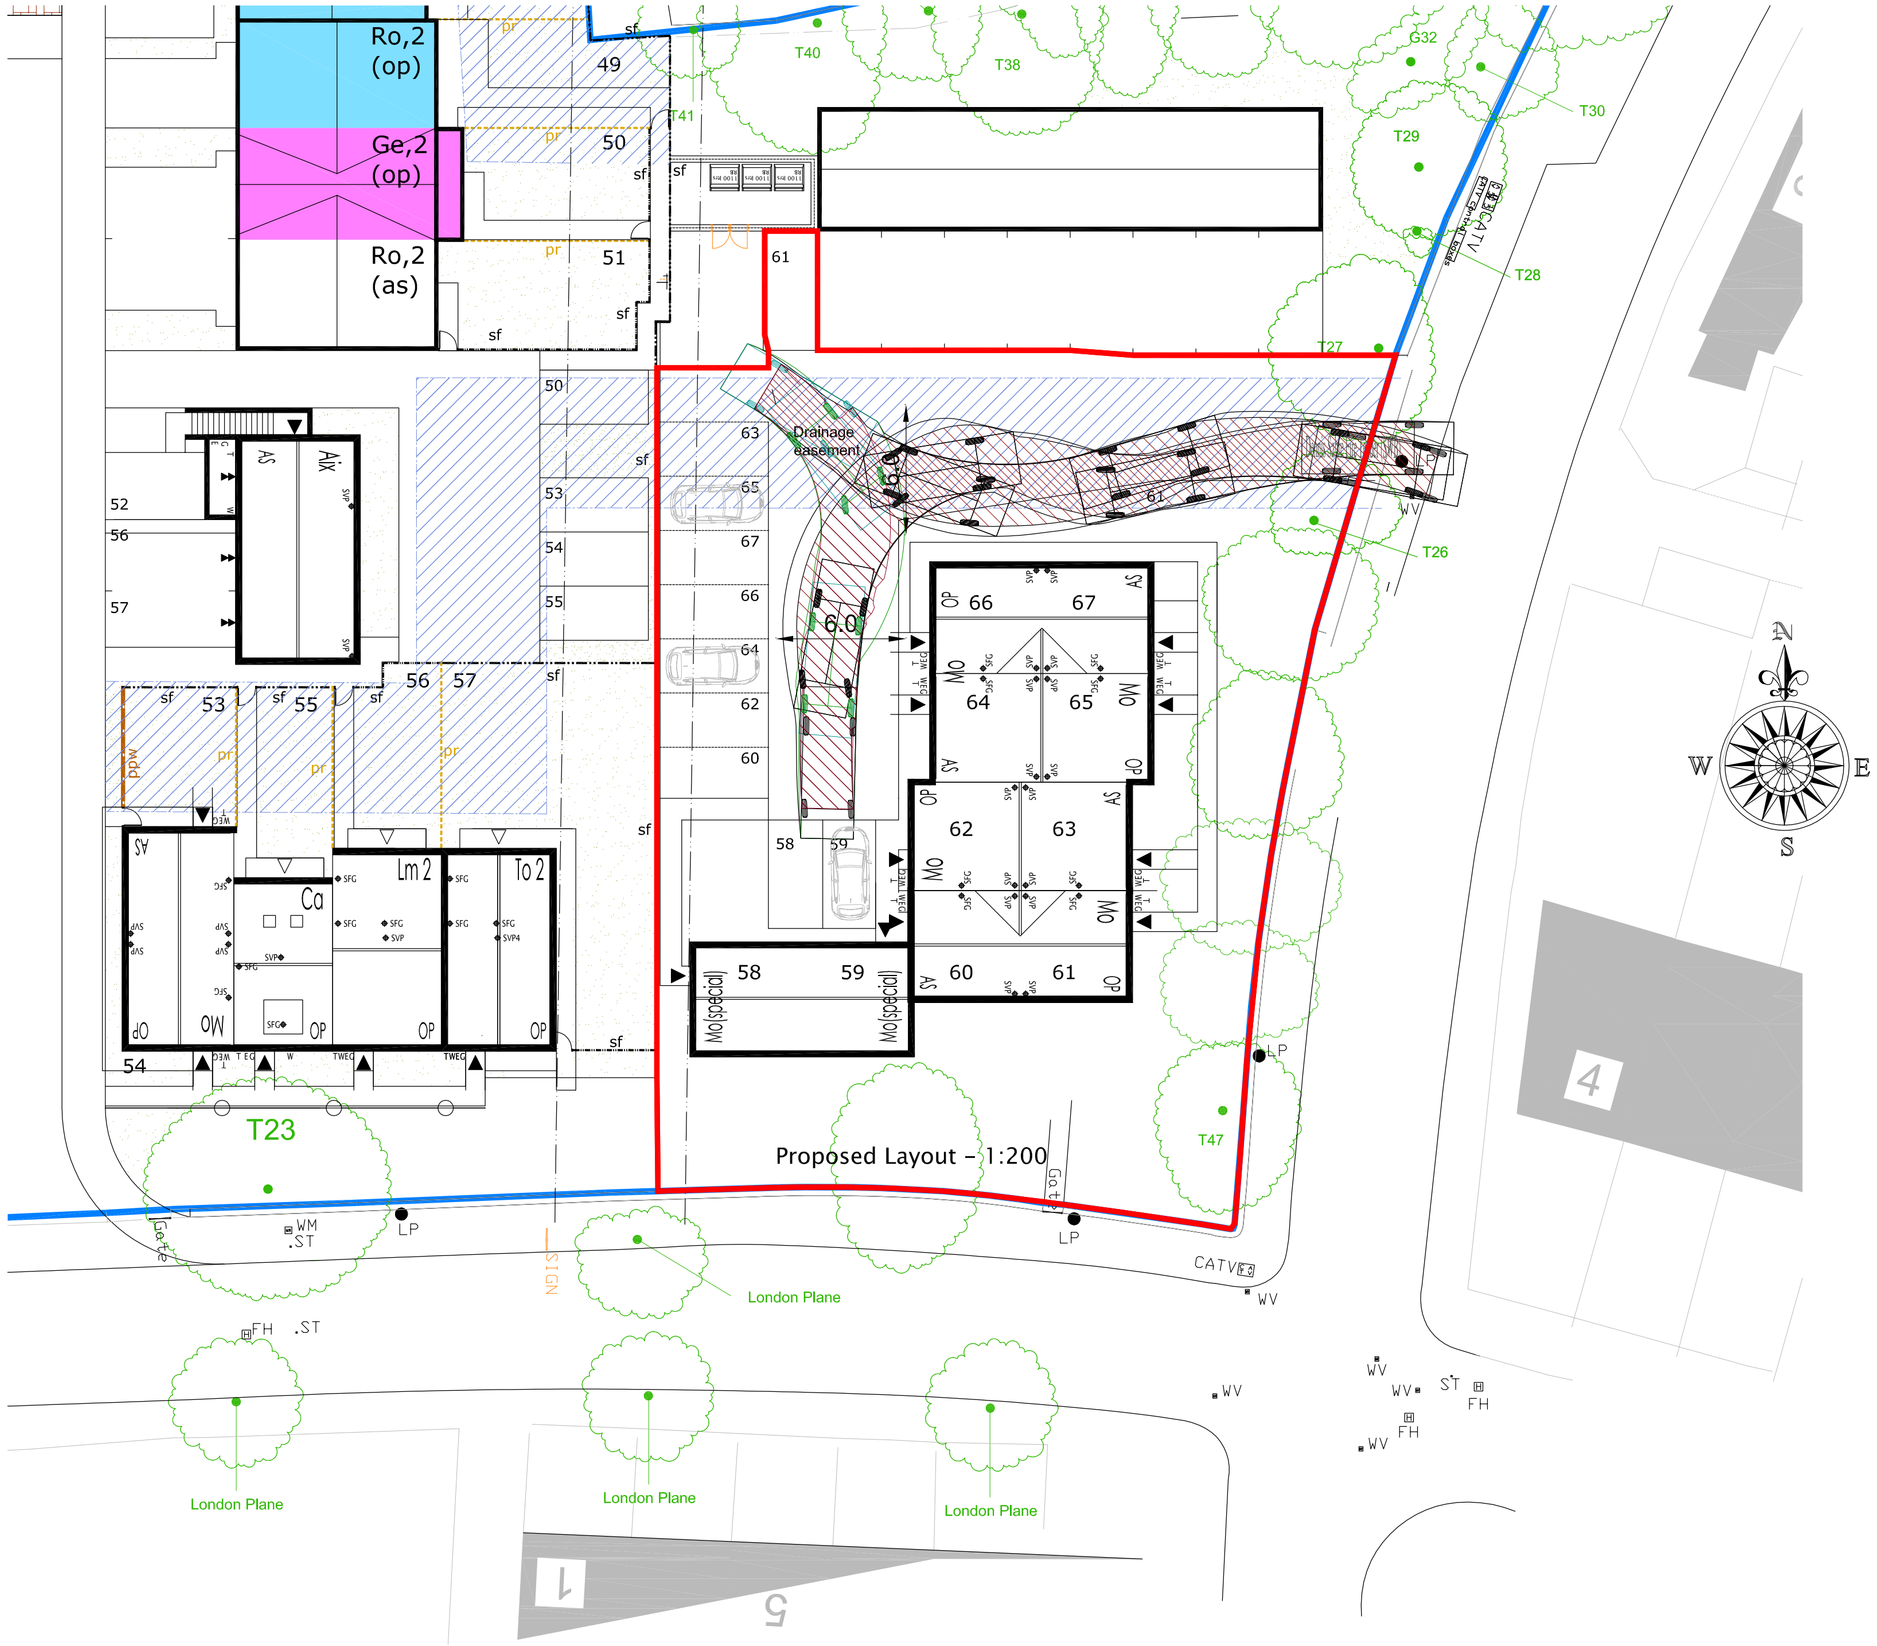


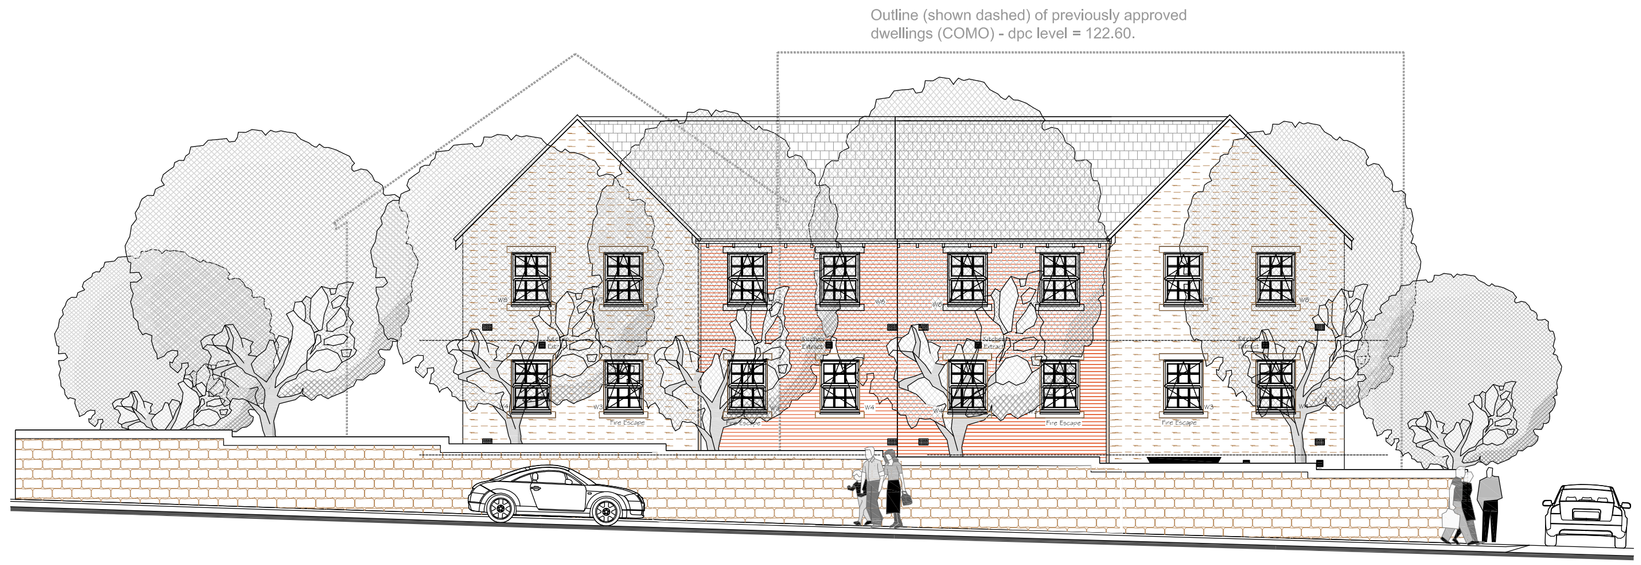

Plots 61 - 67 Blenheim Road Elevation 1:100

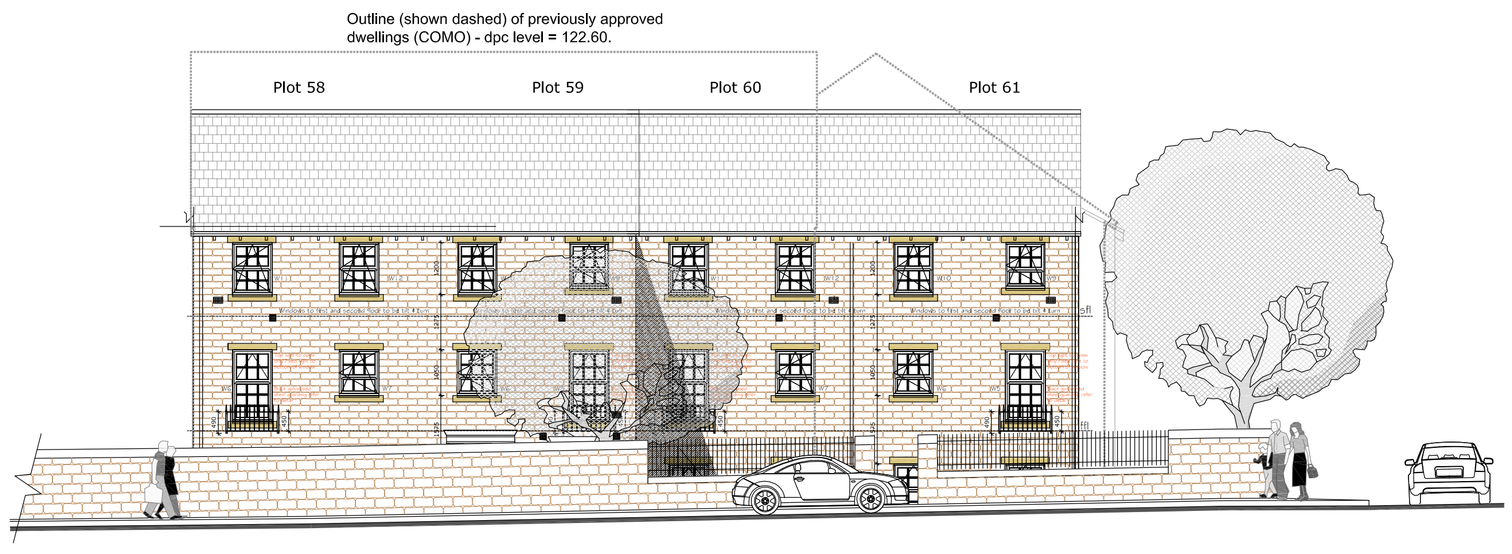

Plots 58 - 61 Longcar Lane Elevation 1:100

REV B 08.06.11 ELEVATION TO BLENHEIM ROAD UPDATED.
REV A 03.06.11 RED BRICK ADDED TO ELEVATIONS

homes by strata

strata homes limited quay point lakeside doncaster DN4 5PL
T 01302 308508 F 01302 308501 www.homesbystrata.co.uk

scale: 1:200@A1 | drawn by: | date: 13.05.11

Project: Time, Longcar Lane, Barnsley.

Drawing: Proposed street scenes and layout.

Drawing Number: 29125/01/01 | Revision B