




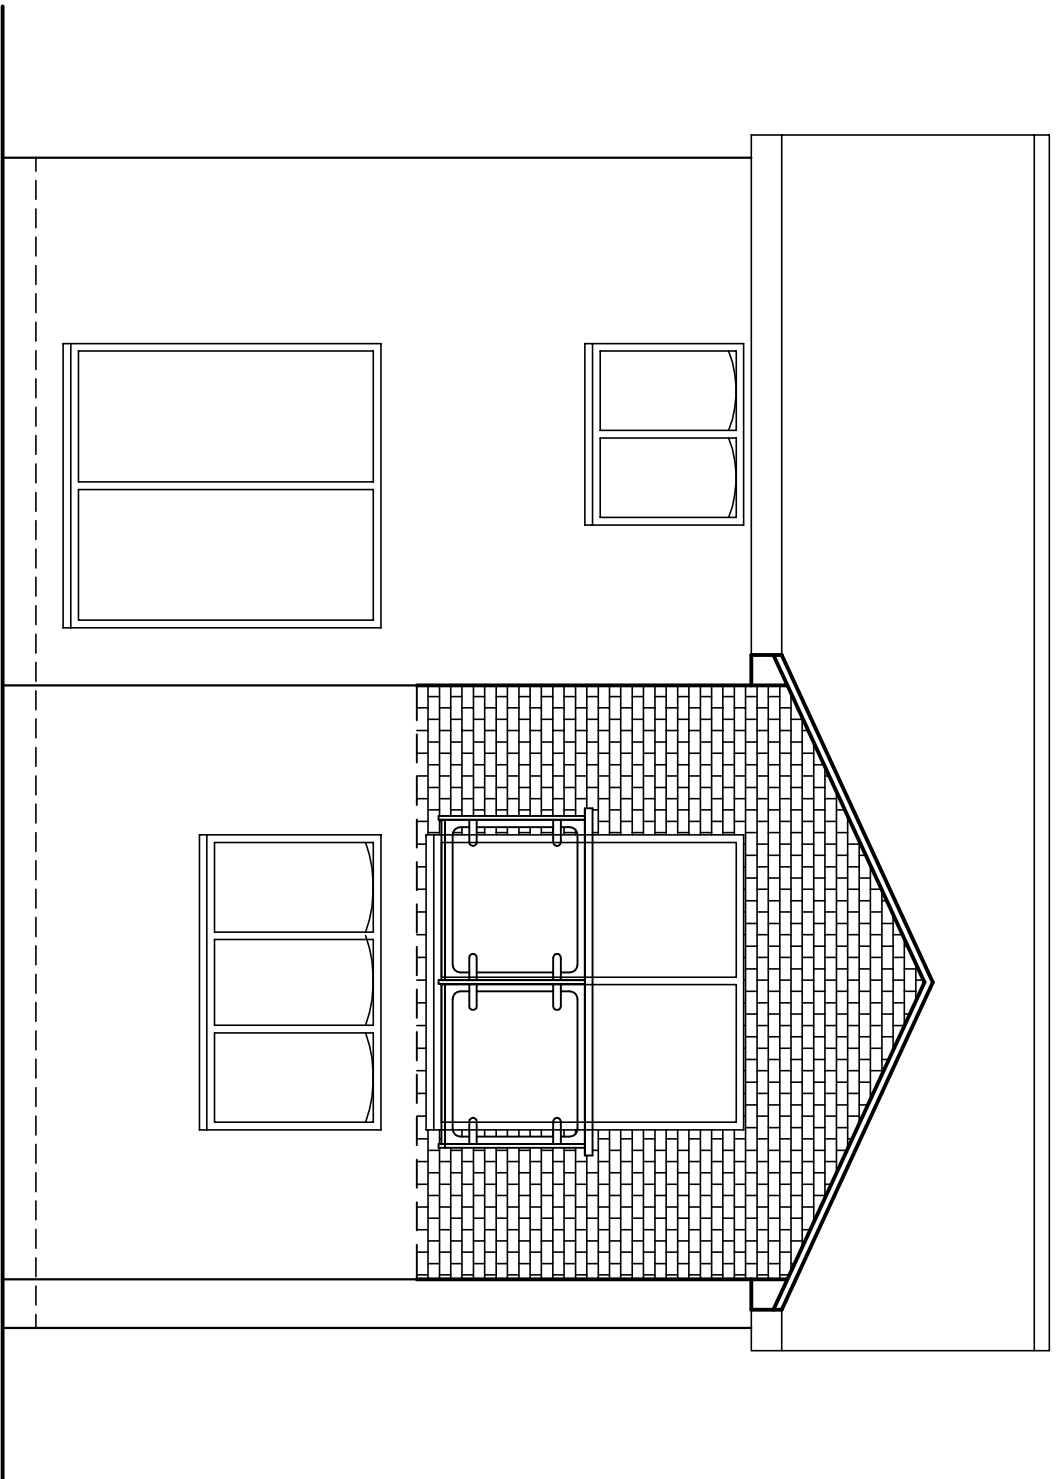

PROPOSED REAR ELEVATION

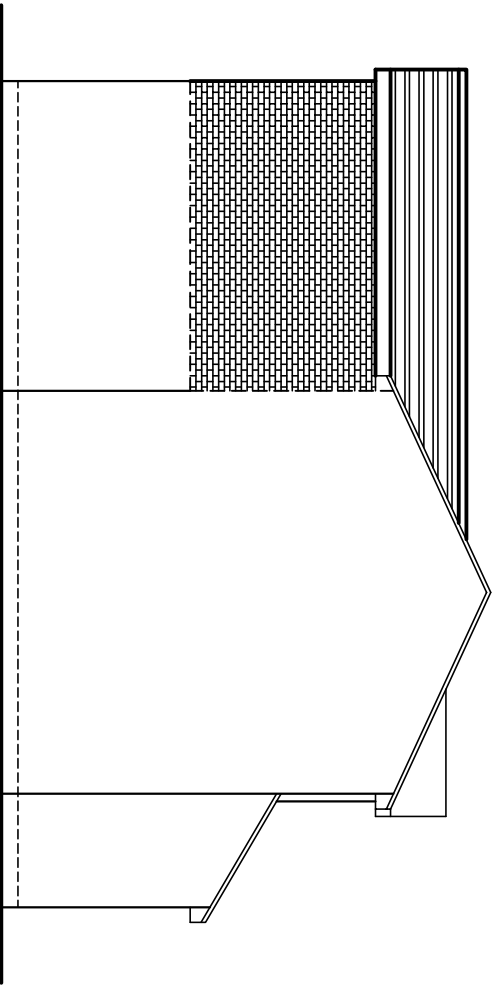

PROPOSED SIDE ELEVATION

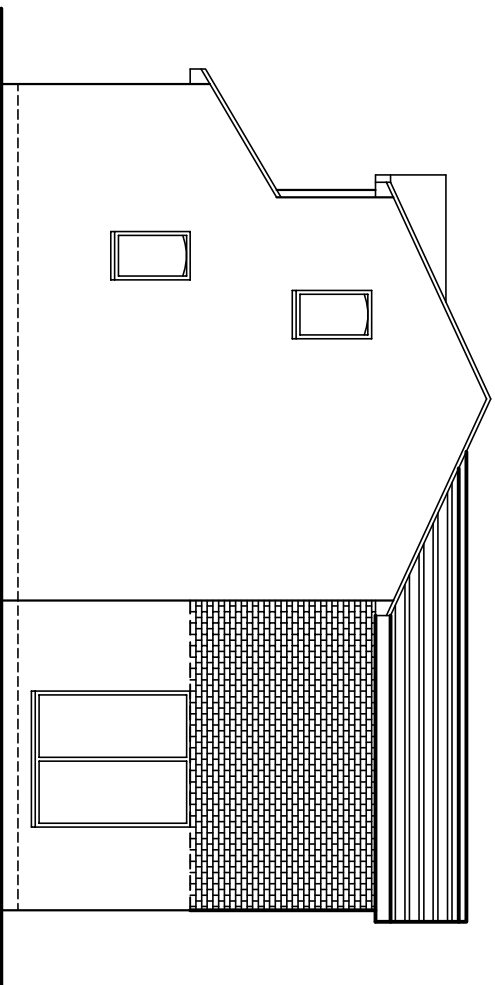

PROPOSED SIDE ELEVATION

Mr & Mrs S BAMFORD
16 BLACK HORSE DRIVE,
STIKSTONE COMMON, BARNSLEY

PROPOSED REAR AND SIDE ELEVATIONS
1:50 / 100 SEPT 10 BAMFORD 06