
Notes
© This drawing is the property of Self Architects Ltd - Copyright reserved
It cannot be reproduced in any form without express consent of the company.
Figured dimensions only are to be taken from this drawing.
Do not scale. If in doubt ask.

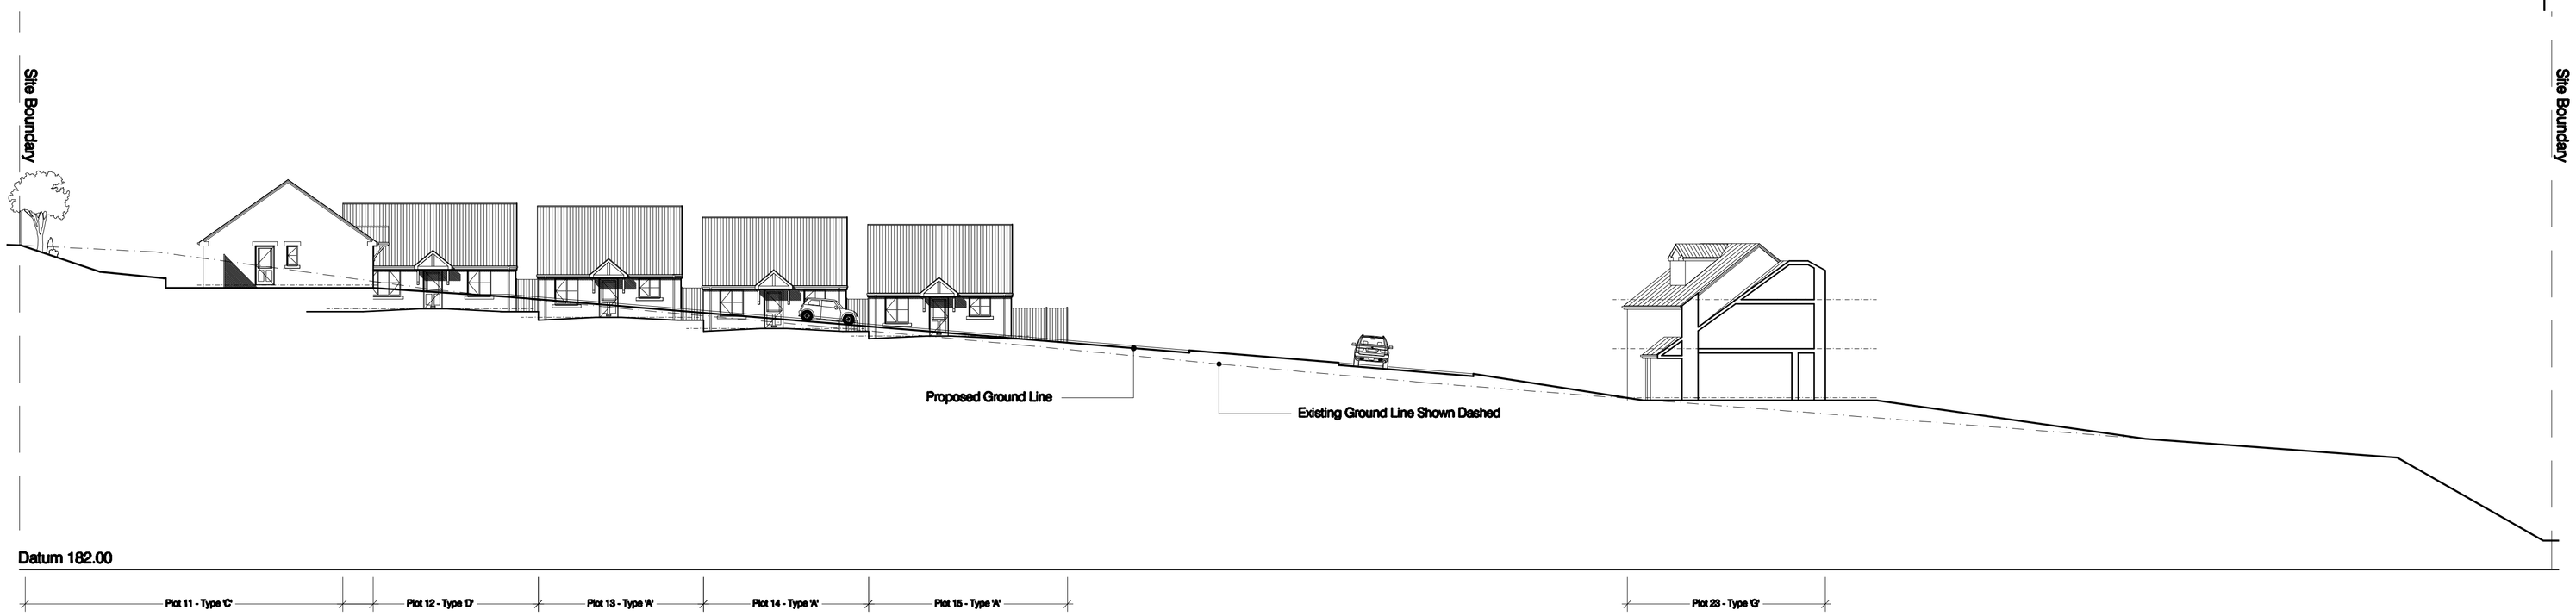

Section A-A



Section B-B



Section C-C

Site Sections

Residential Development at Boxmill Lane, Penistone

DRAFT

PLANNING

Rev:	Date:	Drawn:	Description:	Checked:

Self Architects

Client: Harard Developments (Penistone) Ltd

Project: Residential Development, Sheffield Road, Box Mill Lane, Penistone, Sheffield

Title: Site Sections

Scales:	Drawn by:	Date:
1:200 @ A1	meb	Feb 2015

Drawing no:	Rev:	Checked:
4145-10	-	--

24a St. Andrew's Road, Sheffield, S11 9AL
T: 0114 258 8125 F: 0114 226 0256
E: design@selfarchitects.co.uk W: www.selfarchitects.co.uk