
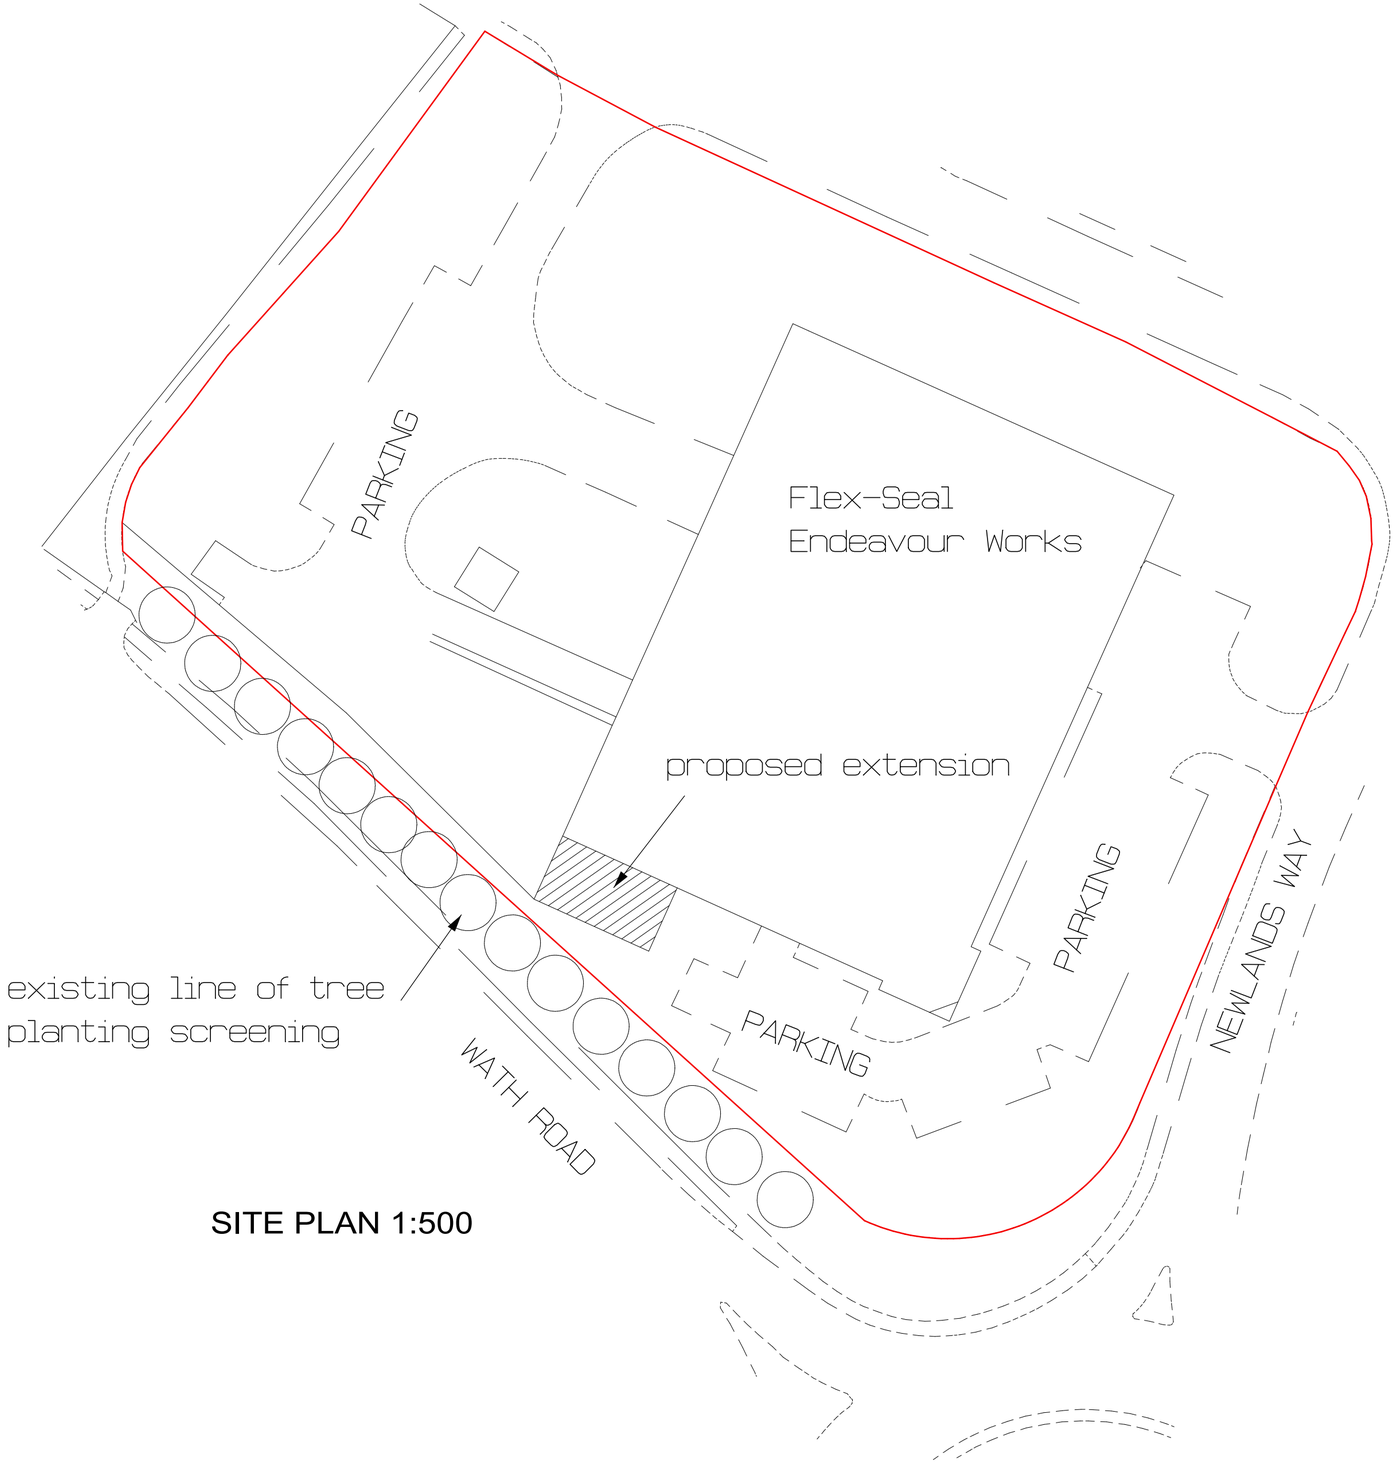


SITE PLAN 1:500

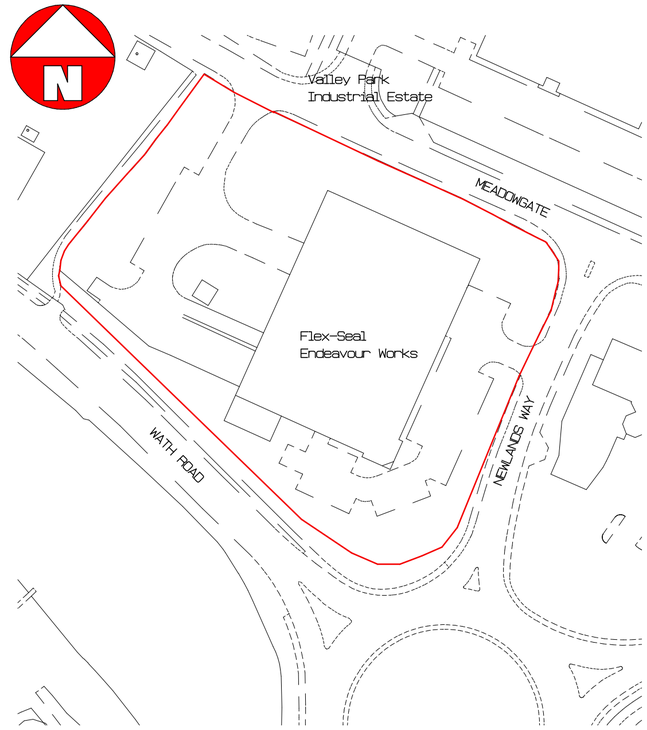

LOCATION PLAN 1:1250

CLIENT	**FLEX_SEAL COUPLING LTD**		
TITLE	**LOCATION AND SITE PLANS** **FLEX-SEAL COUPLING LTD** **ENDEAVOUR HOUSE** **WOMB WELL** **S73 0UW**		
	ANDY CUDWORTH ARCHITECTURE **35 Hopwood Street** **Barnsley** **S70 2BS** **01226 215586** **07931 365804** **acudworth@virginmedia.com**		
SCALE **STATED**	DATE **JAN 12**	DRAWN **AMC**	
DRWG No **FSW-112-4**		REV **N/A**	

This drawing is the sole property of the author (A Cudworth) and will not be used, copied in whole or in part, by any other individual, company or organisation without the consent of the author.
All dimensions to be checked on site & not scaled from any drawing.