




Front Elevation (1:50)

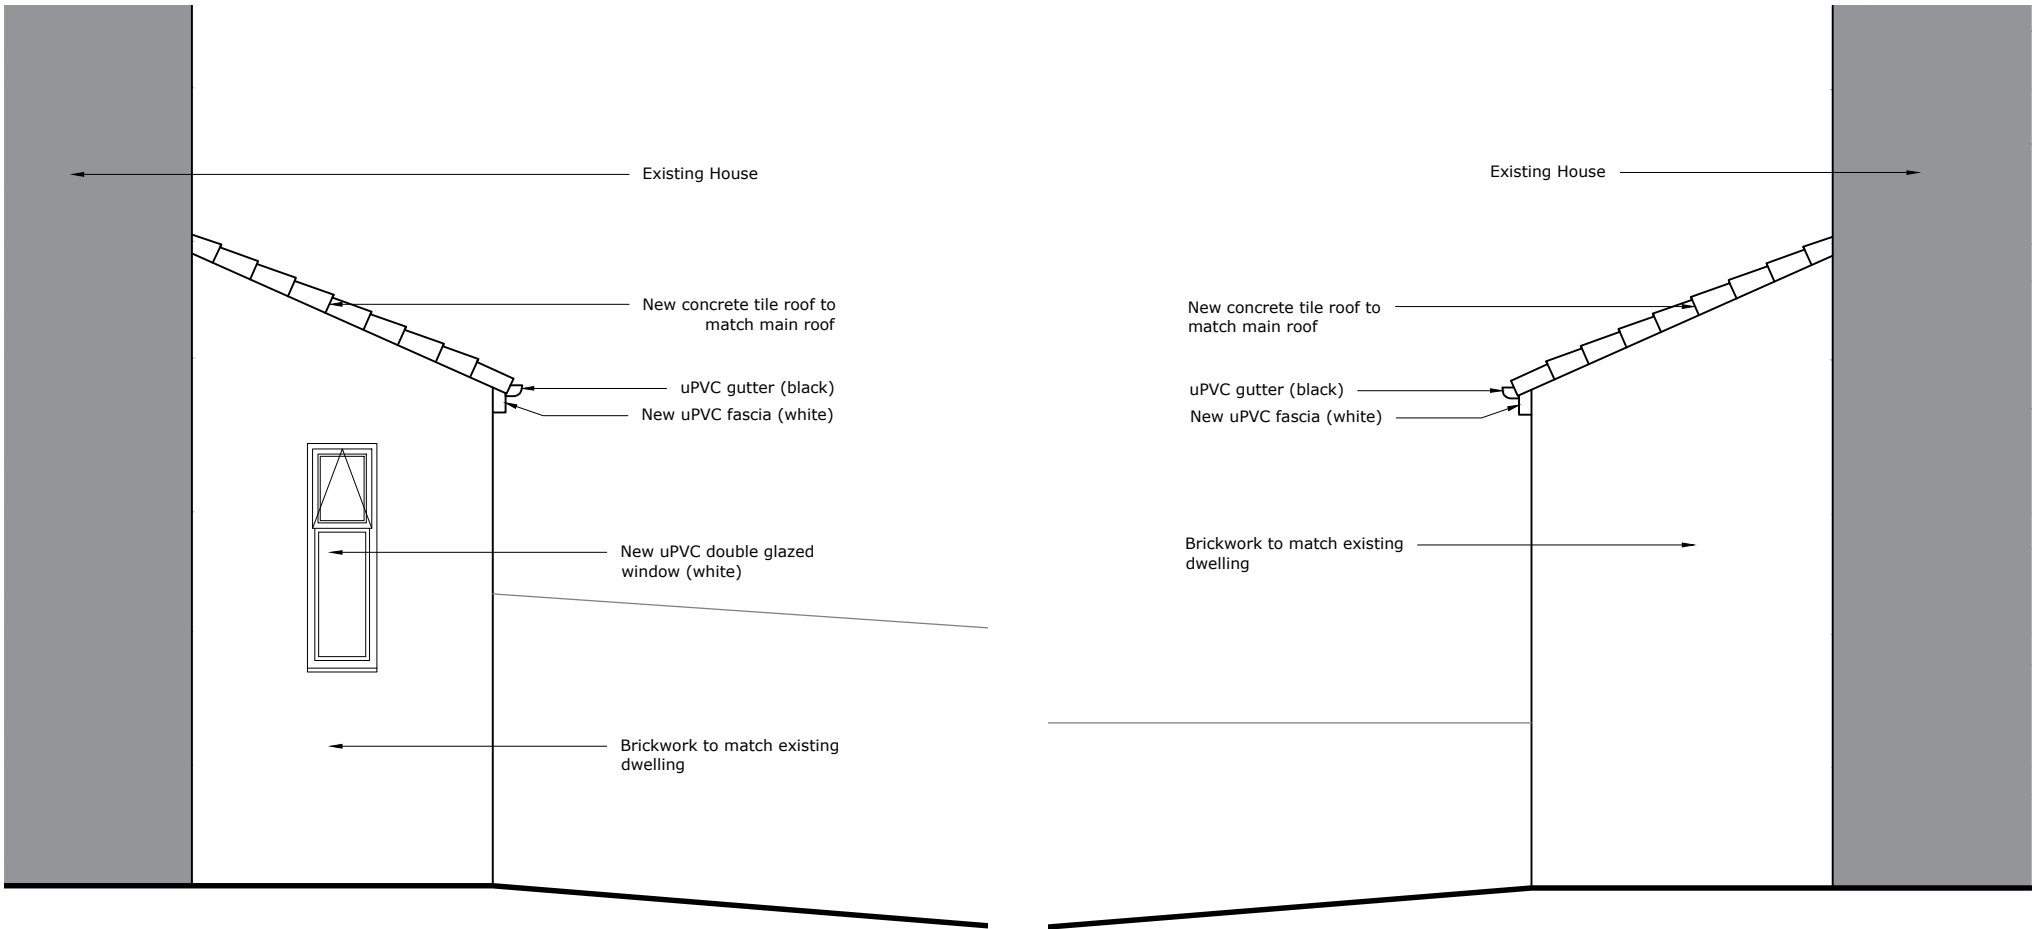

Side Elevation (1:50)

Side (Boundary) Elevation (1:50)

Do not scale from this drawing The contractor is to check all dimensions on site and report any discrepancies to the architect All rights described in chapter IV of the copyright, designs and patents act 1988 have been generally asserted			Project		Scale		Drawn		Date	
			12 Park View Road		1:50 @ A3		CJR		20.03.19	
			Drawing		Ref. 0103-XX-XX-DR-A-2004 Rev. B					
			Proposed Elevations							
		Rev	Description	Date						
		B	Side elevations added.	03.05.19						
		A	Initial Issue	20.03.19						