

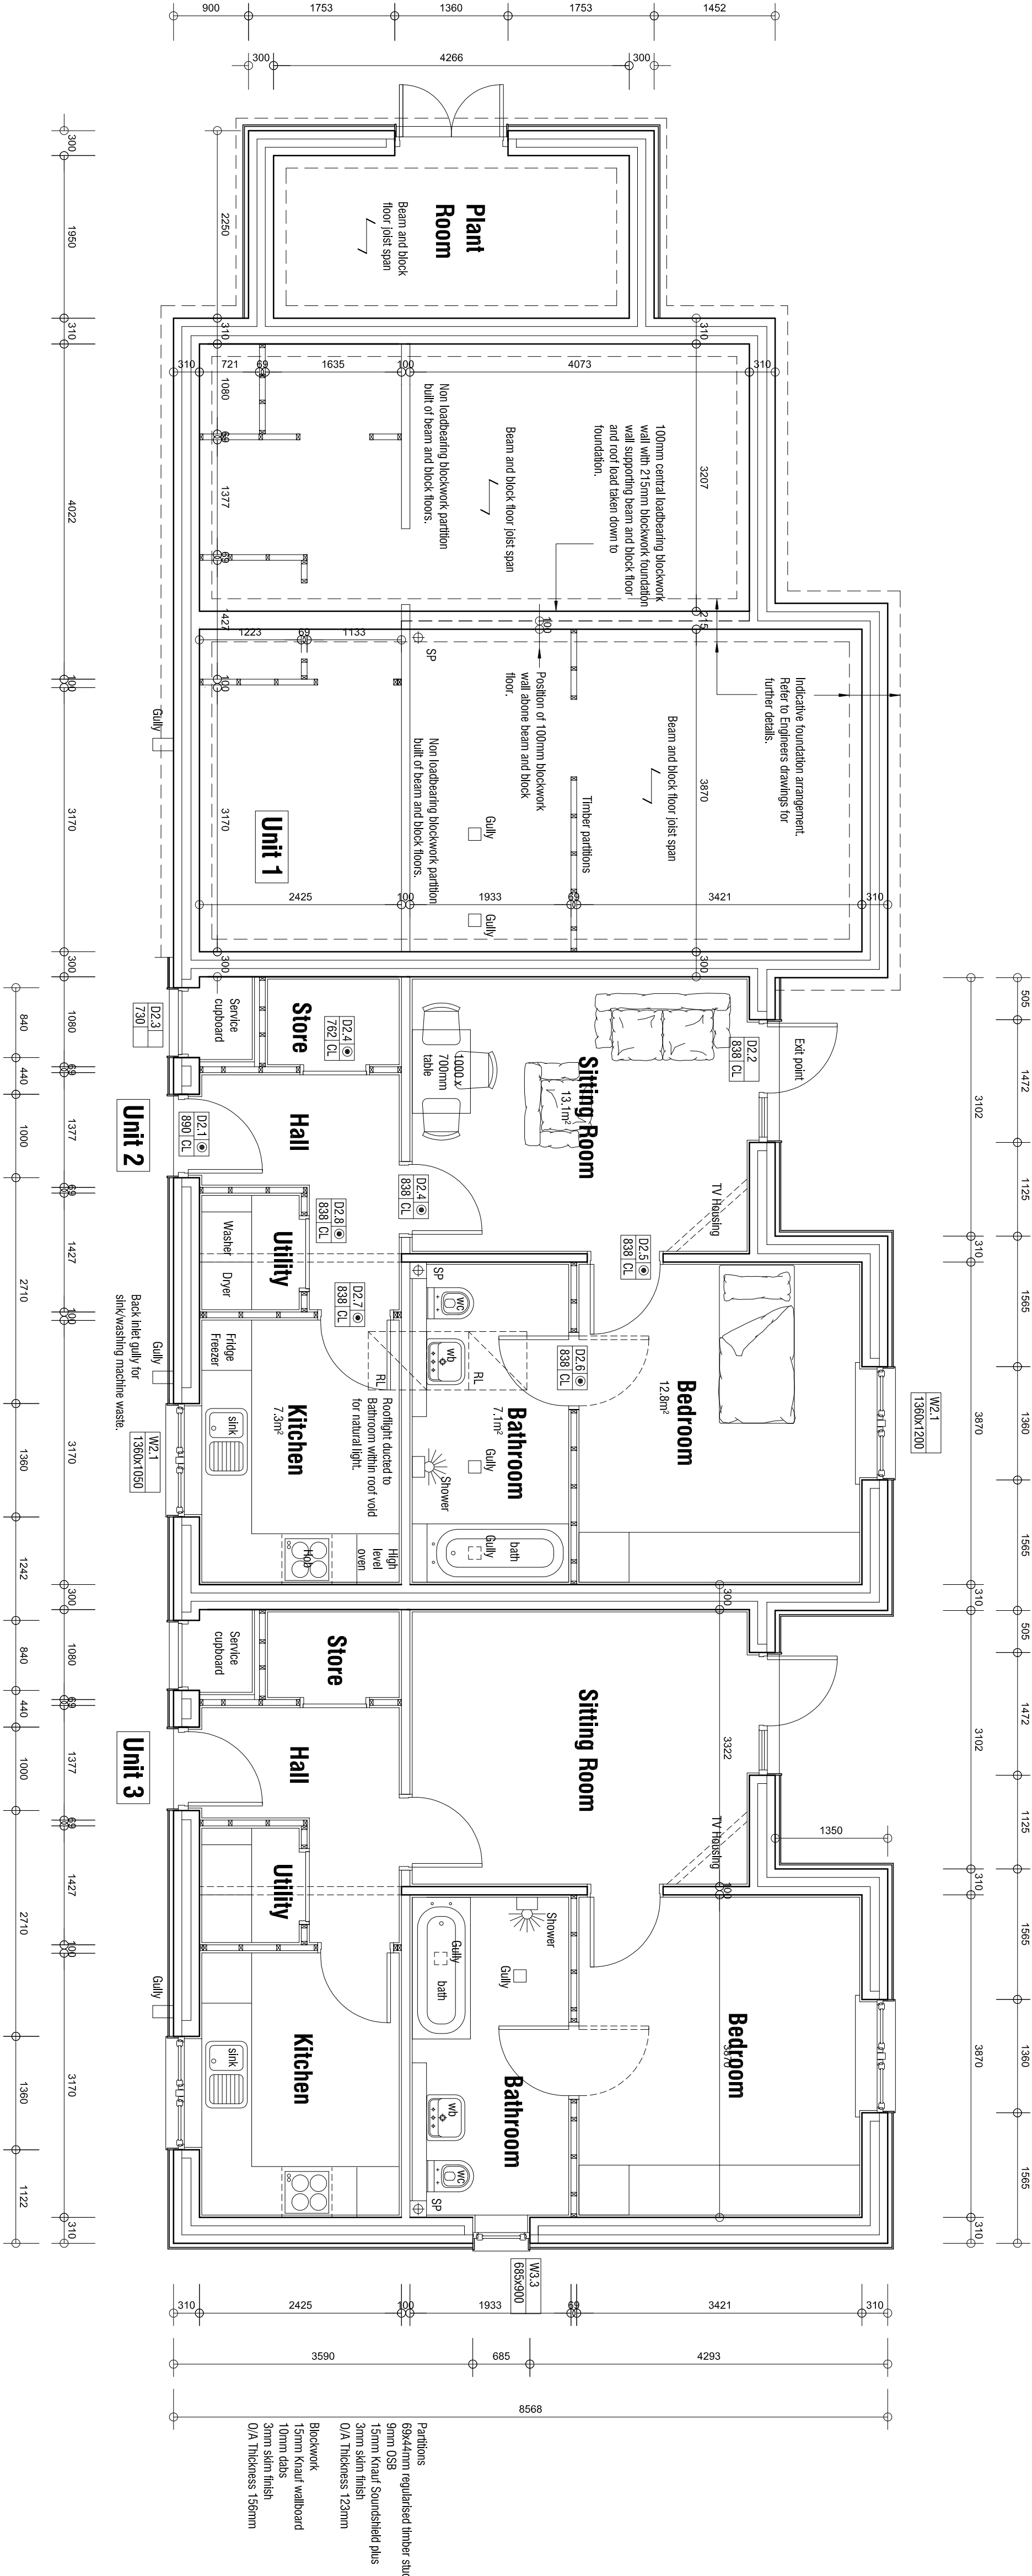
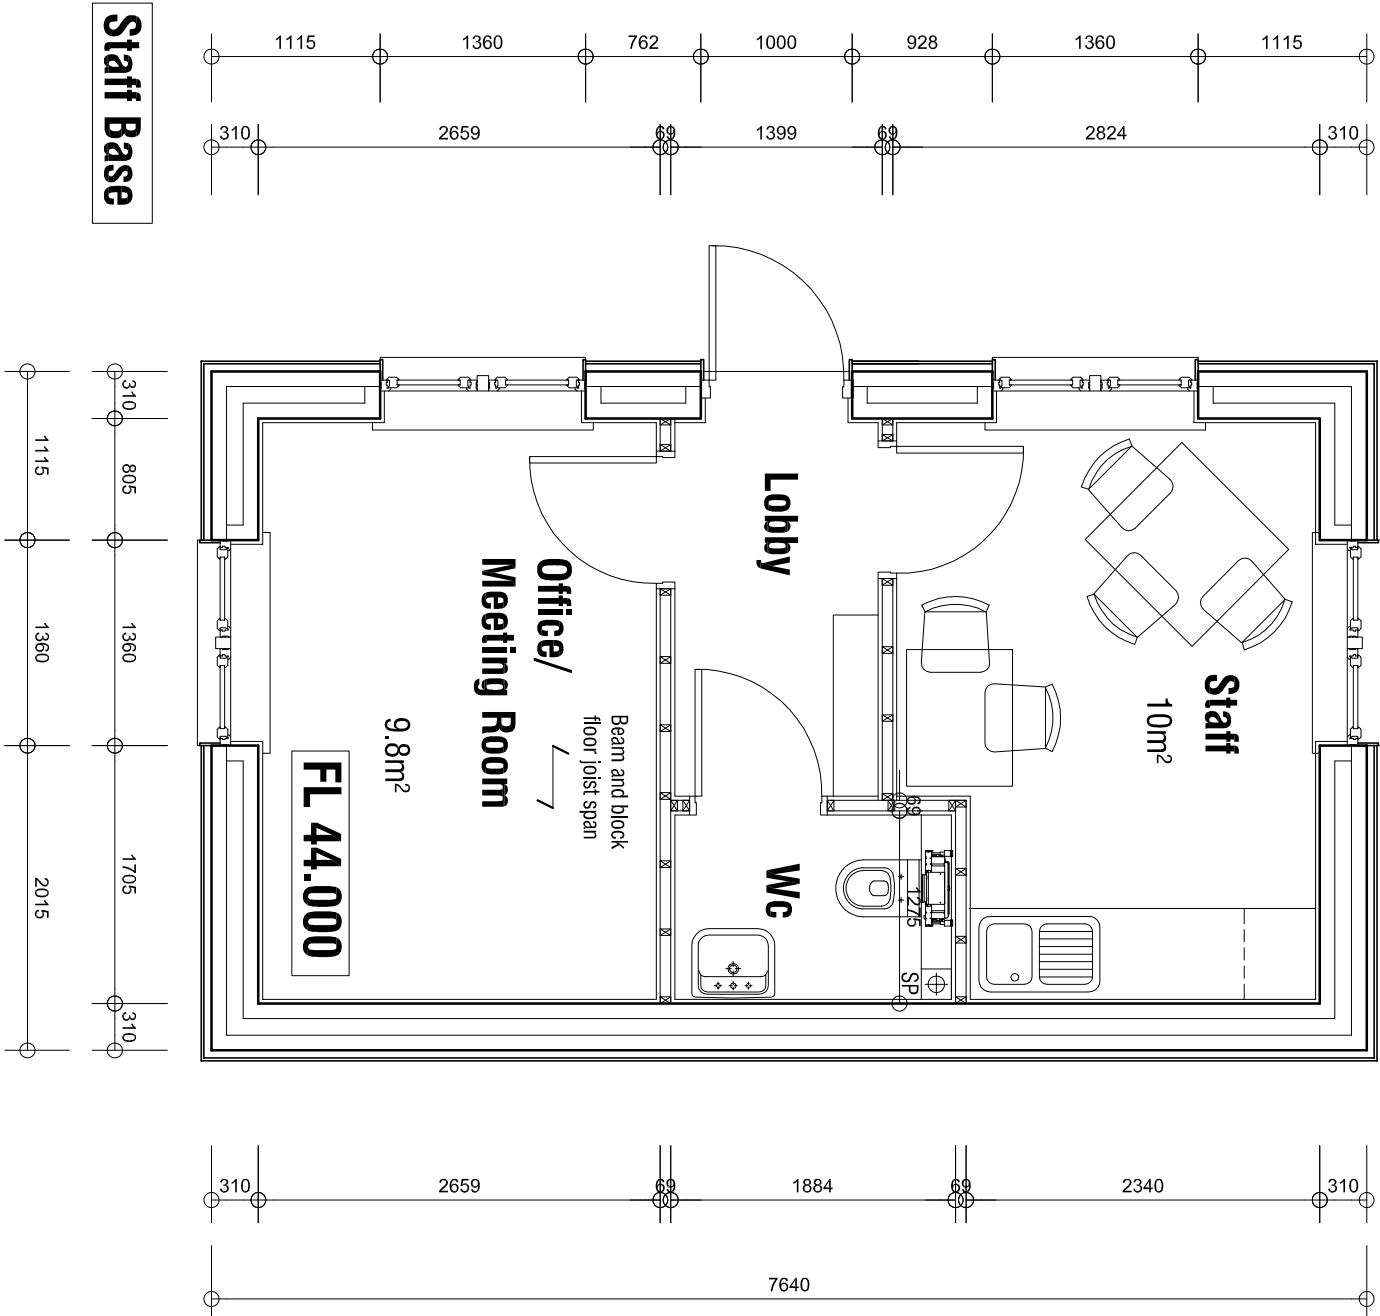


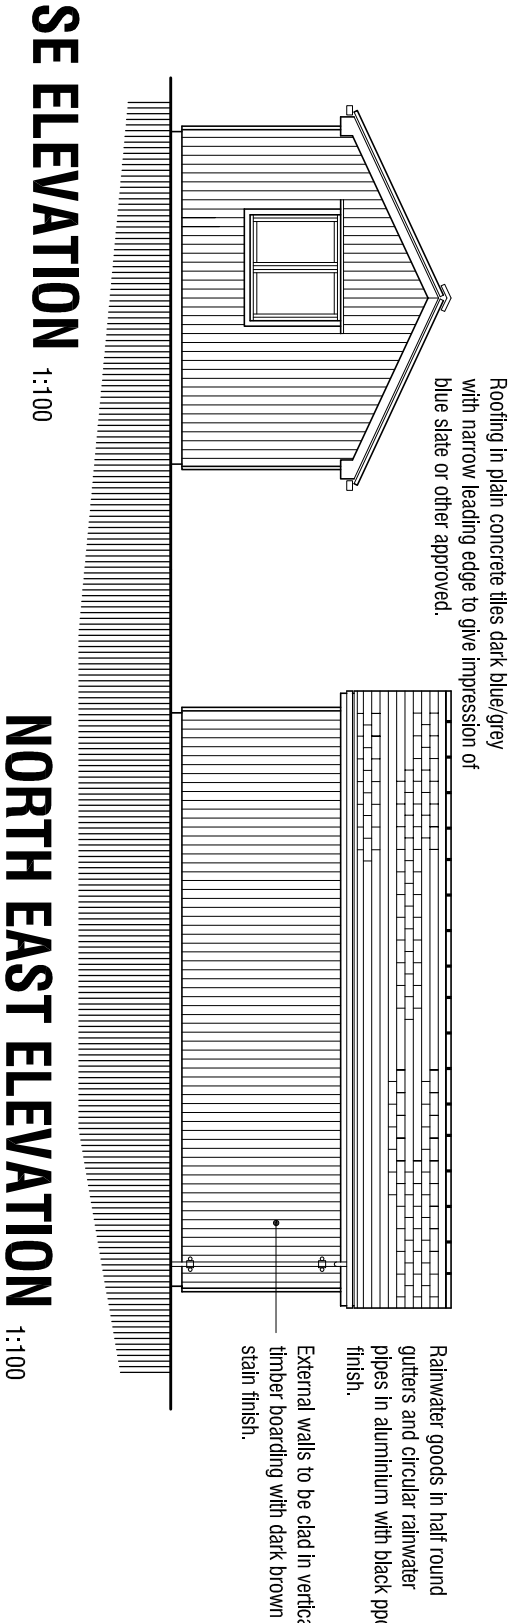

Plans 1:50

TOTAL GROSS INT FLOOR AREA 51.5m²

STAFF BASE - ELEVATIONS

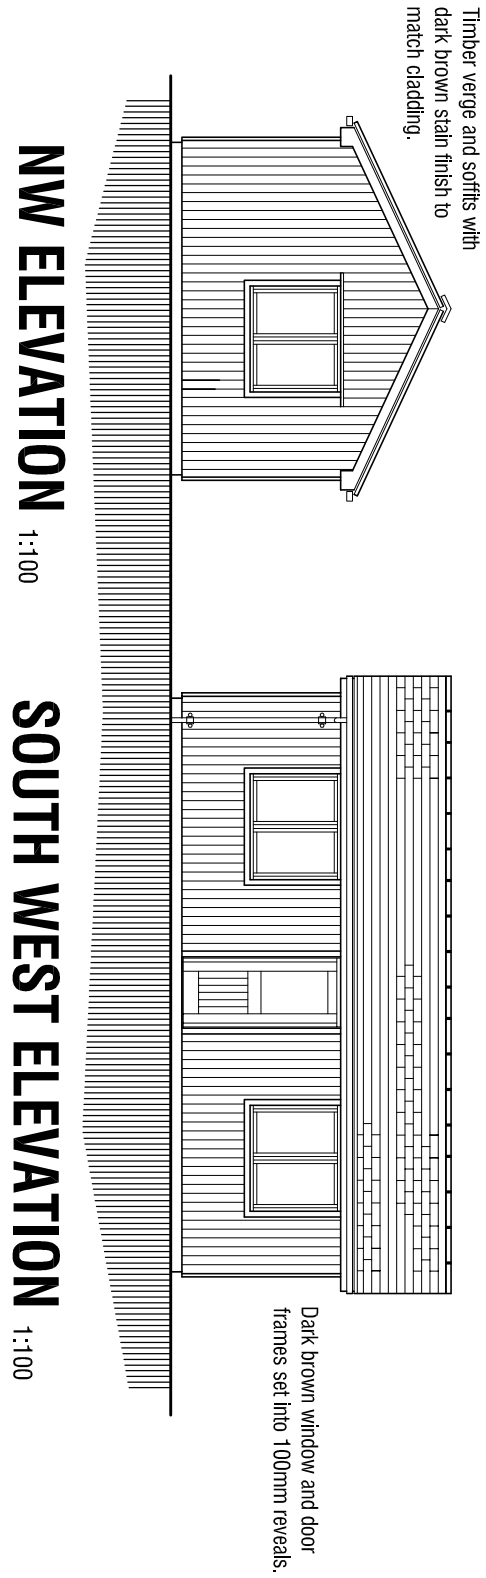

LOW LATHES
OLD FARM LANE
WOMBWELL
BARNESLEY

DETAILED PROPOSALS
PHASE 2

PLANS & ELEVATIONS

☐ architectural design and building consultants

Fairfield House Barnsley Close
Barnsley S73 2LU
M. 07881 666300
E: mboothdesign@btconnect.com

Scale AS SHOWN @ A1 Drawn MJB
Date JUNE 2016 Ref. 16.02
Dwg No. PH2-WD01 Rev.

Copyright in intellectual property. All drawings are the property of the design team. No part of this document may be reproduced without written permission from the design team.