




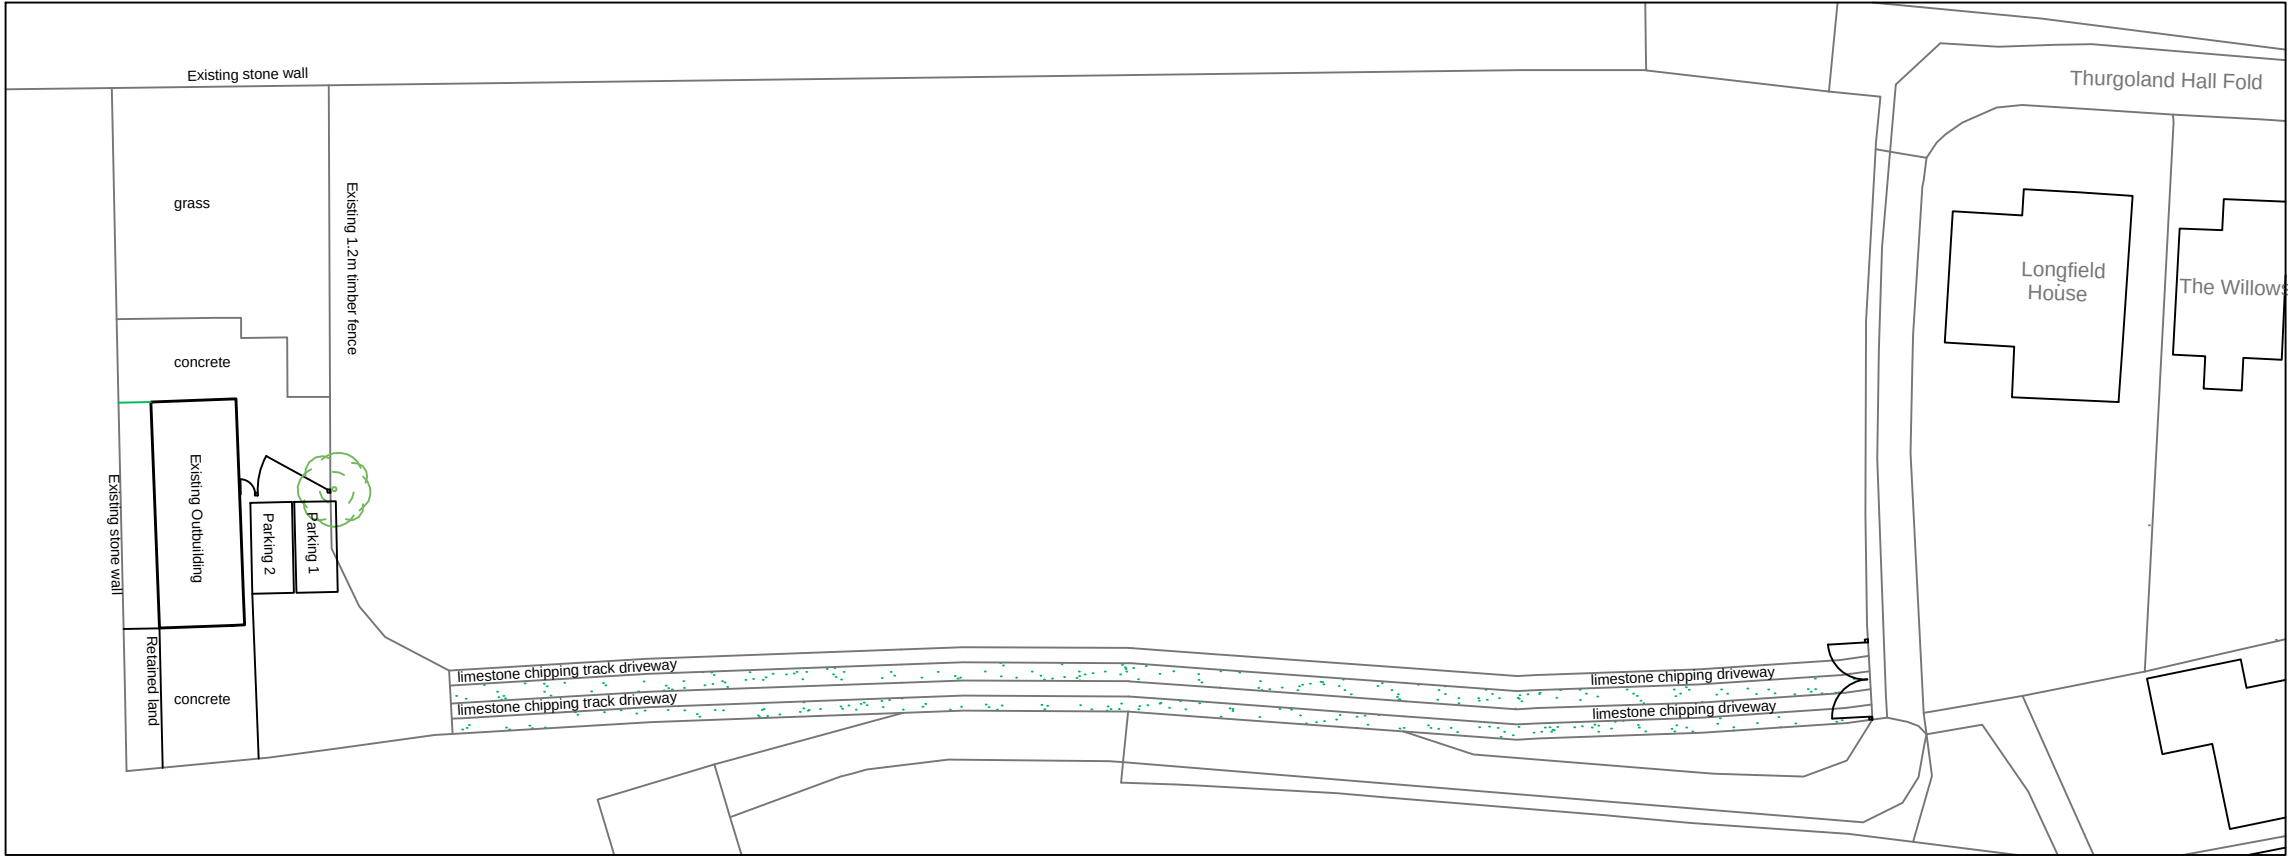


EXISTING SITE LAYOUT

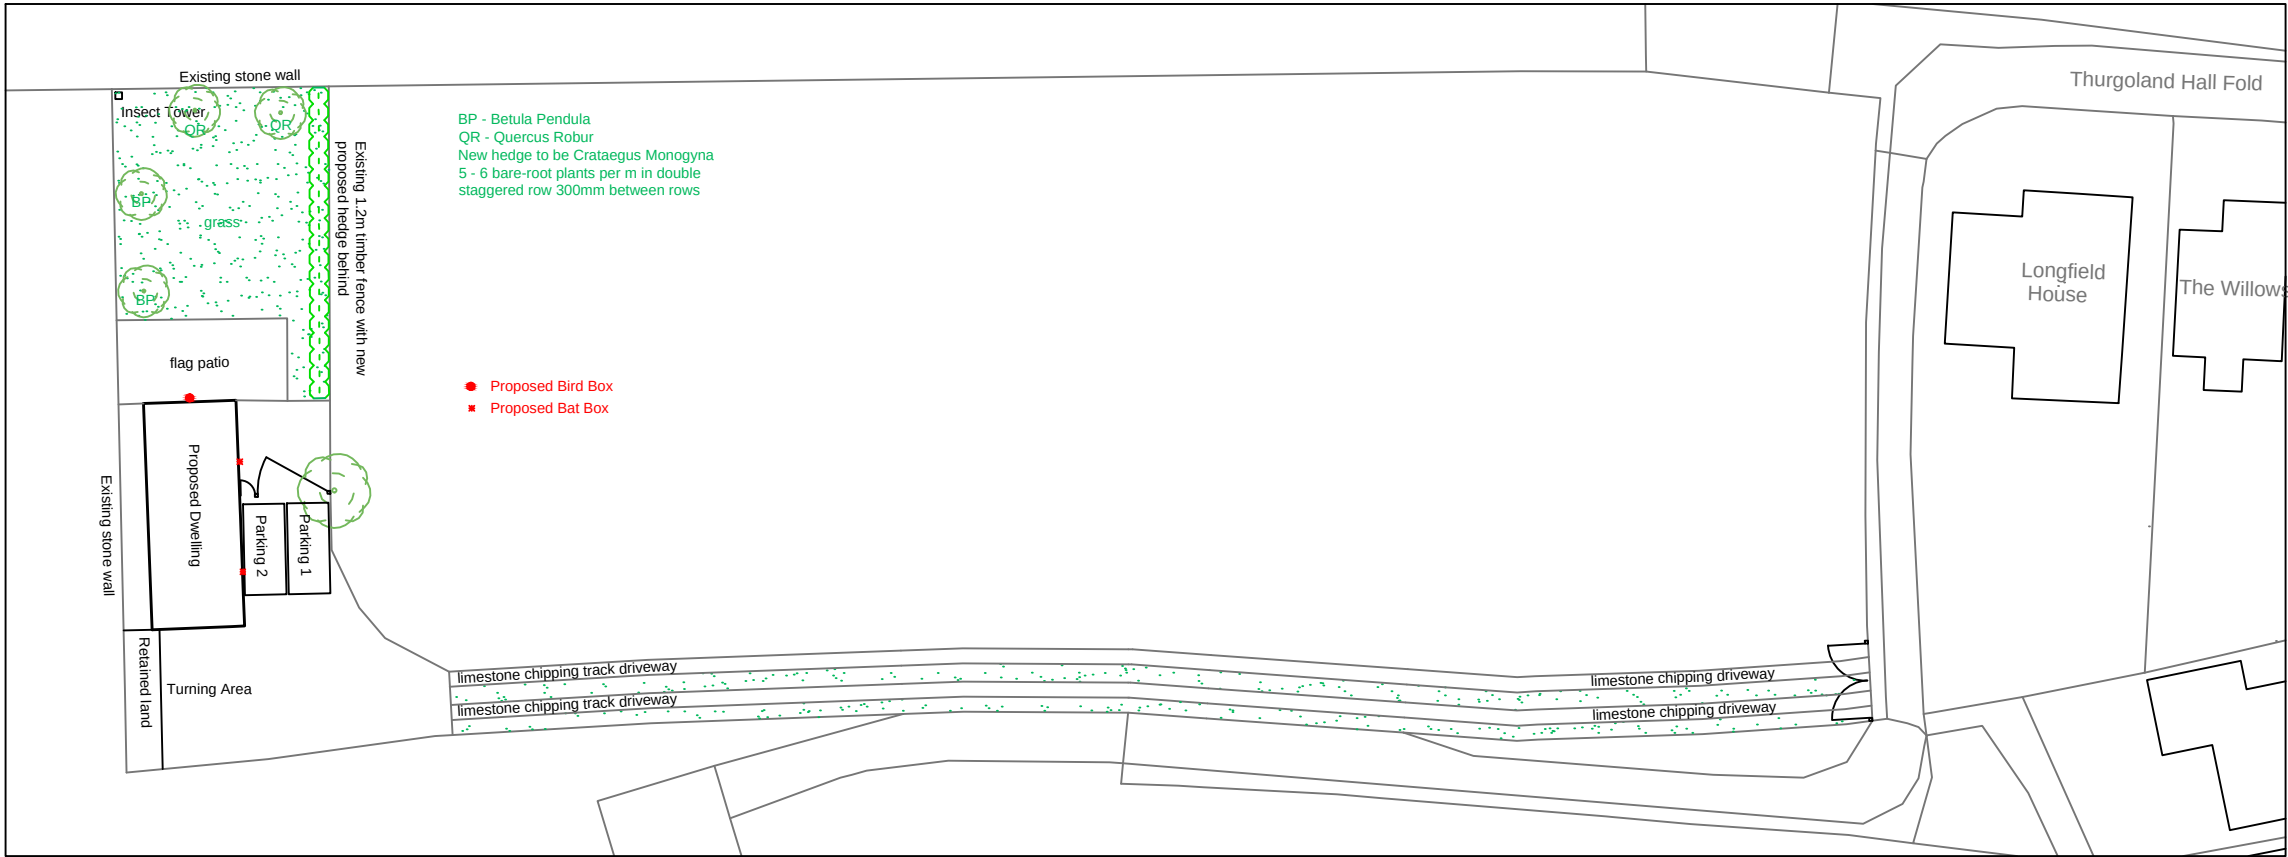

PROPOSED SITE LAYOUT

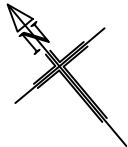

Revisions

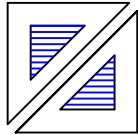

GEOFF MELVIN
Architectural Consultancy

28 Ringstead Crescent Sheffield S10 5SG
Tel: (0114) 2664681 Fax (0114) 2679651
© Copyright

Client G.E. Renovations Ltd

Scale 1:500 @ A3

Date 10/24

Drawn By GRM

Project Longfield House
Thurgoland
S35 7EA

Title Site Layout

Drawing No. G/E/H/SL/A3/01

All dimensions must be checked on site and not scaled from this drawing. If in doubt ask.