



Existing Section AA

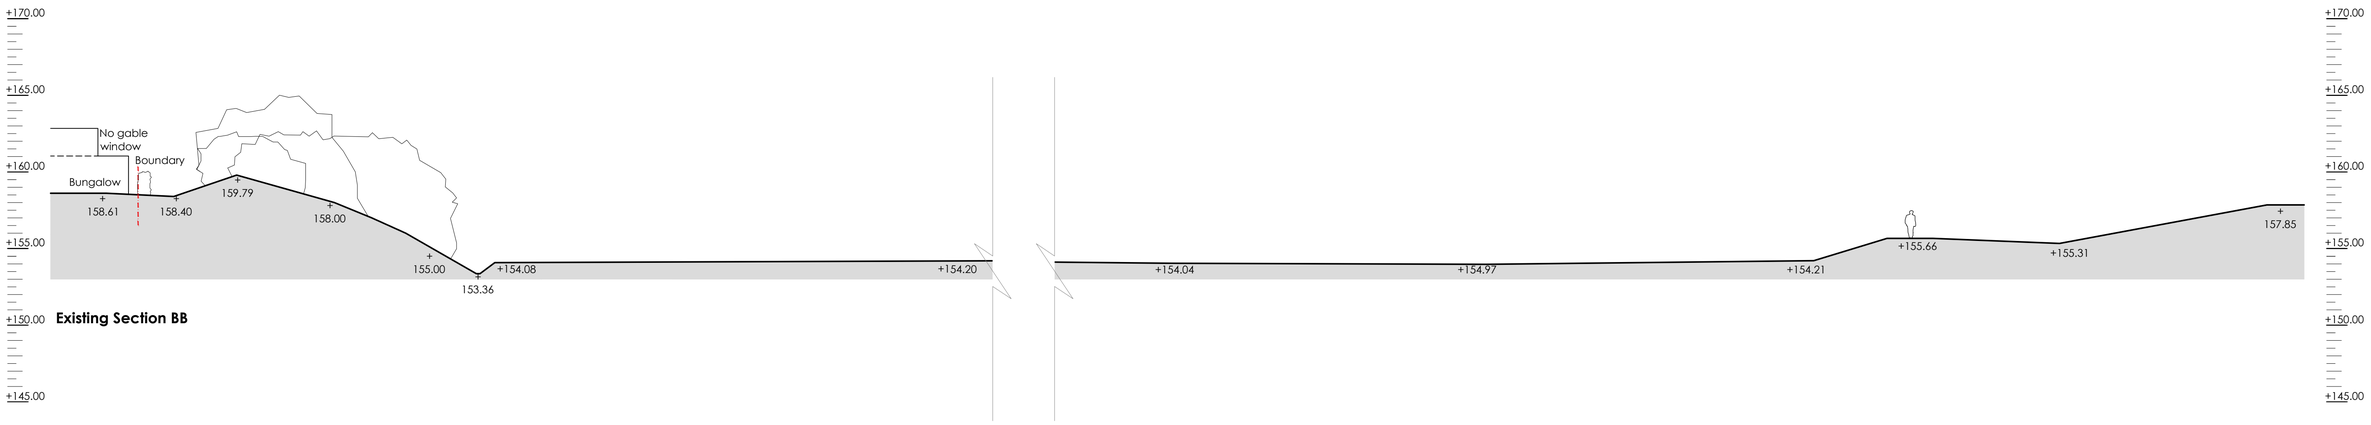


Existing Section BB

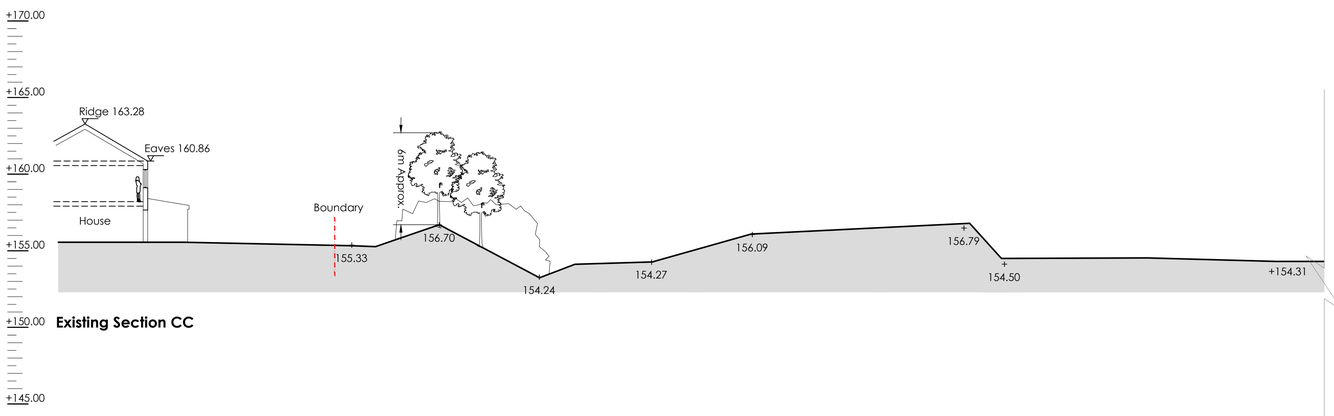

Existing Section CC

Note:
Assumed site boundary, internal building arrangements and site constraints subject to confirmation.
All Legal easements and extent of existing underground services locations are subject to confirmation.

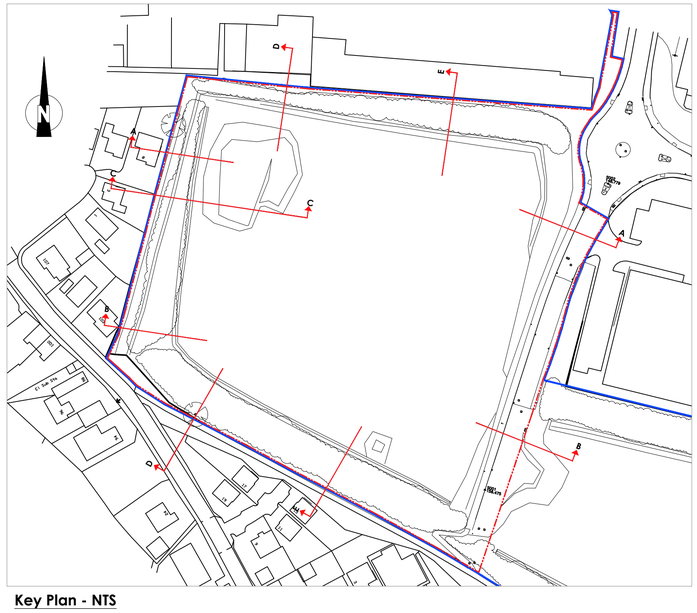

Key Plan - NTS

0 2 4 6 8 10m
SCALE 1:200

LEVELS
+000.00 **Existing levels**

Rev	Date	Description	Rev By	Chk'd By
-	---	----	---	---

Project Title	Proposed Development Plot 3 Ashroyd Business Park Junction 36 M1 Barnsley S74 9SB					
Client	Network Space Ltd					
Status	Planning					
Scale	1:200		Drawing Size	A1		
Date	May 2018	Drawn By	AT	Checked	DT	
Drawing Title	Existing Site Sections 01					
Job-Dwg No	14698A-102				Rev	-

2 St. Johns North, Wakefield, WF1 3QA t. 01924 291800
Carvers Warehouse, 77 Dale Street, Manchester, M1 2HG t. 0161 2388555
The Old Rectory, 79 High Street, Newport Pagnell, MK16 8AB t. 01908 211577
101 London Road, Reading, RG1 5BY t. 0118 9507700
10 Gees Court, St Christophers Place, London, W1U 1JJ t. 0207 4091215

THE HARRIS PARTNERSHIP
ARCHITECTS
www.harrispartnership.com

This drawing is copyright and may not be reproduced in whole or part without written authority. Do not scale off this drawing.

CAD file reference 14698A - 17.0 Drawings\100 Series-Planning