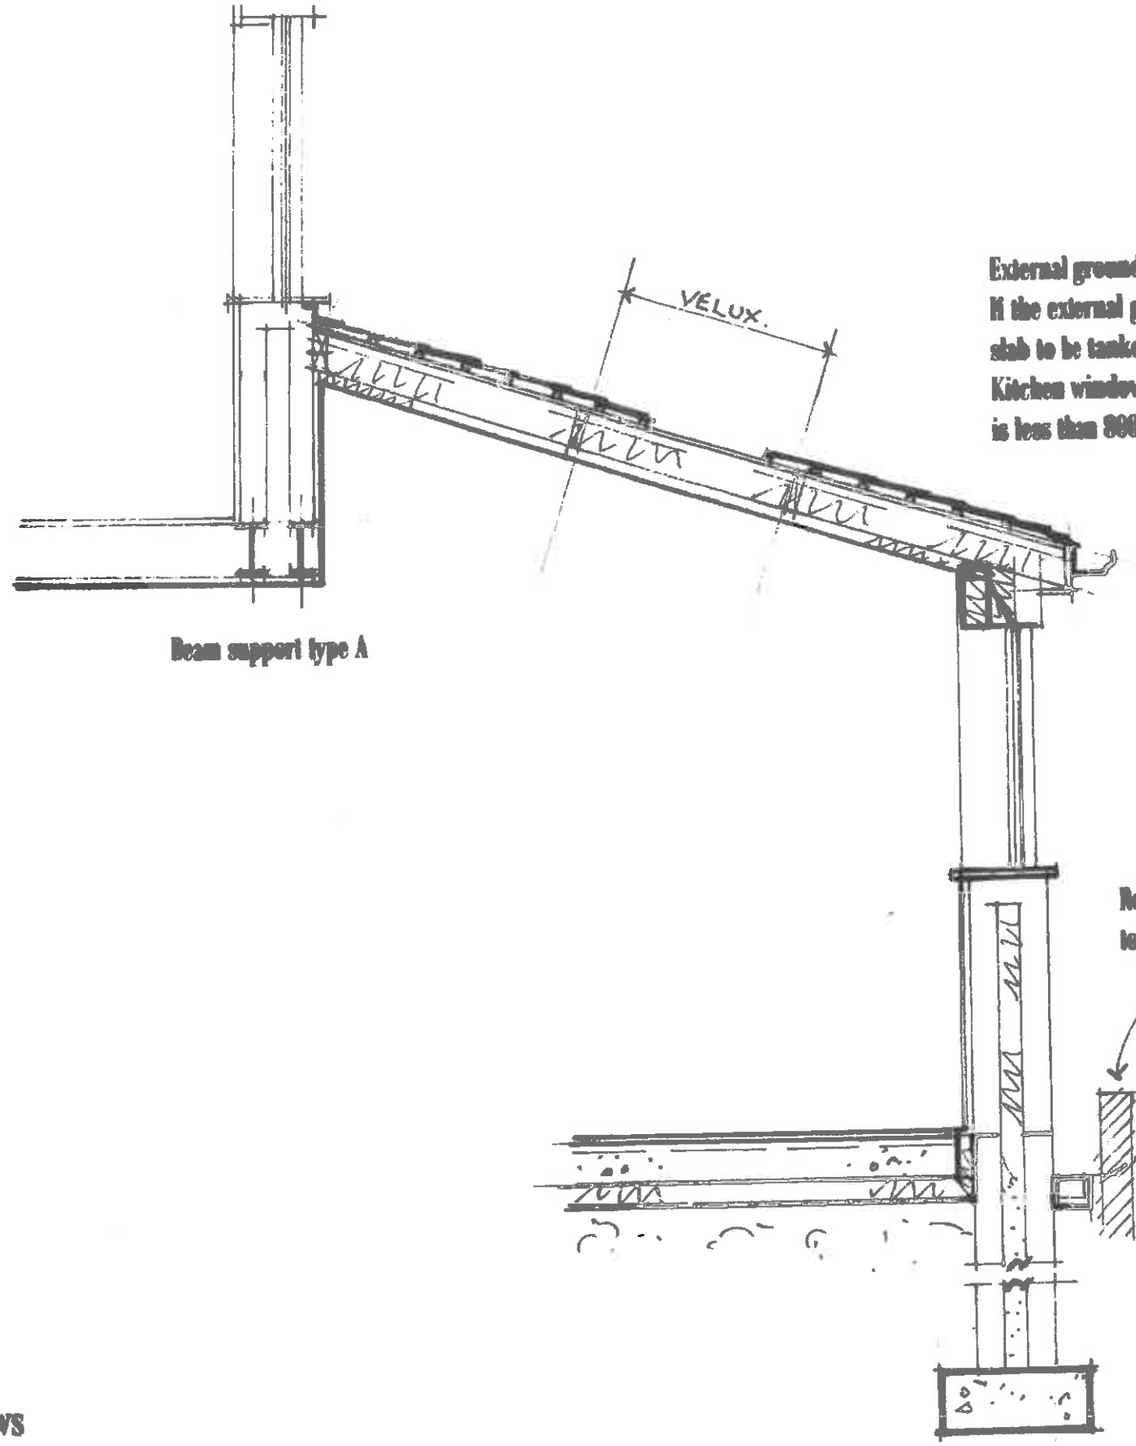


Beam support type A


External ground works / levels to be agreed on site between the client and the builder.
If the external ground levels are reinstated up against the new external wall, the wall / slab to be tanked accordingly.
Kitchen window to have toughened / safety glass if the vertical height from fgl to glazing is less than 800 mm.

Roof slope to be determined by the height of the first floor window.


35 The Willows
Oxspring
Sheffield
S36 8ZZ

Typical Section On 1 1


1 : 25

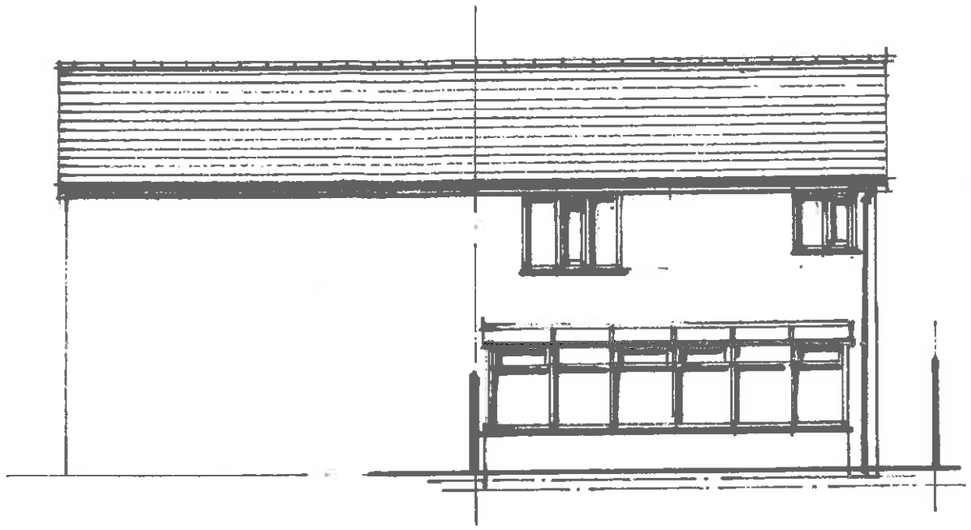

Rear Elevation

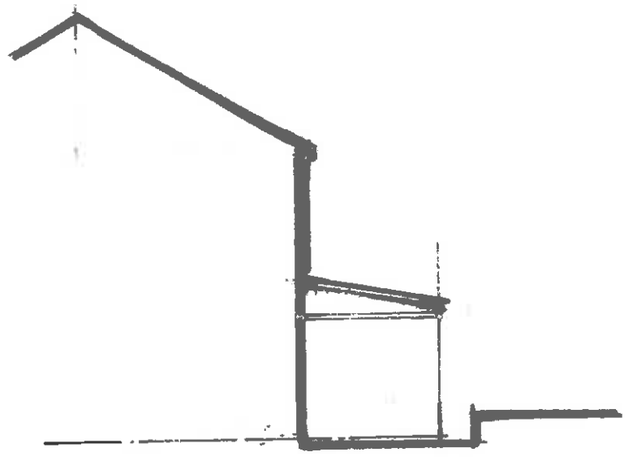

Side Elevation On A

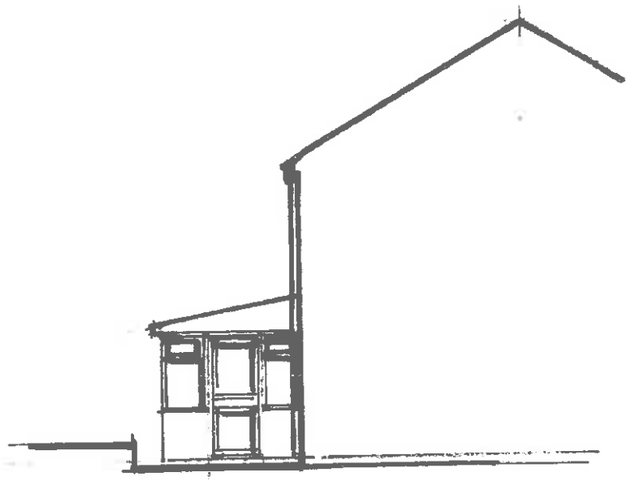

Side Elevation On B

35 The Willows
Oxspring
Sheffield
S36 8ZZ

Existing Elevations
1 : 100

04