


REFER DRAWING 14112(7)010 FOR PLAN

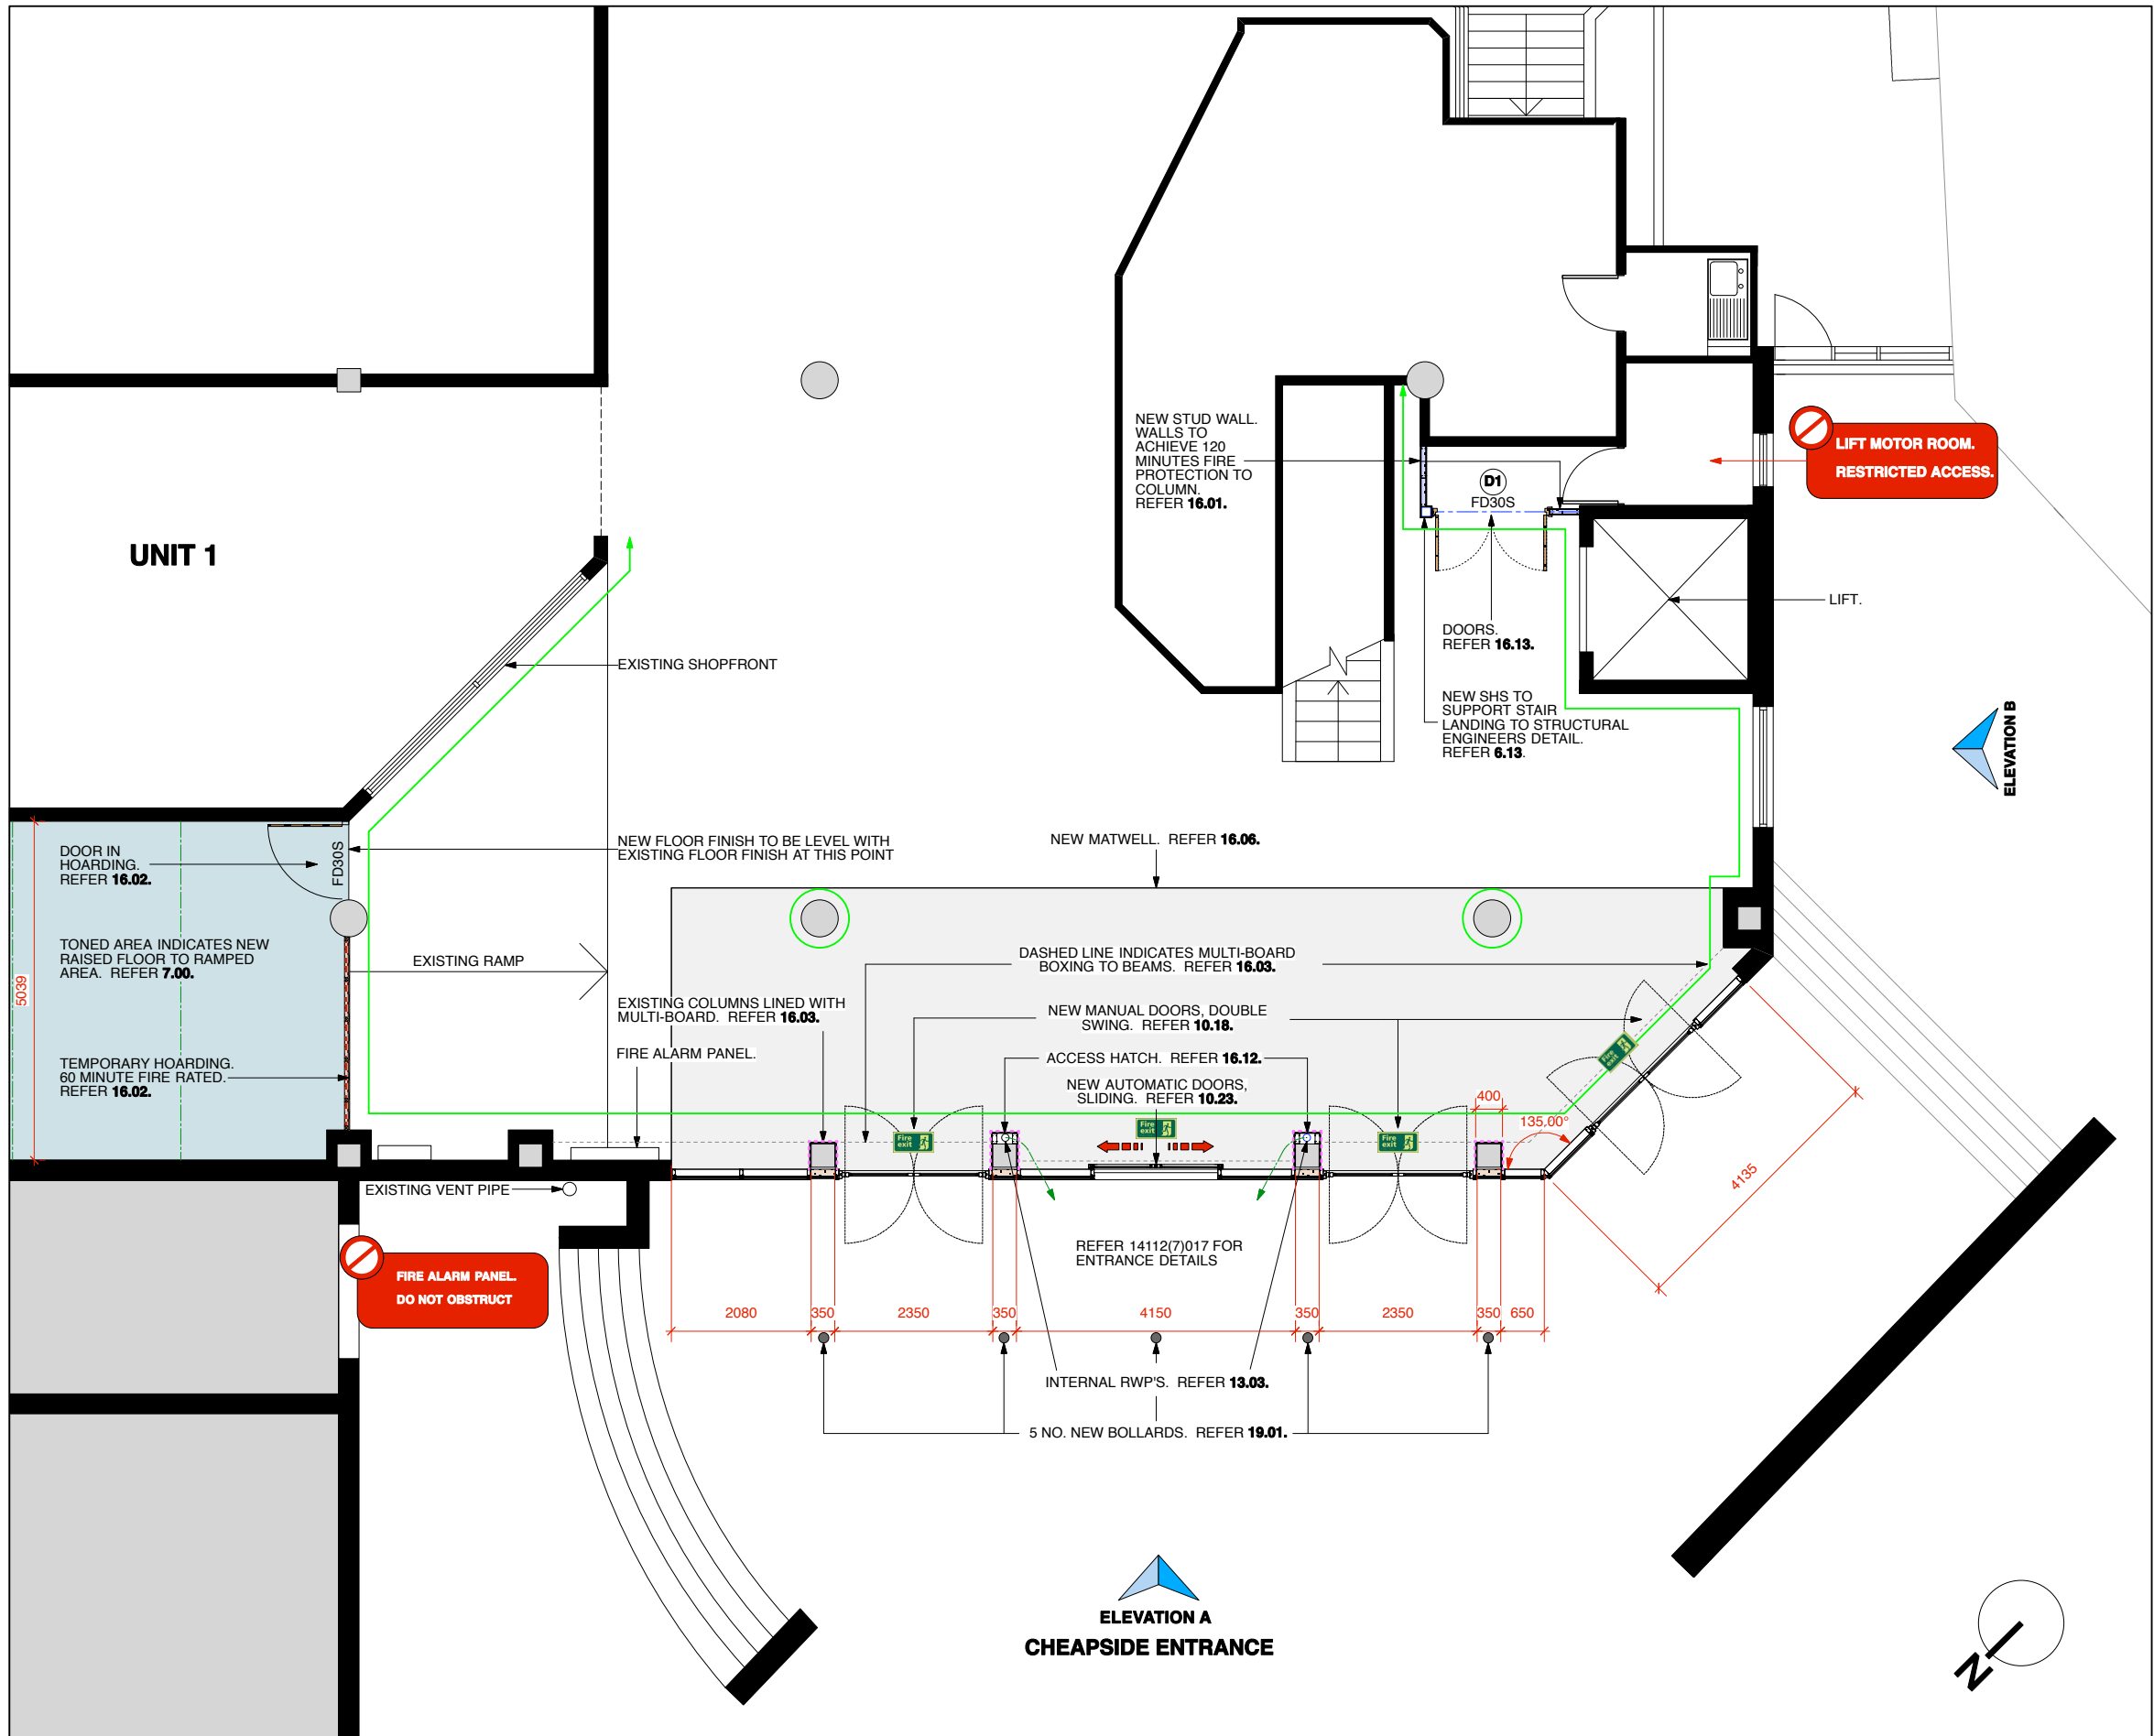

- KEY:**
- EXISTING 350 x 350mm COLUMNS
 - EXISTING 550mm Ø COLUMN
 - TEMPORARY HOARDING. REFER 16.02.
 - DOOR REFERENCE.
 - NEW SKIRTING. REFER 16.04.
 - NEW STUD WALL. REFER 16.01.
 - REDECORATE ALL PAINTED FINISHES IN THIS AREA. REFER 16.00.
 - FIRE EXIT SIGNAGE



MARSHALLS RHINO RS004 BOLLARD. REFER 19.01

- HAZARD IDENTIFICATION**
- RESIDUAL RISK REQUIRING FURTHER ACTION
 - RESIDUAL RISK REQUIRING MANAGEMENT AND CONTROL
 - RESIDUAL RISK REQUIRING PROHIBITIVE ACTION


Revisions:

TENDER ISSUE

REQUEST IMMEDIATELY CONSTRUCTION ISSUE FROM ARCHITECT IF THIS DRAWING IS ON SITE

Copyright of this drawing and all designs and detail on it remains the property of Craig Foster Architects and has not been released to any other party unless specifically documented in writing. Do not scale this drawing. Check all dimensions and detail on site before proceeding. Report any discrepancies before proceeding.

scale bar @ A1

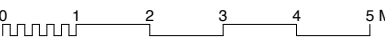

client :

Alhambra
shopping centre

job title :

CHEAPSIDE ENTRANCE & ROOFLIGHT

dwg. title :

**AS PROPOSED
LOWER MALL
PART PLAN**

**CRAIG
FOSTER
ARCHITECTS**

date :
01.04.2014
scale
1:50 @ A1

dwg no.
14112(7)009

rev

-