


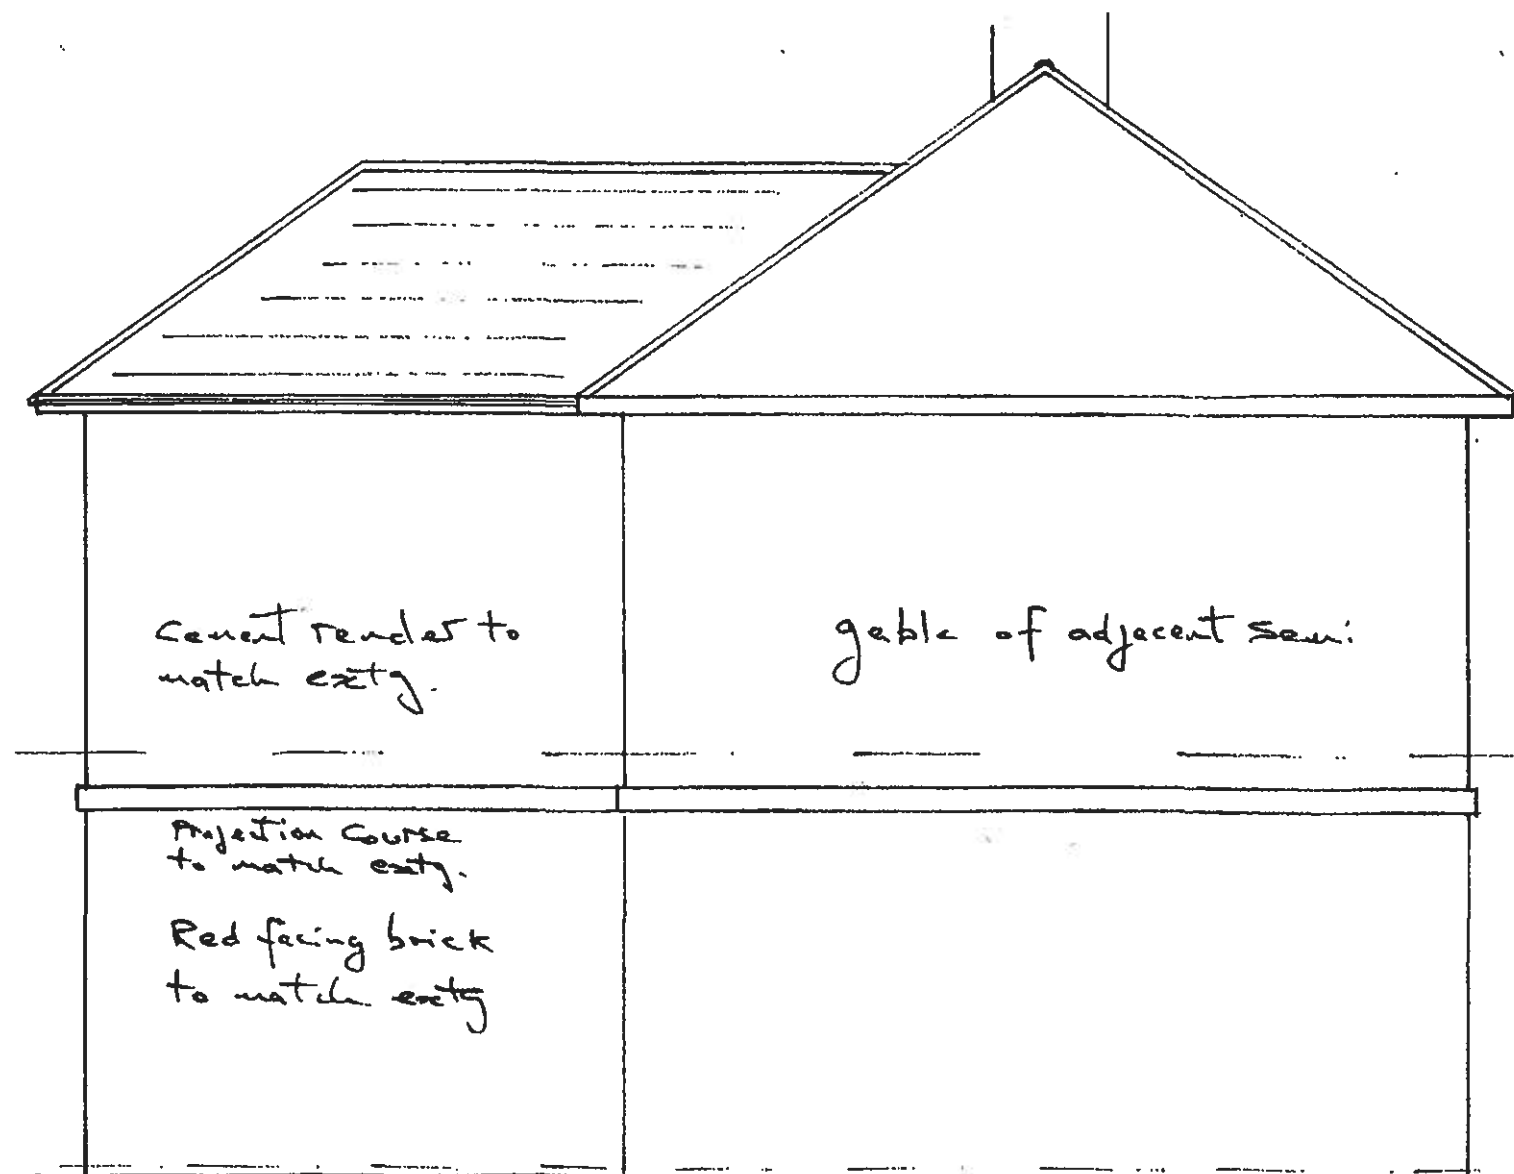

Proposed extension and alterations

To

22 Mitchelson Ave., Dodworth,

Barnsley. S75 3NJ.

For

Ms. E. Kennington

Side Elevation 4

Scale 1:50. June 2011.

Drawn by C.L. Davenport MCIOB

Newton Wright Construction Ltd.
Hill Top Farm, Hemingfield, Barnsley.