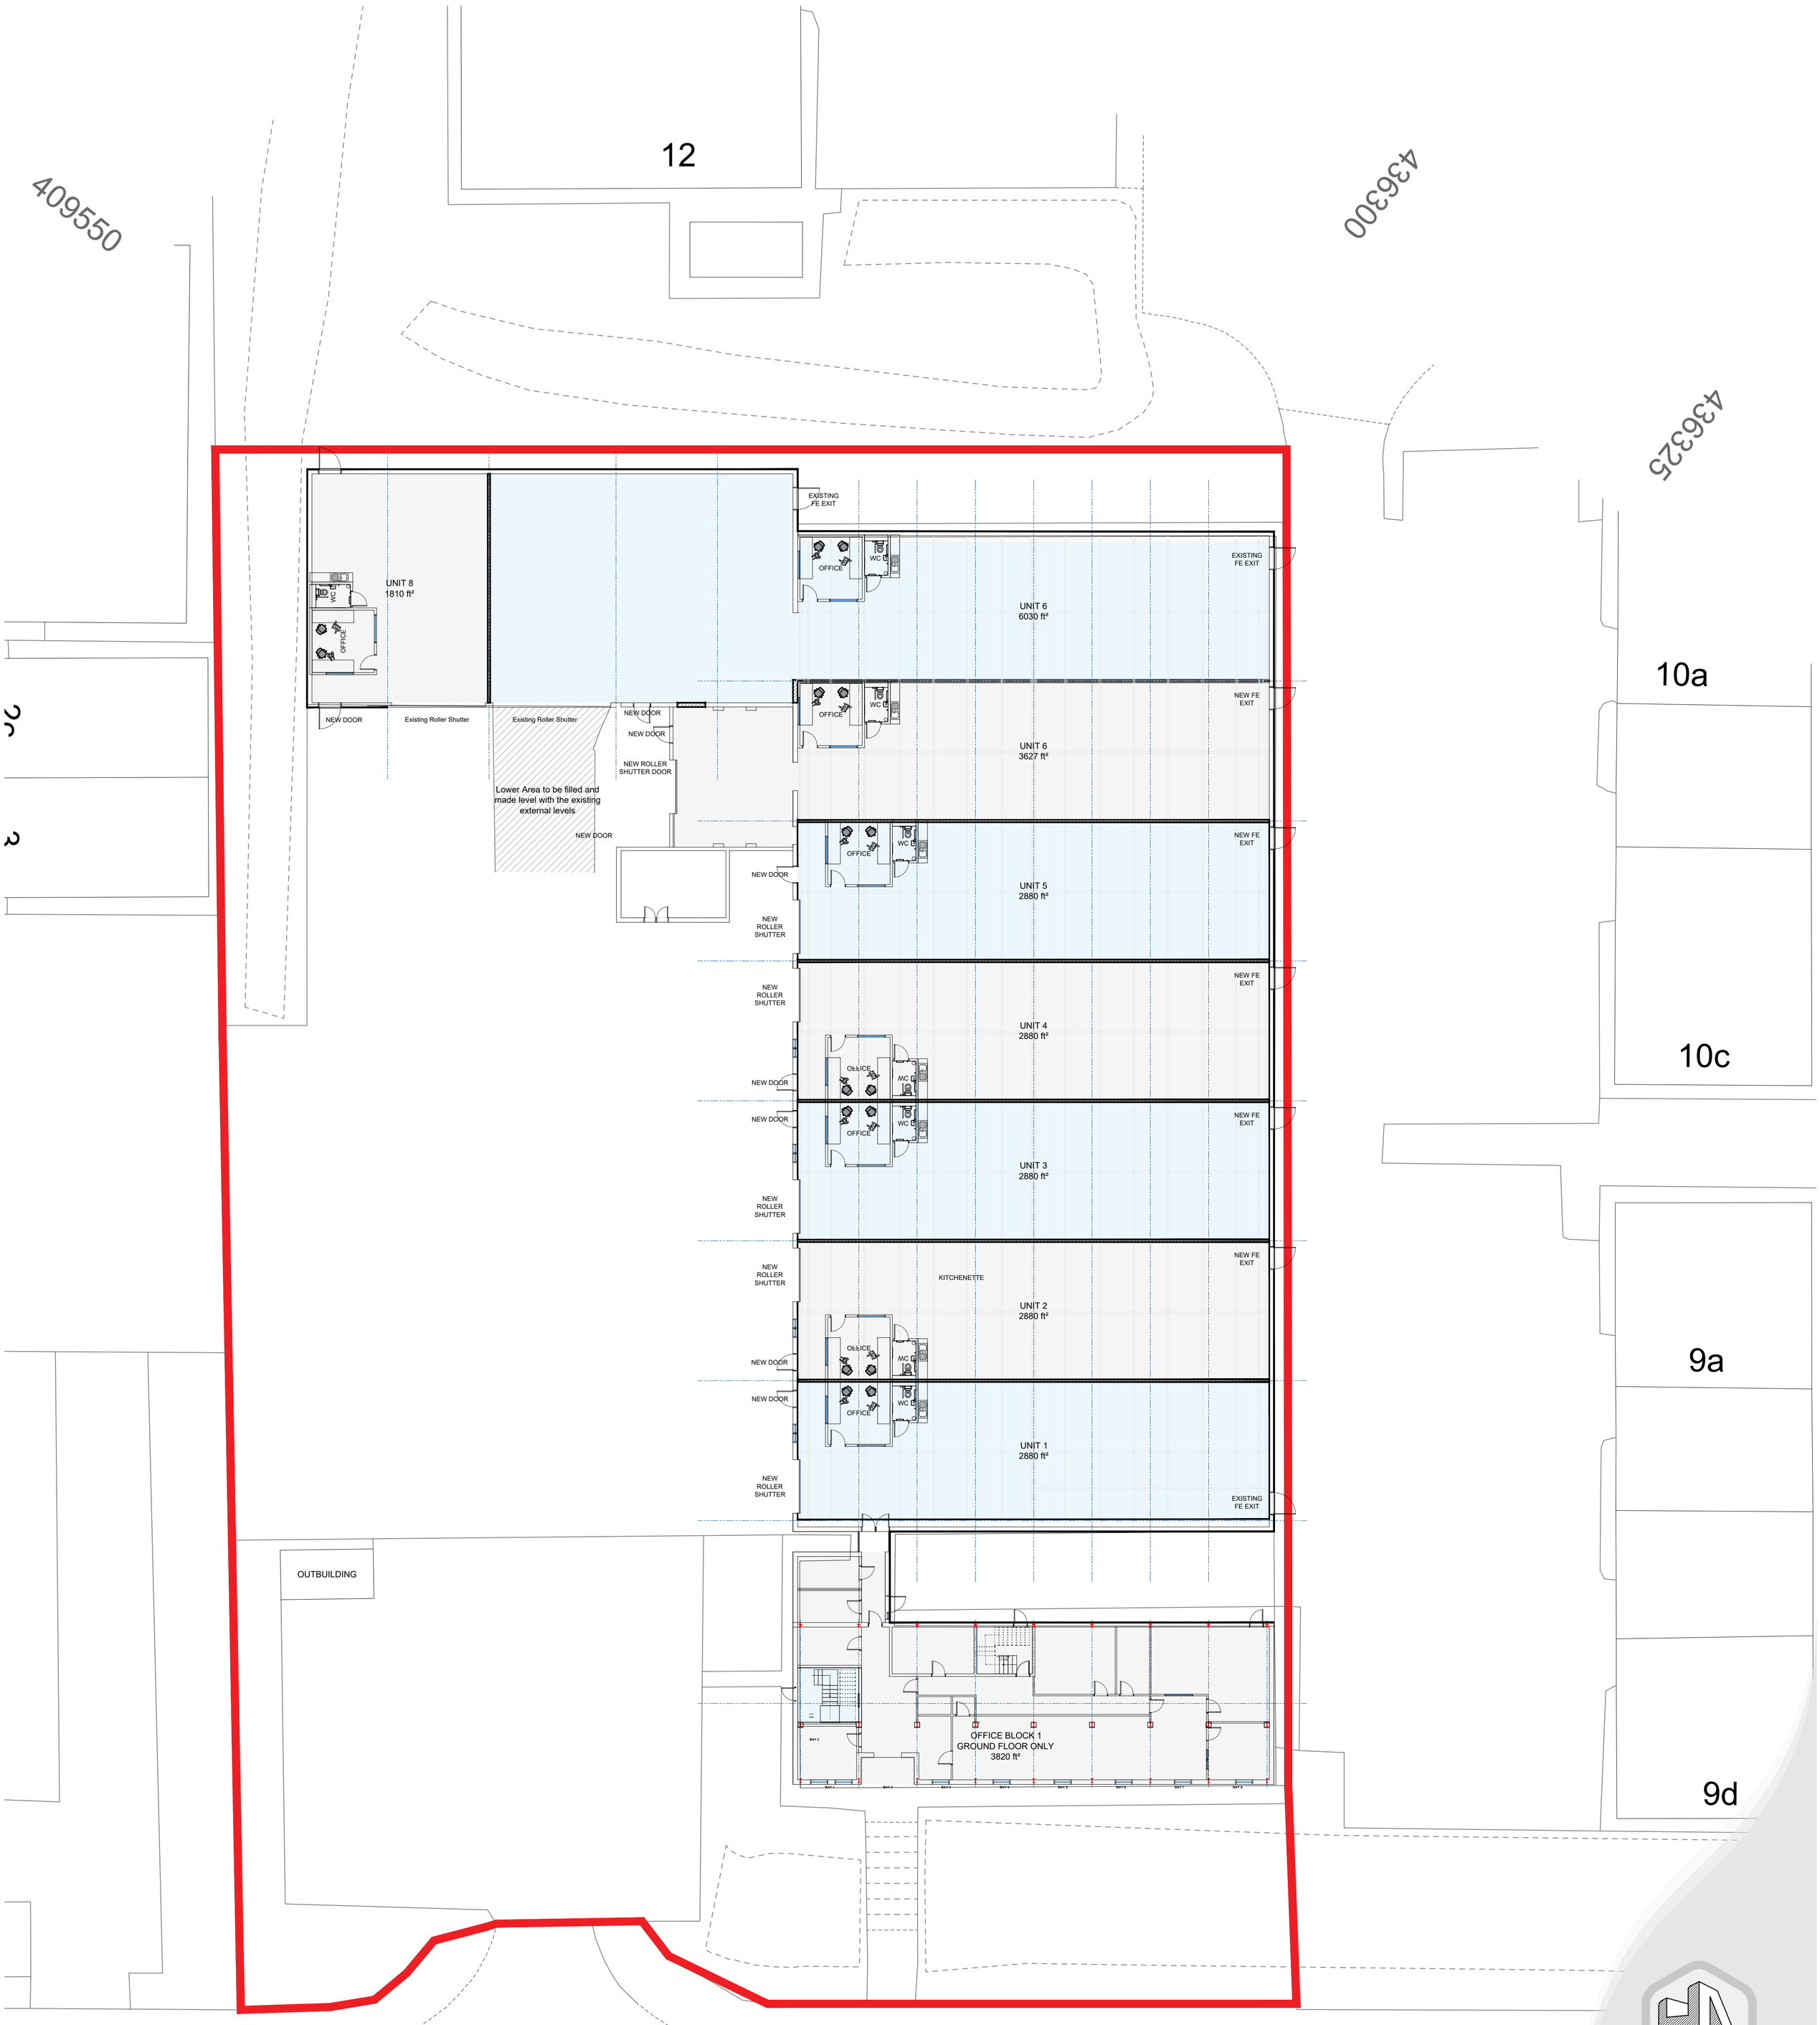

Proposed Building and Site Plan
Scale **1:200**

ALBION ROAD

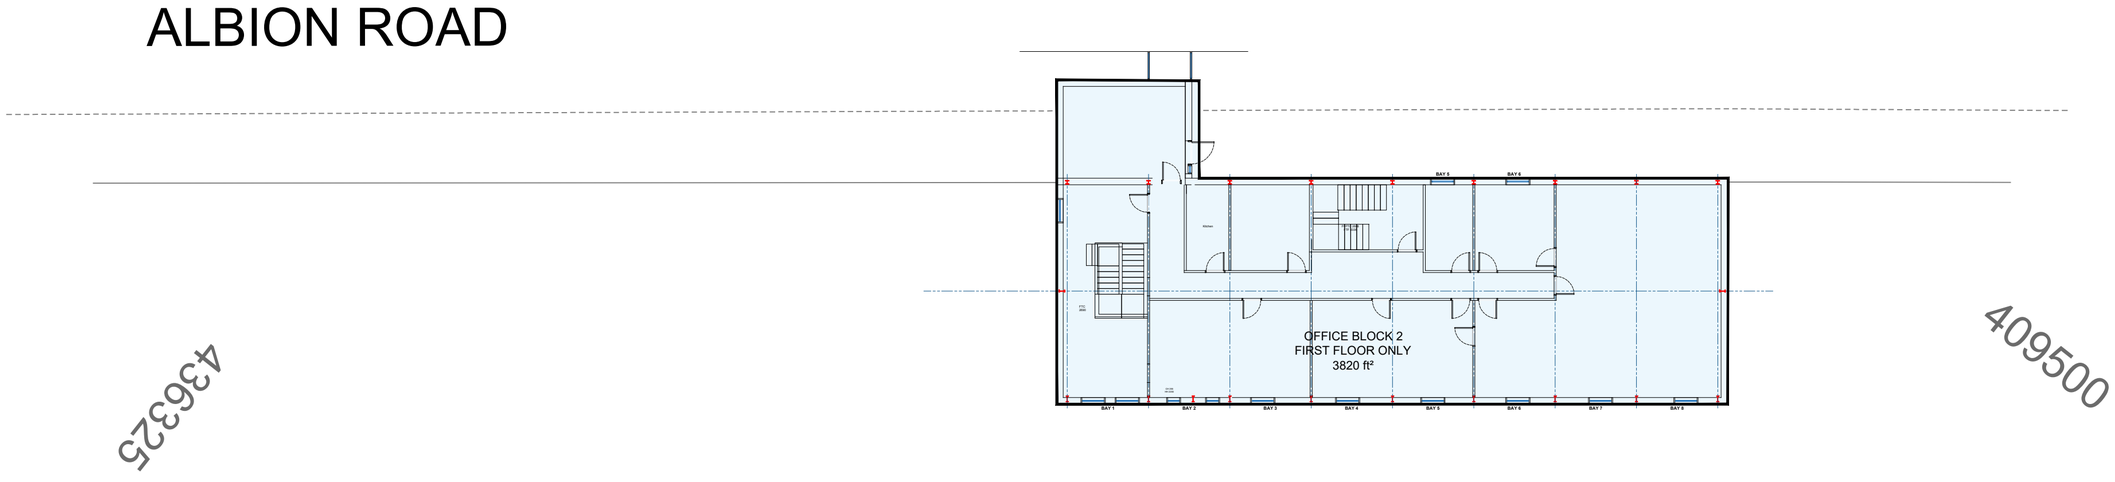

Proposed Office Block First Floor Plan
Scale **1:200**

Hirst Architects
Royal Institute of British Architects
(RIBA)Chartered Practice

CLIENT:
Hirst Architects Ltd

SITE ADDRESS:
1 Albion Rd, Carlton, Barnsley S71 3HW

DRAWING NUMBER:
Proposed Building and Site Plans

REVISION NUMBER:
First Issue

RIBA STAGE:
RIBA Stage 3 PLANNING

DRAWN BY:
Luke Hirst BA(Hons) March(Hons) ADPPA ARB
RIBA CHARTERED ARCHITECT

CHECKED BY:
Luke Hirst BA(Hons) March(Hons) ADPPA ARB
RIBA CHARTERED ARCHITECT

SCALE
1:200

PAPER
A.1

01226 491 777
Office@HirstArchitects.com
www.HirstArchitects.com