


Existing Thurlstone Road Elevation

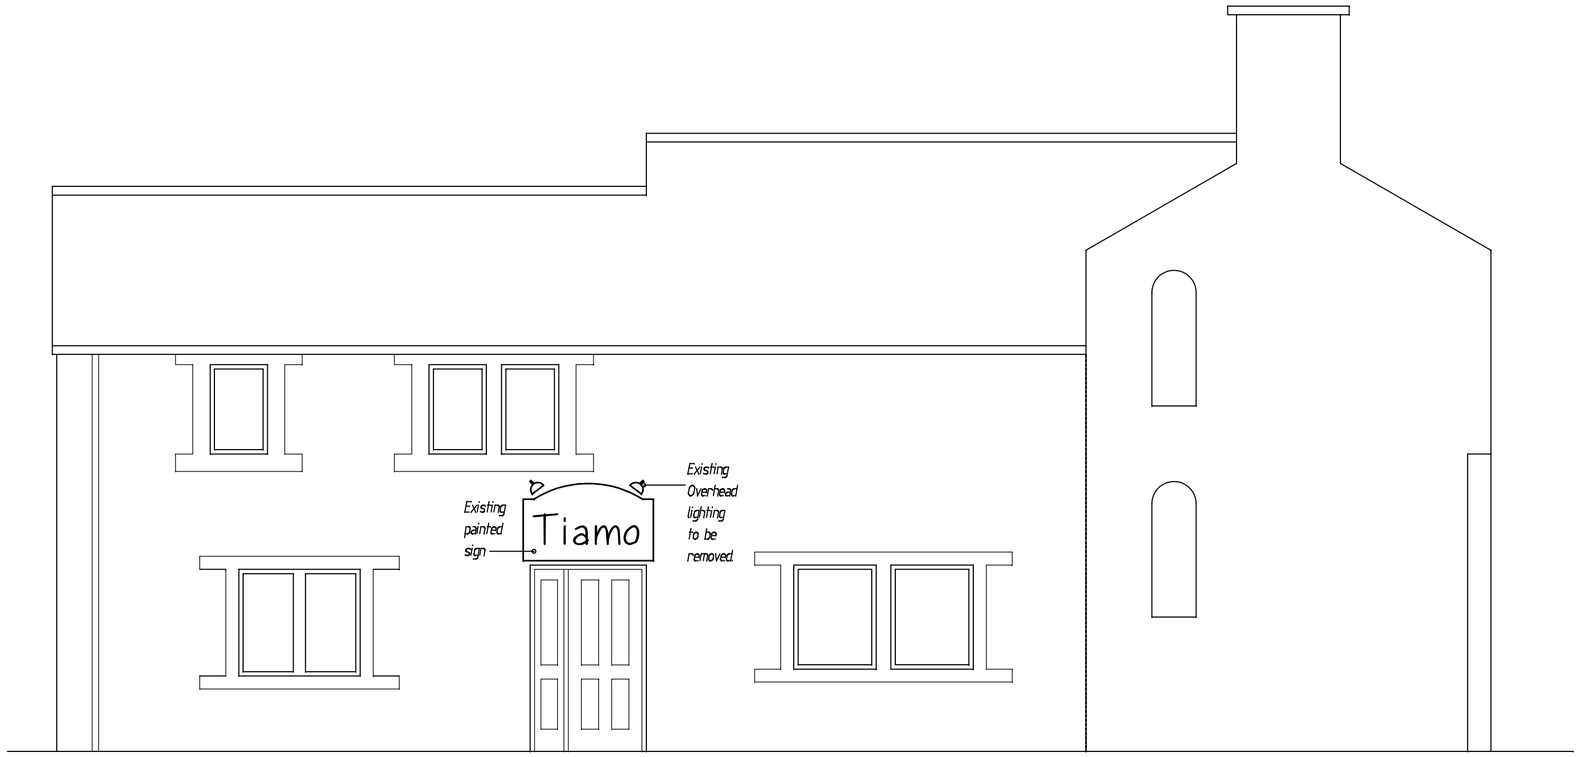


Proposed Thurlstone Road Elevation

ANDREWS ALLEN ASSOCIATES

Date Mar. 11 Scale 1 : 50 Drawing Number 1312-01

Revision

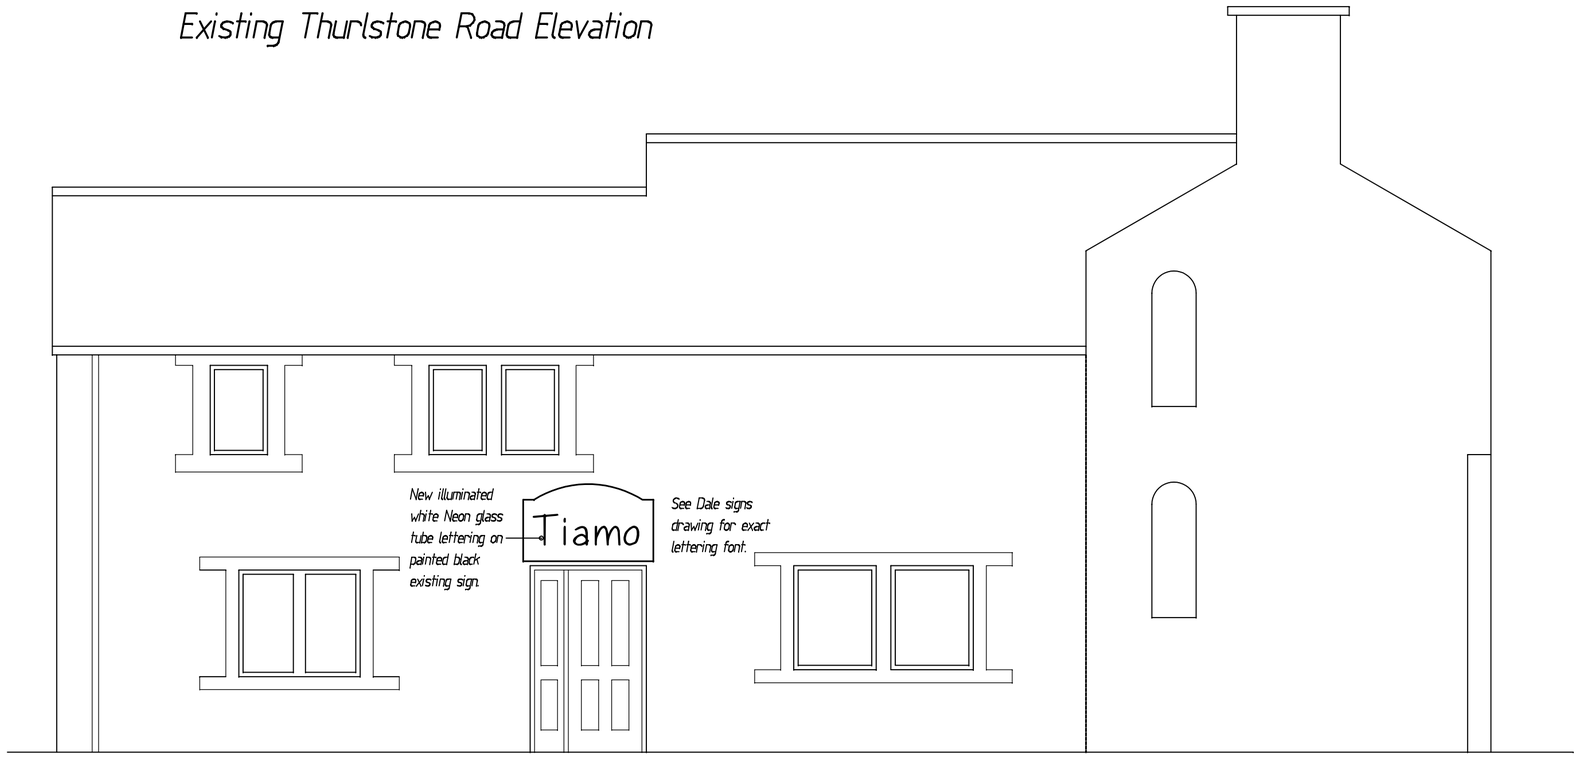Drawing Title
Existing & Proposed
Thurlstone Road Elevations

Project
Tiamo,
13 Thurlstone road
Penistone. S36 9EF

Client
Mr. P. Allgrini

Gisborne House
3 Gisborne Road
Ecclesall
Sheffield S11 7HA

Tel:. 0114 267 8248
Mob 0780 390 5228
www.andrewsallen.info
fandrews@tiscali.co.uk

Interior / Landscape Design Surveying Architecture Contract Management Party Wall Surveyors