Peter Thompson M.C.I.A.T.

Architectural Design Consultant Ltd.
Tel & Fax 01226 201391
Mobile: 07973 251730
e-mail: peter-thompson@hotmail.co.uk

PROPOSED CHANGE OF USE FROM
2No FLATS TO OFFICES
7 ST JOHNS HOUSE, ST JOHNS RD
CUDWORTH Site Plan 1:500

Linwood
Barnsley Road
Dodworth
Barnsley S75 3JR



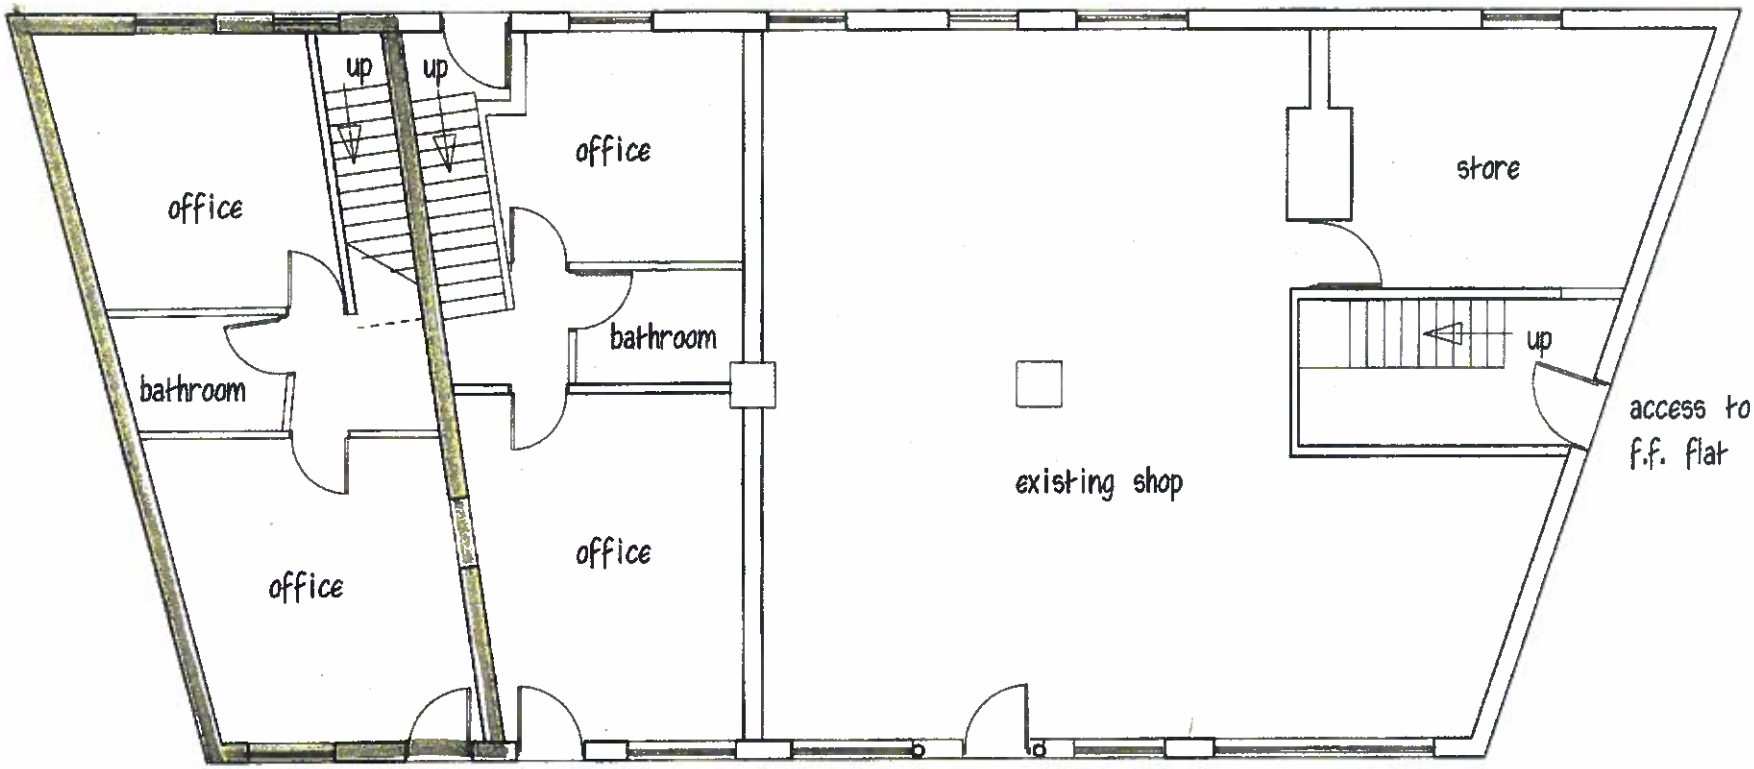

PROPOSED GROUND FLOOR

PROPOSED CONVERSION OF
G.F. FLAT TO OFFICE
7 St JOHNS ROAD
CUDWORTH 1:100

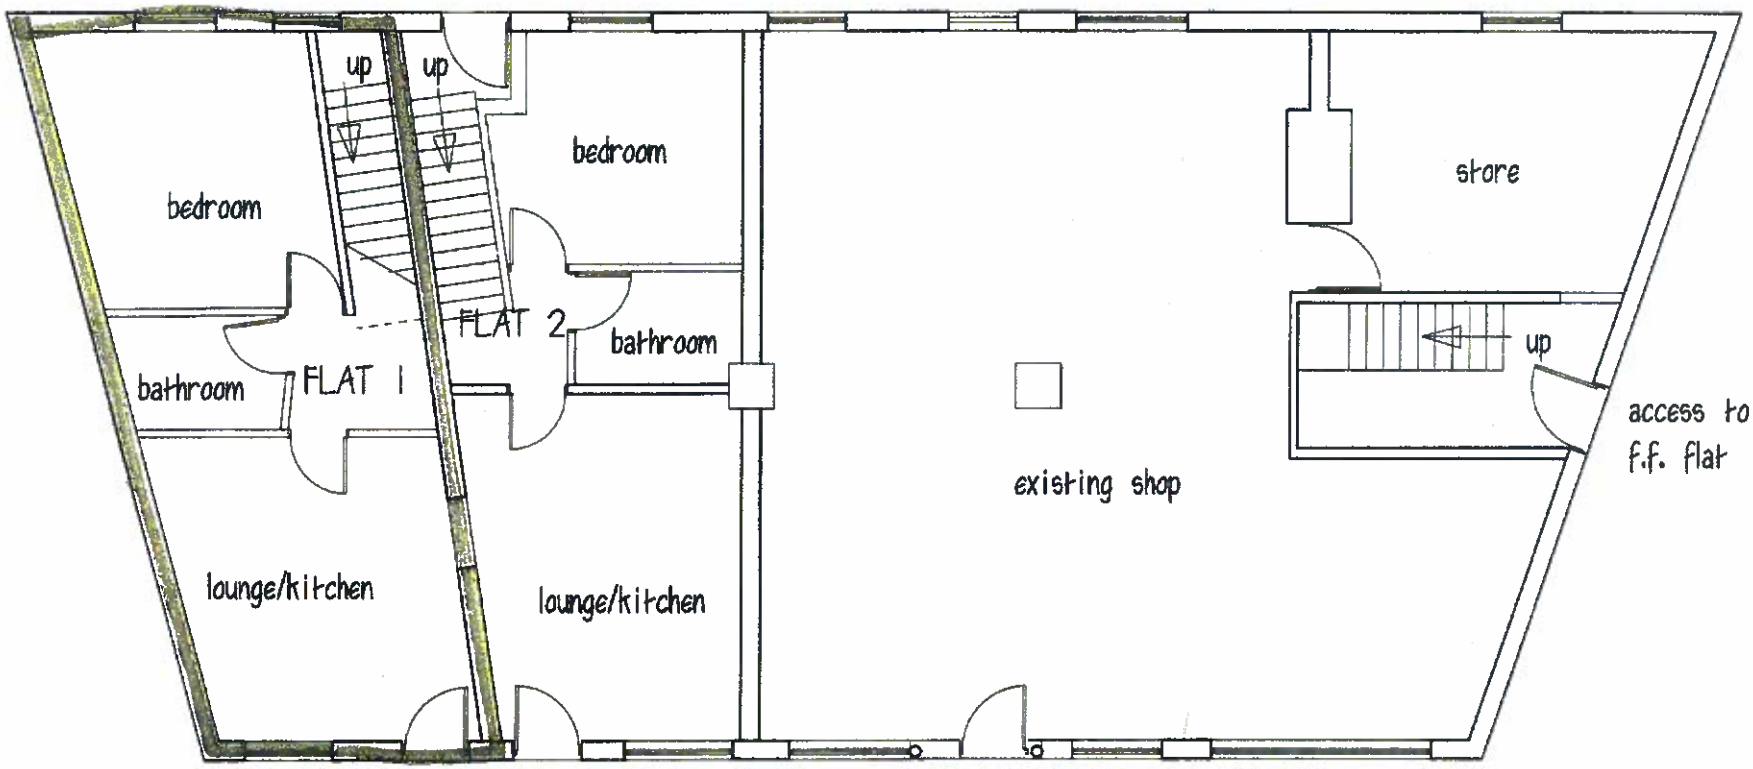

EXISTING GROUND FLOOR

PROPOSED CONVERSION OF
G.F. FLAT TO OFFICE
7 St JOHNS ROAD
CUDWORTH 1:100

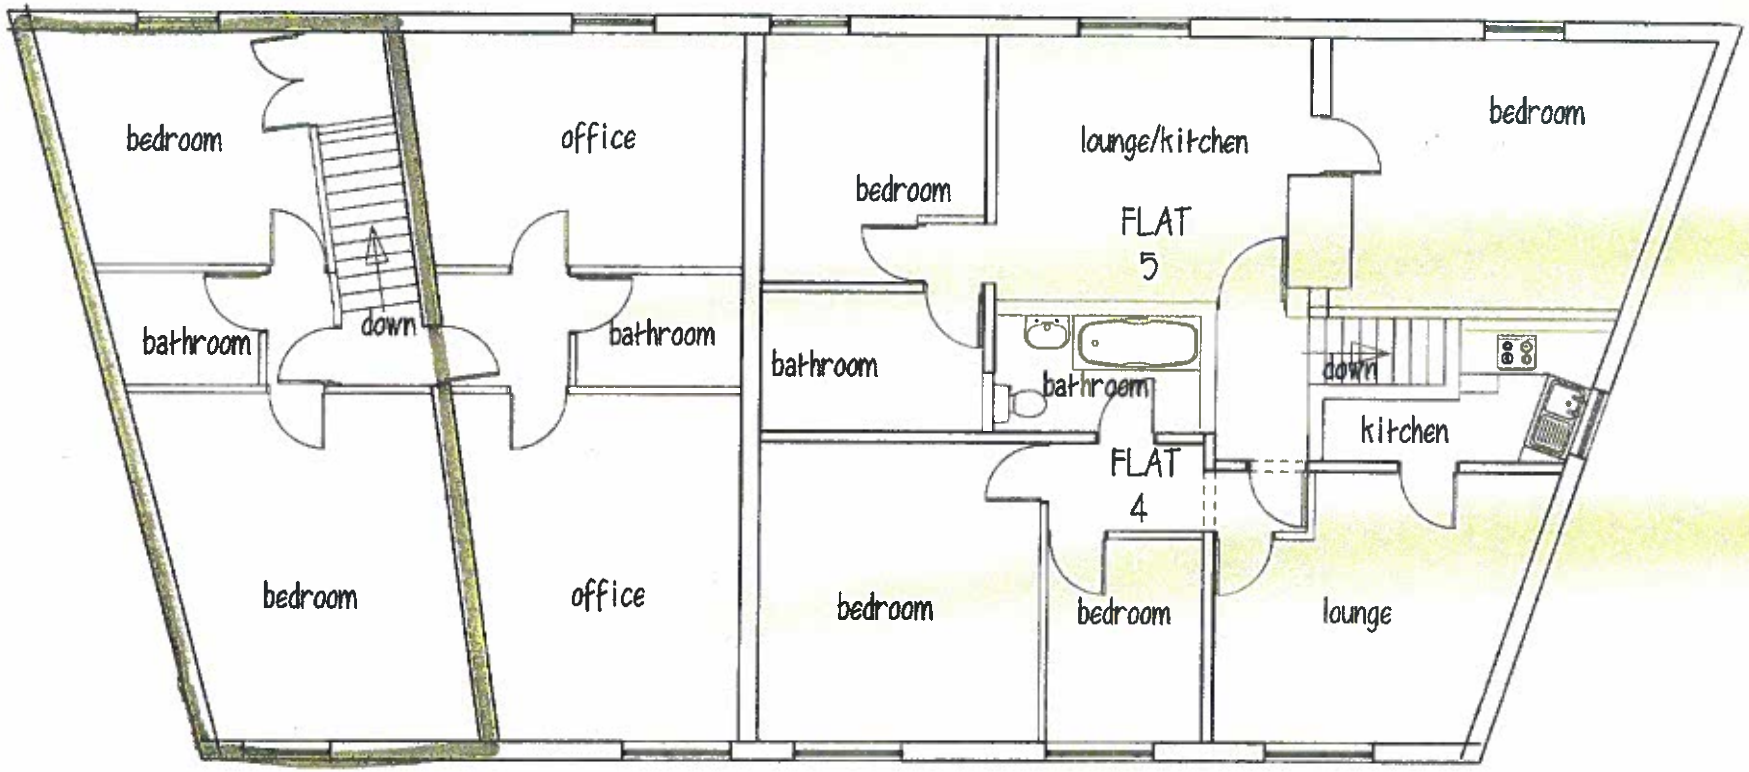

EXISTING FIRST FLOOR

PROPOSED CONVERSION OF
F.F. FLAT TO OFFICE
7 St JOHNS ROAD
CUDWORTH

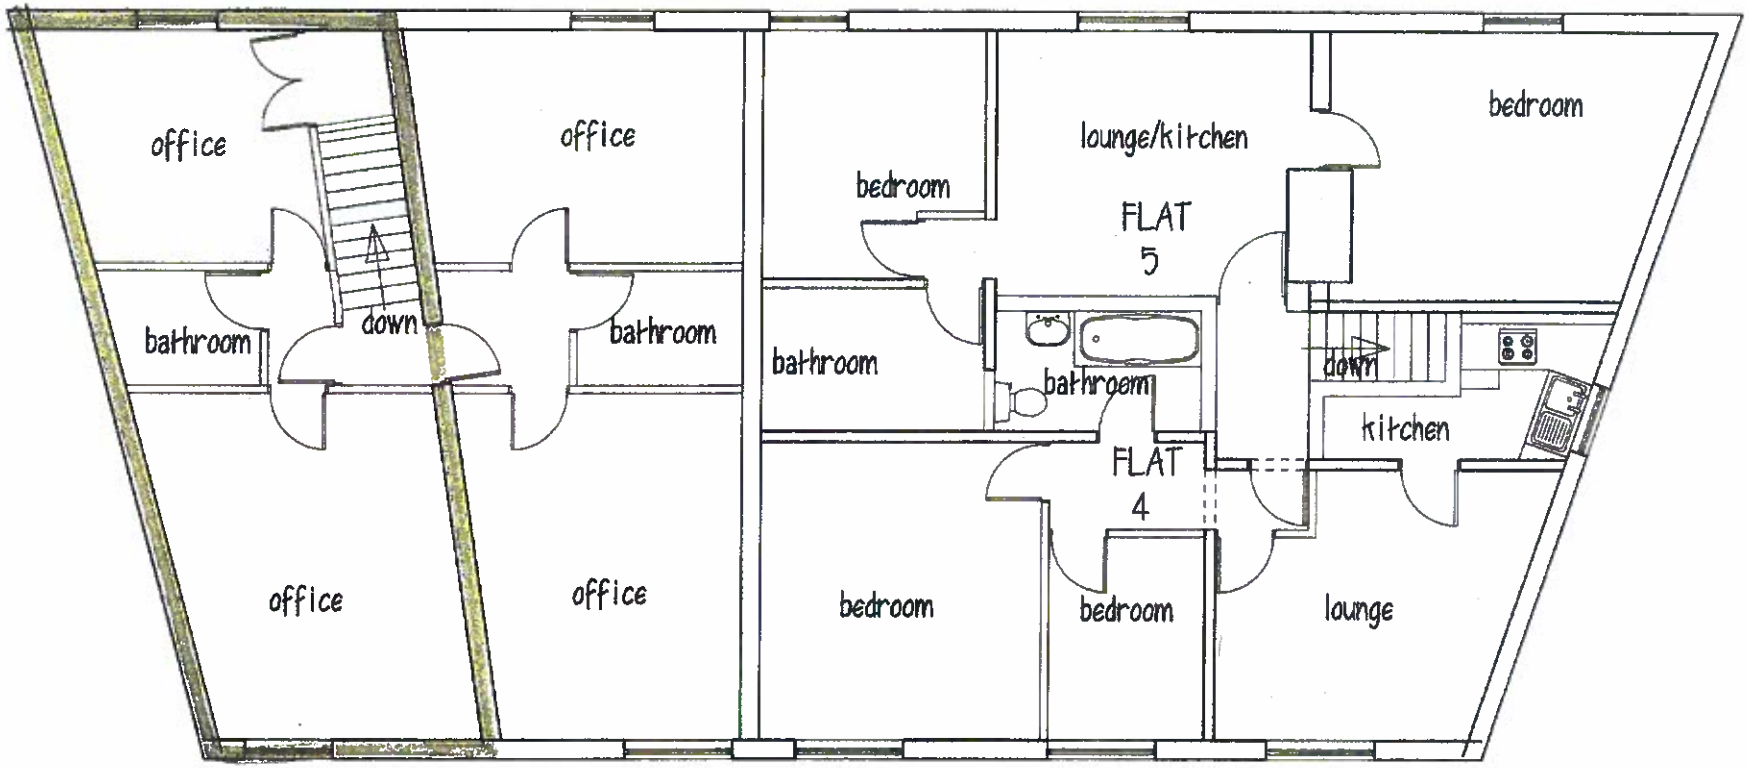

PROPOSED FIRST FLOOR

PROPOSED CONVERSION OF
F.F. FLAT TO OFFICE
7 St JOHNS ROAD
CUDWORTH