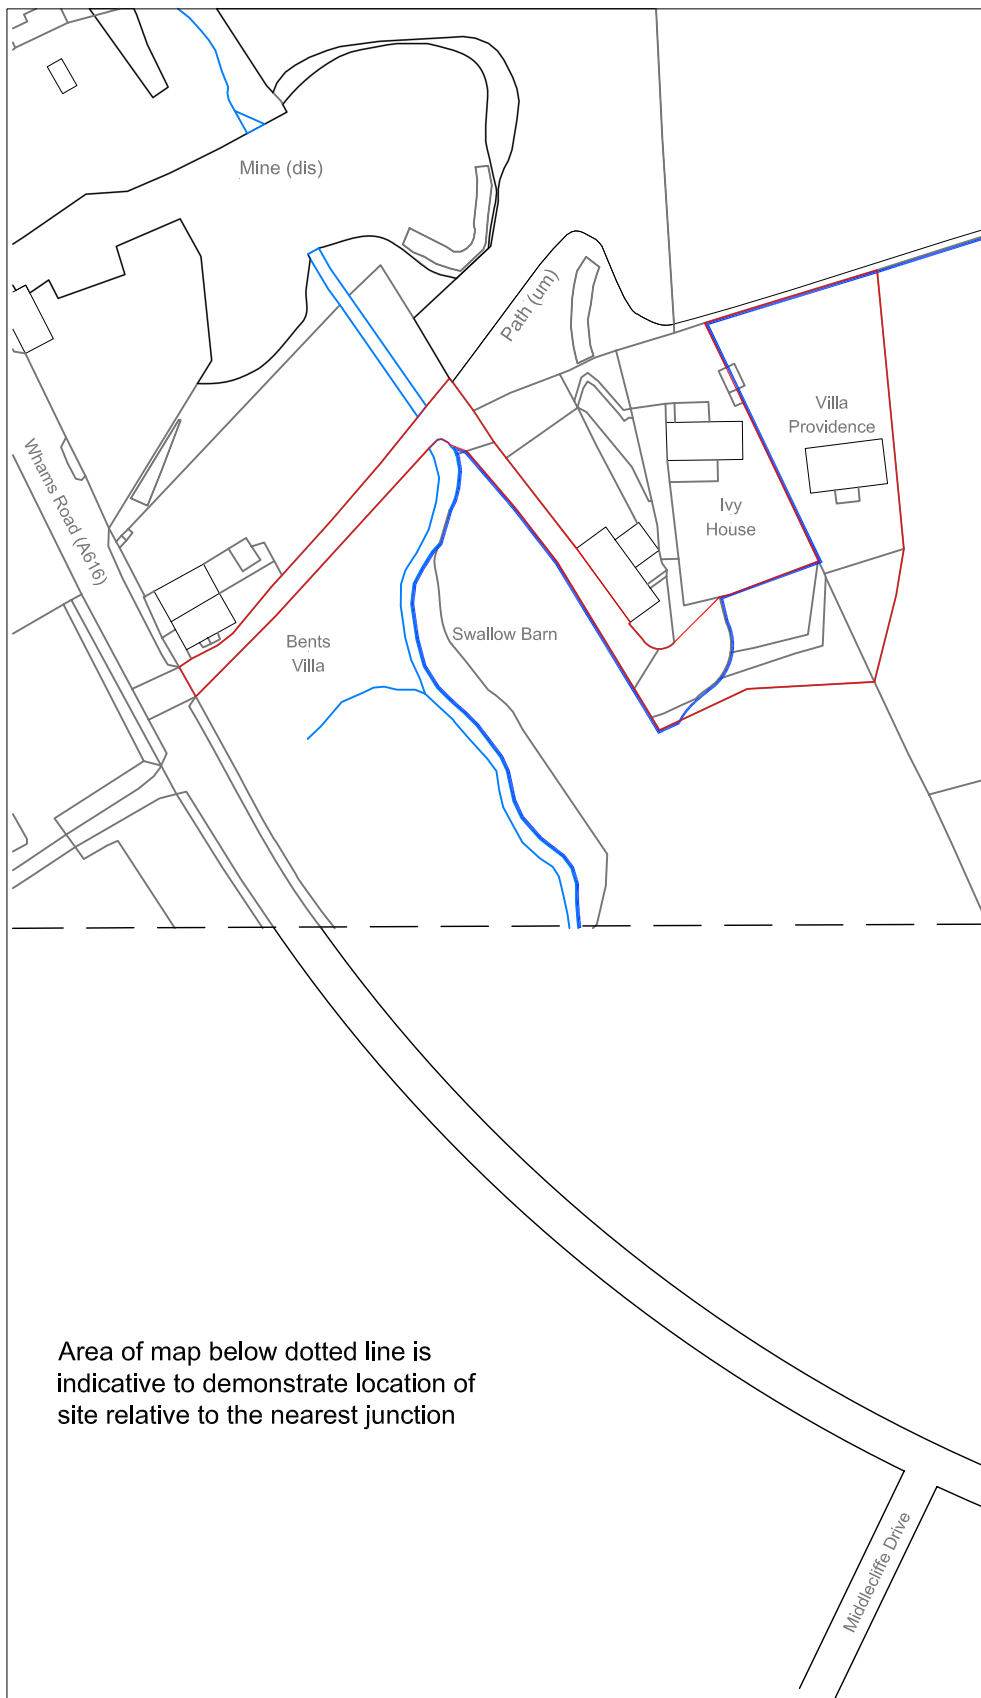


Red line boundary indicates site area and access track

Blue line boundary - Land owned by Applicants (entire field to the east of the property)

Area of map below dotted line is indicative to demonstrate location of site relative to the nearest junction

Revision	Description	By	Date

CAD Info: G:\ACAD\ARCH

Essence Architecture Ltd

Client

Mr & Mrs Goldthorpe

Project

Villa Providence
Demolition and Rebuild of dwelling

Drawing Title

Location Plan

A4	Scale 1:1250	Status Planning
Drawn JSH	Checked	Date 13 1 16
Project No. 2015-39	Drawing No. Loc 01	Revision

Head Office: Upper Bagden Farm
Bagden Lane
Clayton West
Huddersfield
HD8 9LQ

Tel: 01484 865000
Fax: 01484 865071
Email: info@ronanddevelopments.com
Web Site: www.ronanddevelopments.com

©Crown Copyright. All rights reserved. Licence no. 100041040