
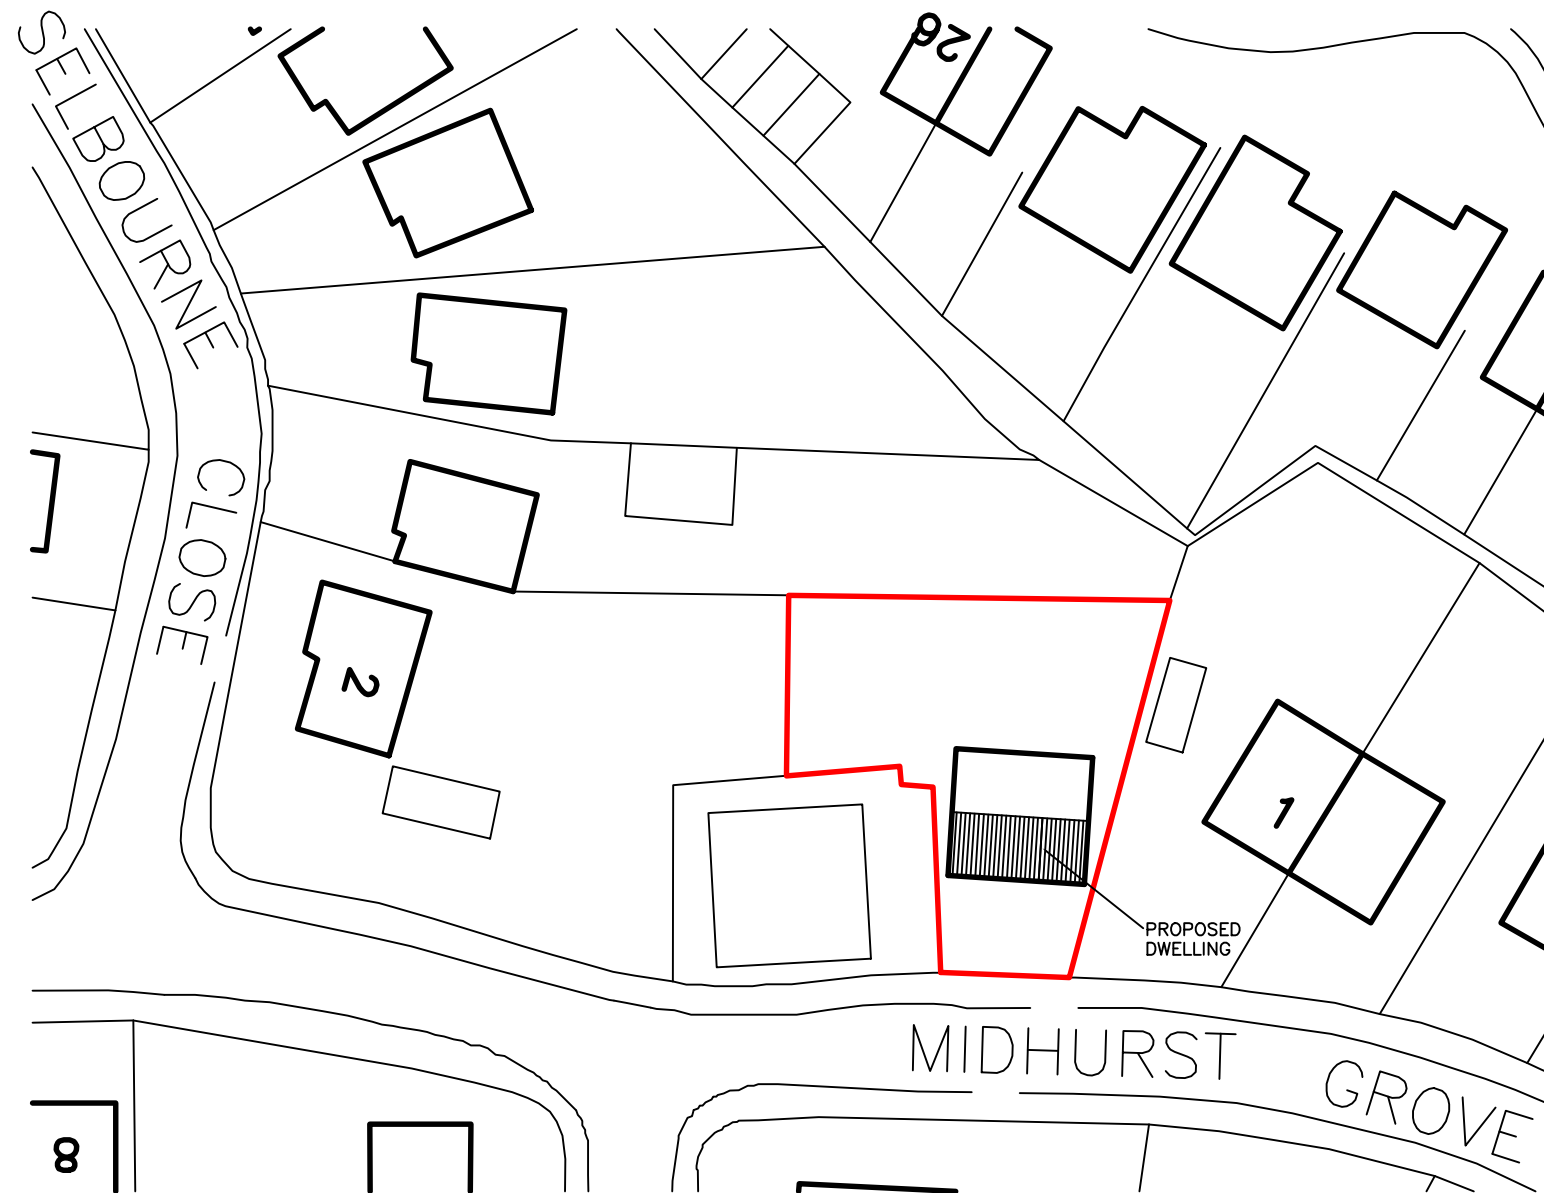


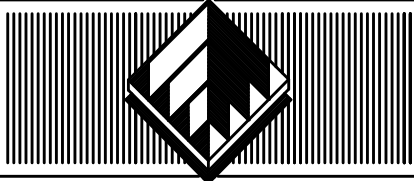

É Project Management Services 2010

PROJECT MANAGEMENT services  CHARTERED CONSTRUCTION CONSULTANTS 4 HUDDERSFIELD ROAD, BARNSELY, SOUTH YORKSHIRE S70 2LT TELEPHONE (01226) 286276 FAX (01226) 731265 e - mail: info@pmsdesign.co.uk					
CLIENT					
MRS M JOHNSON.					
PROJECT					
OUTLINE PLANNING FOR A DWELLING LAND ADJ MIDHURST GROVE BARUGH GREEN BARNSELY					
FILE NAME	DWG.No	SCALE	DATE	DRAWN	REV.
JOHNSON OUTLINE.DWG	2305/01	1:500	1/2/2011	DE	