




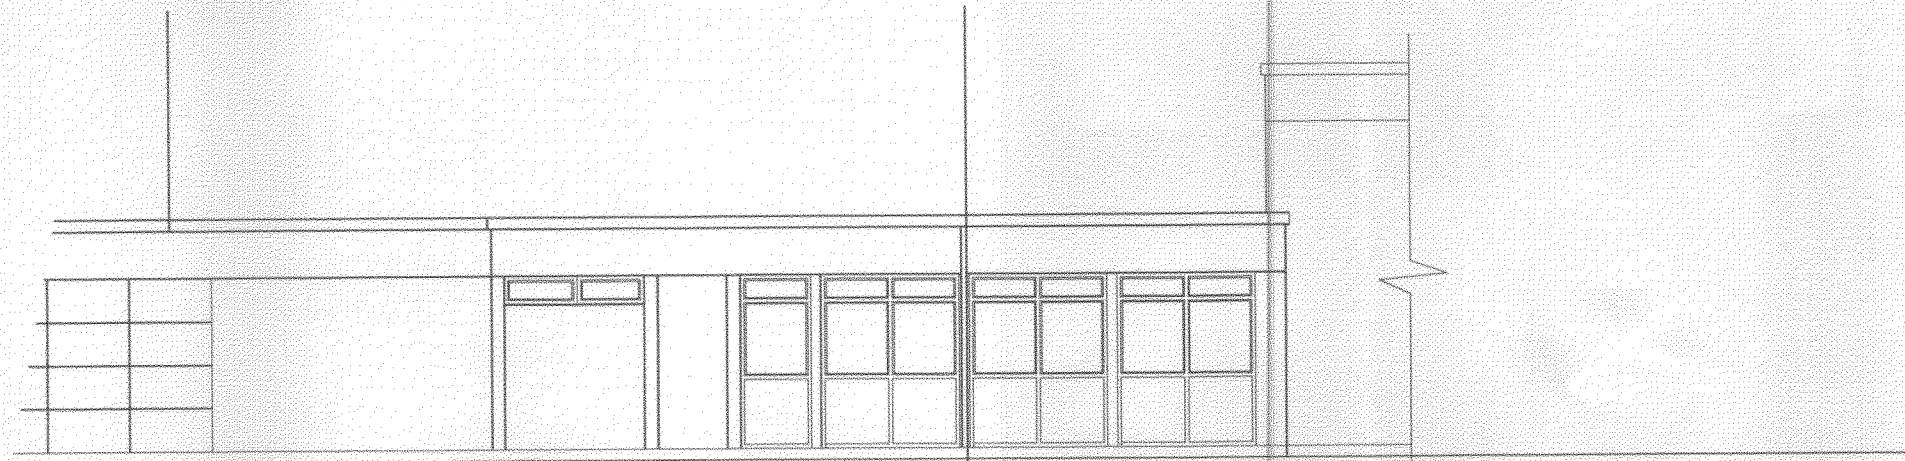


Existing North West Elevation

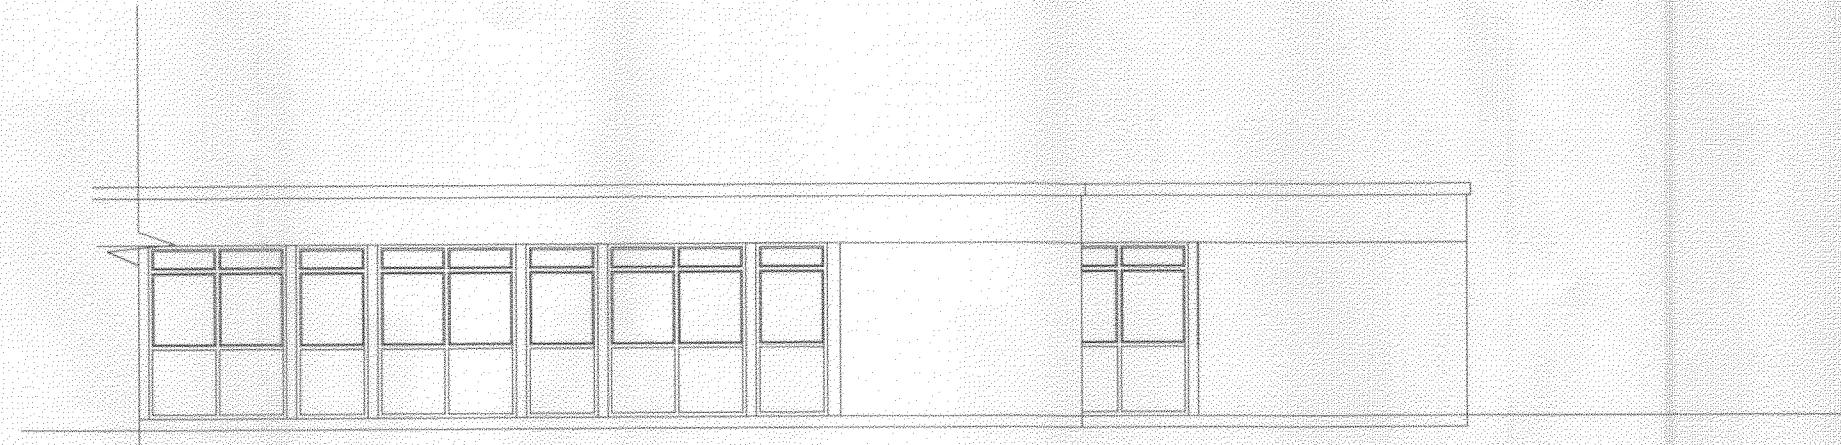


Existing South West Elevation

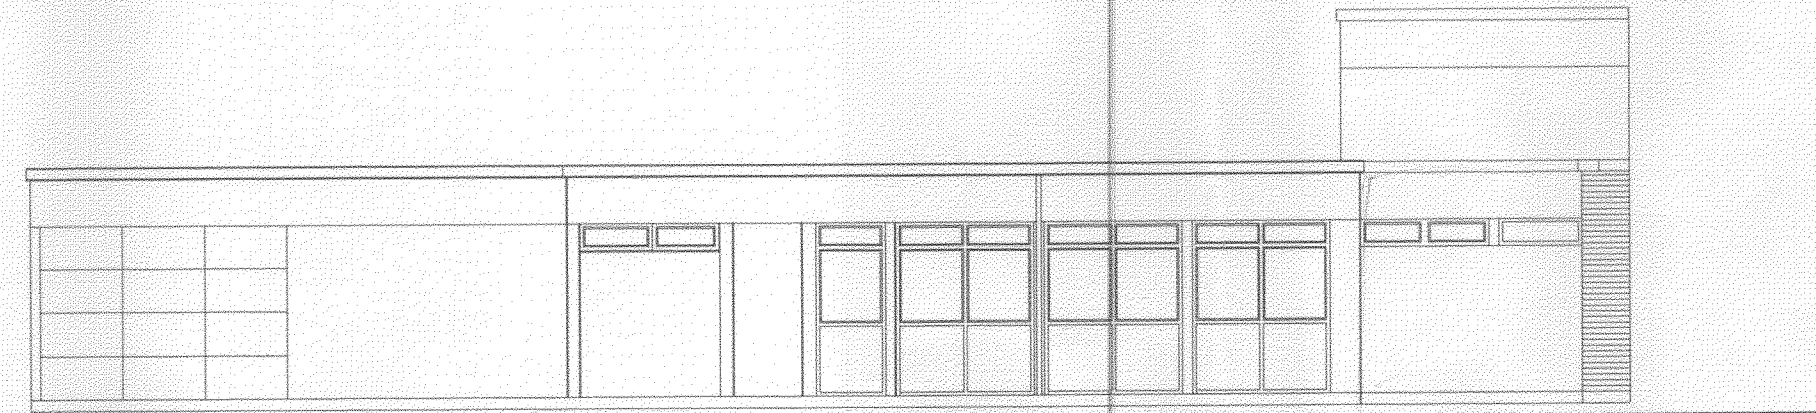

Existing North East Elevation (Existing Extension omitted for clarity)

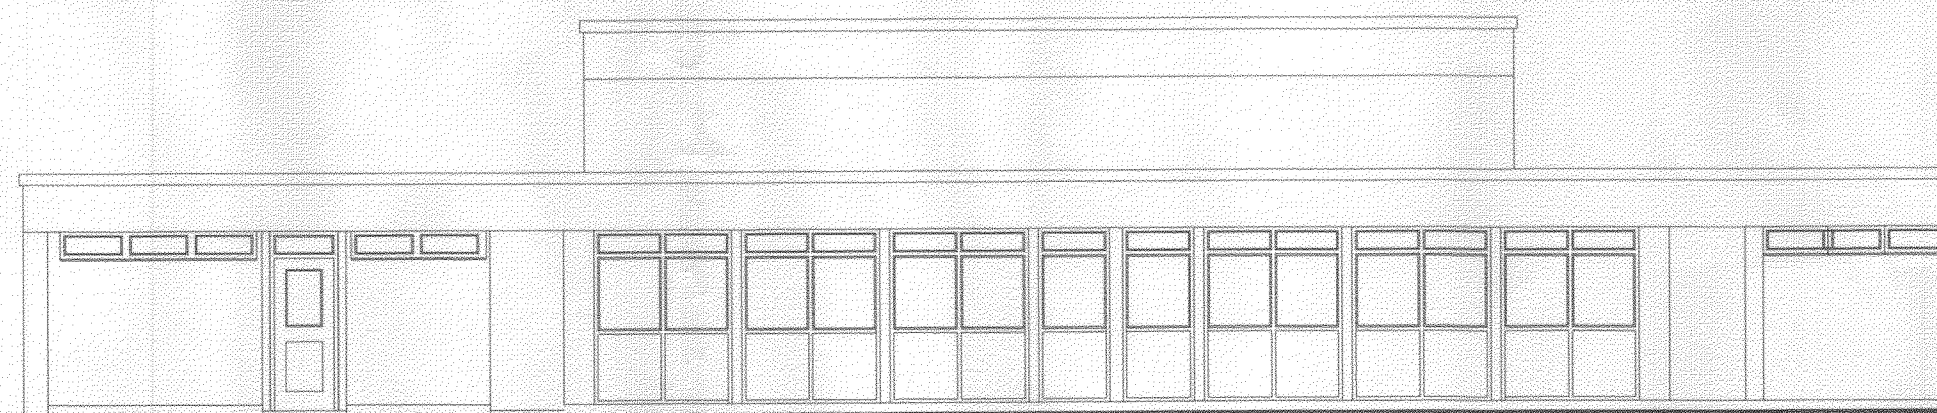

Existing South East Elevation

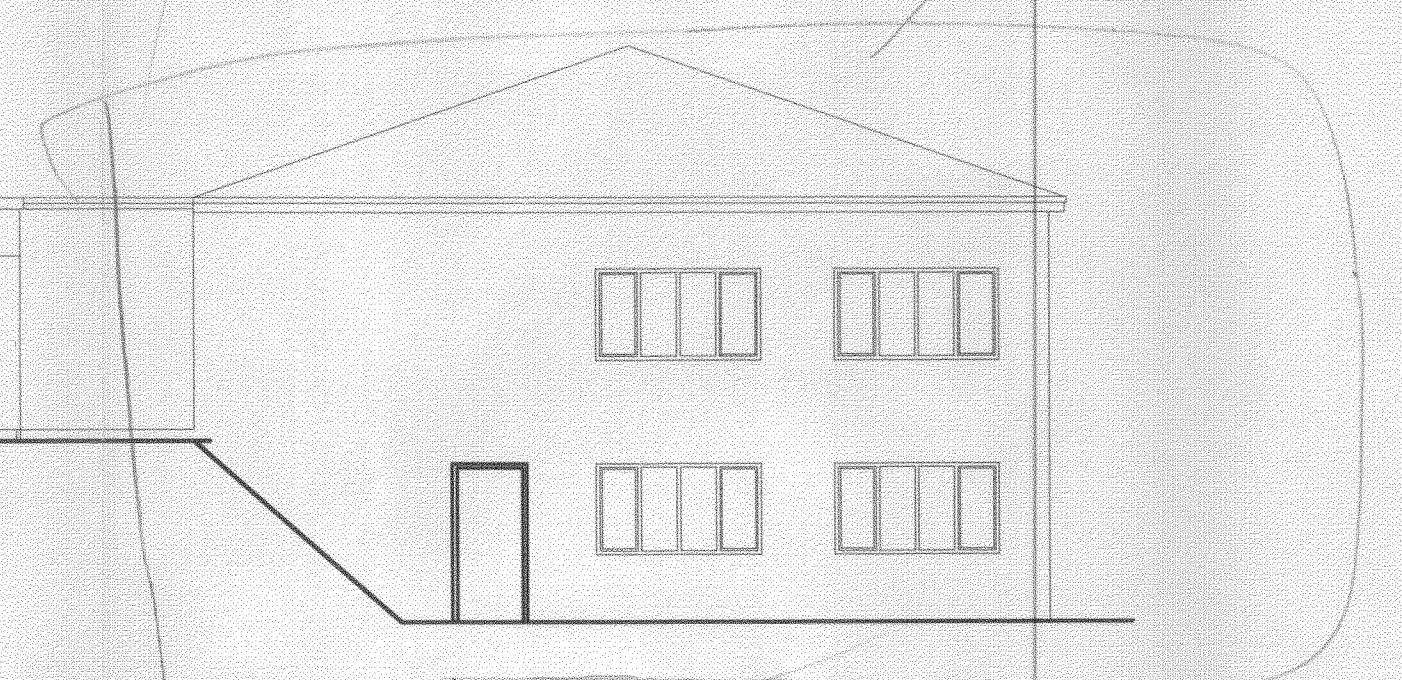

Existing Elevations



Proposed North East Elevation (Existing extension removed for Clarity)

Alteration

REV	DATE	DESCRIPTION
<small>The contractor is to comply in all respects with the current Building Regulations and is to check all site dimensions and levels. Do not scale from the drawing, use written dimensions. To be read in conjunction with Pre-Tender Health & Safety Plan / Preliminaries Section (Section A34 etc). Maps are reproduced from Ordnance Survey material with the permission of Ordnance Survey on behalf of the Controller of Her Majesty's Stationary Office © Crown copyright. Unauthorised reproduction infringes Crown copyright and may lead to prosecution or civil proceedings 100022264 (2011)</small>		
		NPS BARNSELY LTD PO BOX 634 BARNSELY SOUTH YORKSHIRE, S70 9GG TEL: 01226 774605 FAX: 01226 774399 EMAIL: enquiries@nps-co-uk
<small>Head Office: Langston House, 16 Central Avenue, St Andrews Business Park, Norwich, NR7 6HR. Tel: 01603 706000 Fax: 01603 706001 Other Office locations can be found on website: www.nps.co.uk</small>		
PROJECT GREENFIELD PRIMARY SCHOOL		CLIENT EDUCATION
SUBJECT EXISTING AND PROPOSED PLANS		DATE 3/04/2012
		SCALE
		DRAWN HWA
		CHECKED
		PROJECT NR ED 2379
		DRAWING NR A00(0)004