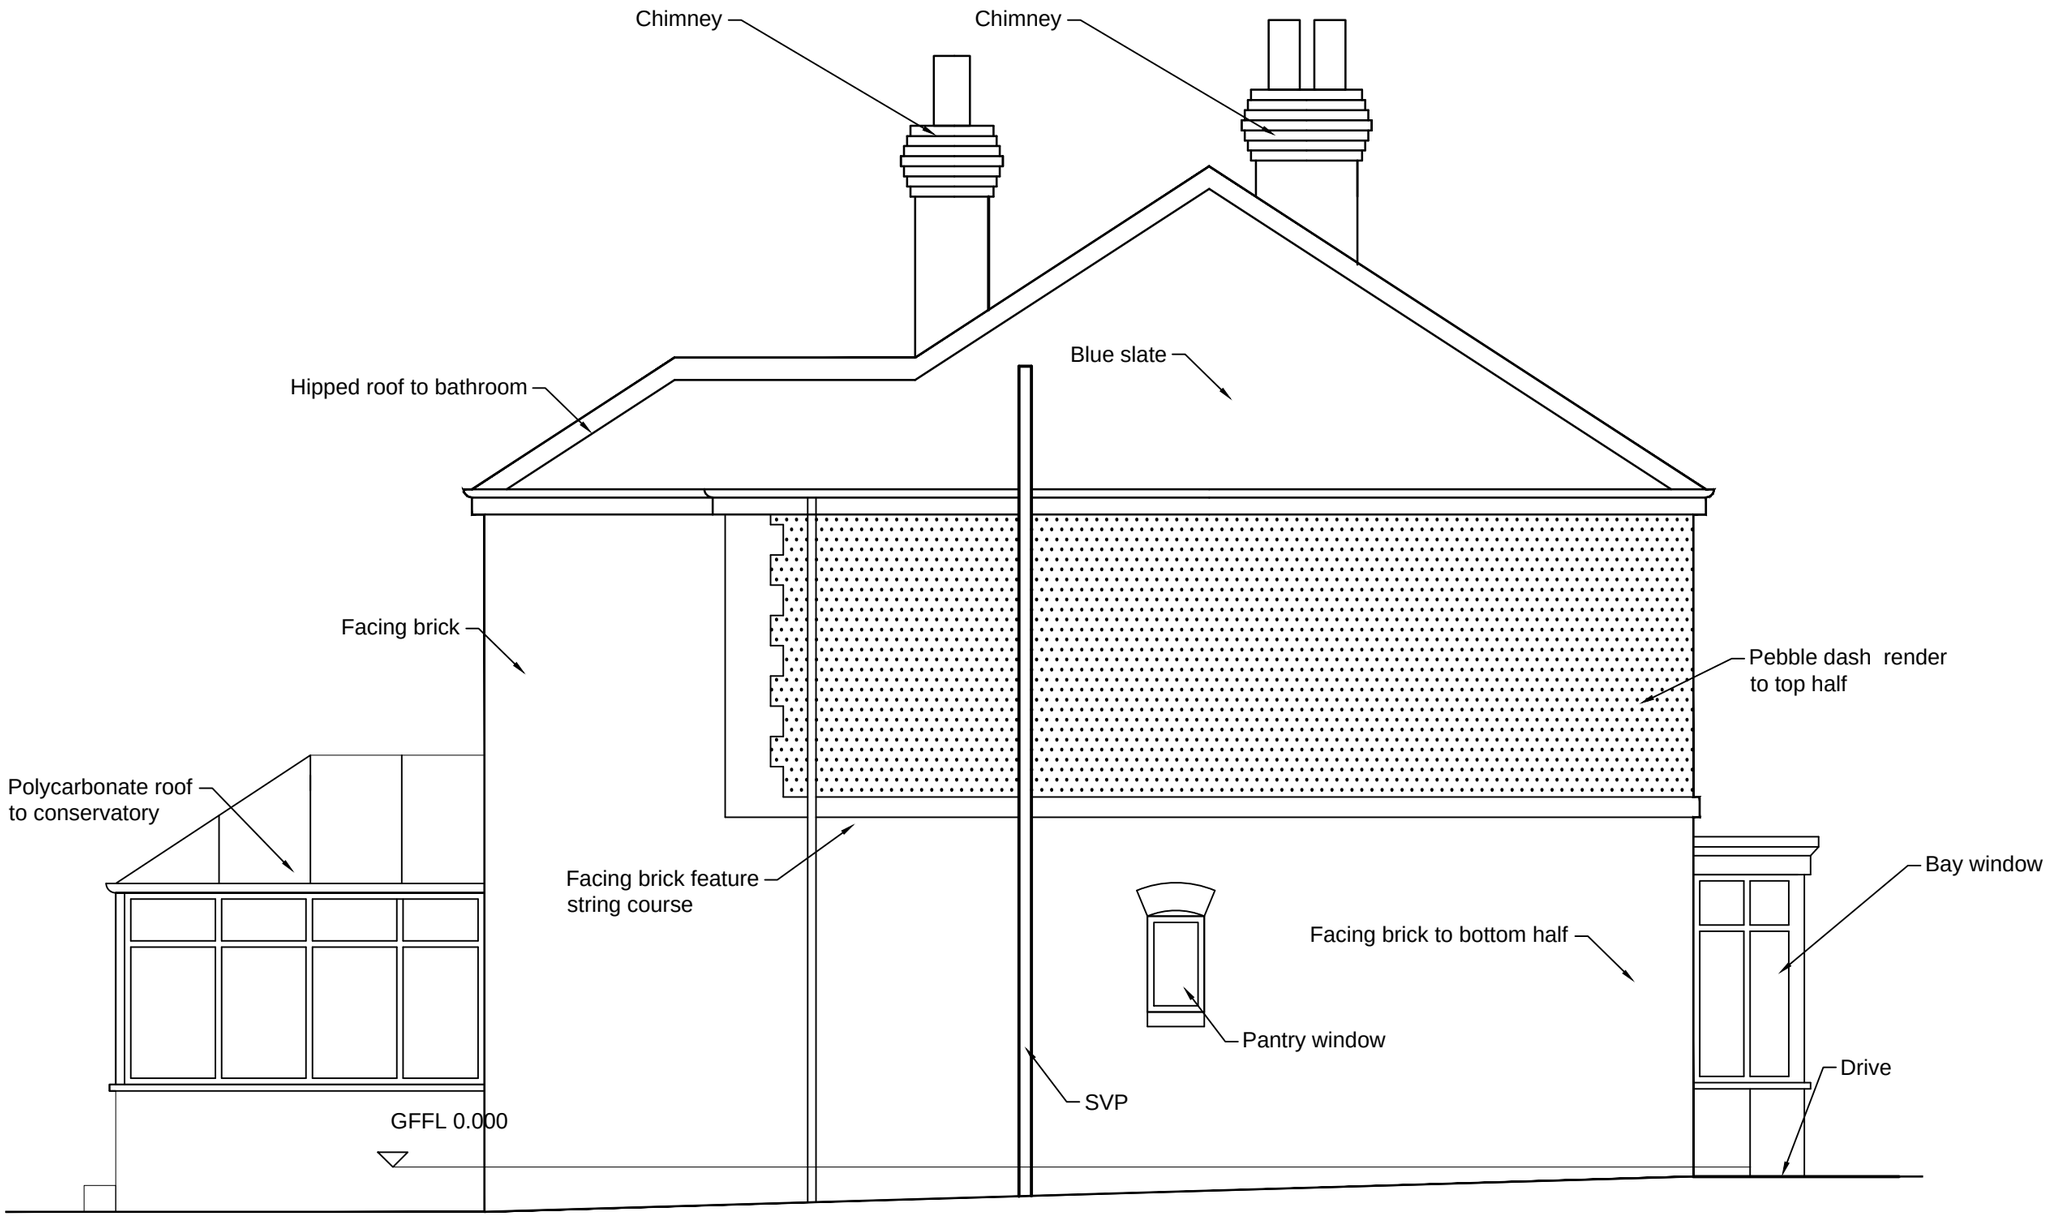

Existing side elevation 1:50

Revisions	A. Conservatory and bay window added.	09-05-18

This drawing is for planning permission only and is not a construction drawing.

Drawing Title	EXISTING-SIDE-ELEVATION		
Job No. - Dwg No.	S&GSpeed/2018/3A	.	–
Client:	Sue and George Speed 73 Vernon Road Worsbrough BARNSLEY S70 5HH		
Scale.	1:100		