Revision	Date
-	-

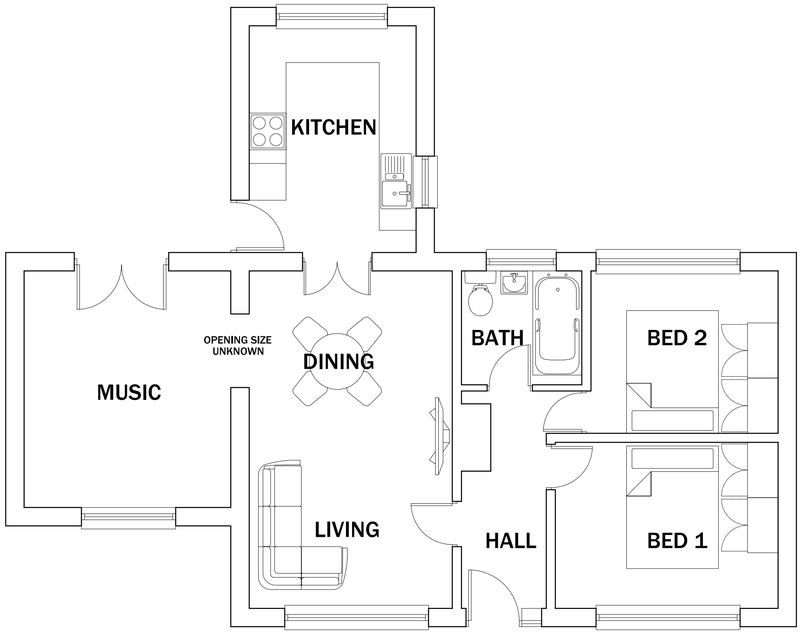

EXISTING GROUND FLOOR PLAN
SCALE 1:50

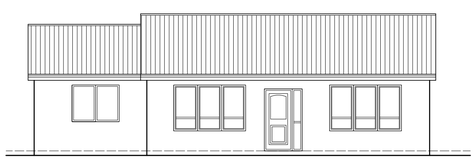

FRONT ELEVATION

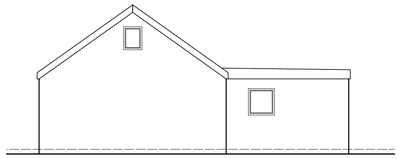

SIDE ELEVATION

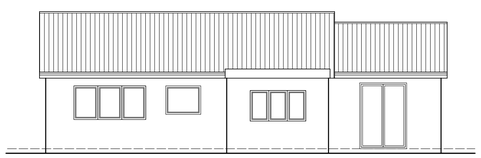

REAR ELEVATION

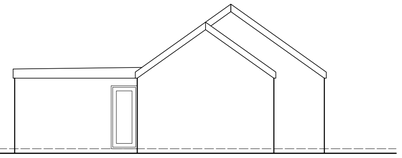

SIDE ELEVATION

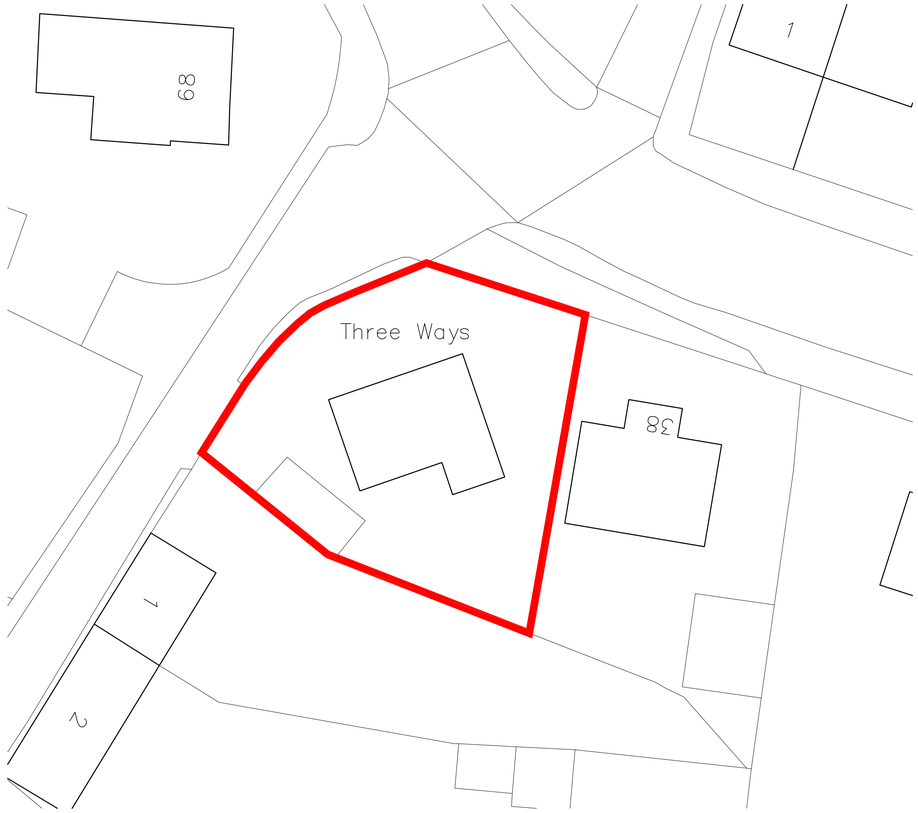

SITE PLAN
SCALE 1:200

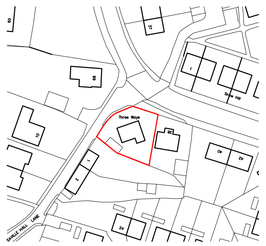

LOCATION PLAN
SCALE 1:1250

CODA Bespoke
Sheffield - Manchester
www.codastudios.co.uk
0114 2794931
hello@codastudios.co.uk

MR & MRS RANNUS	Client
DECEMBER COTTAGE	Job
EXISTING PLANS & ELEVATIONS	Title
SITE & LOCATION PLAN	

DRAWN	CHECKED	DATE	SCALE	
LC	AGH	JULY 2017	A3 ISSUE:	A1 ISSUE:
			-	AS SHOWN

REVISION	DRAWING STATUS	DRAWING NUMBER
-	-	2616-001

© COPYRIGHT EXISTS ON THE DESIGNS AND INFORMATION SHOWN ON THIS DRAWING
The Contractor must verify all dimensions on site before making shop drawings or commencing work of any kind. No dimensions to be scaled from this drawing. Architect to be notified of any discrepancies in dimensions immediately.