
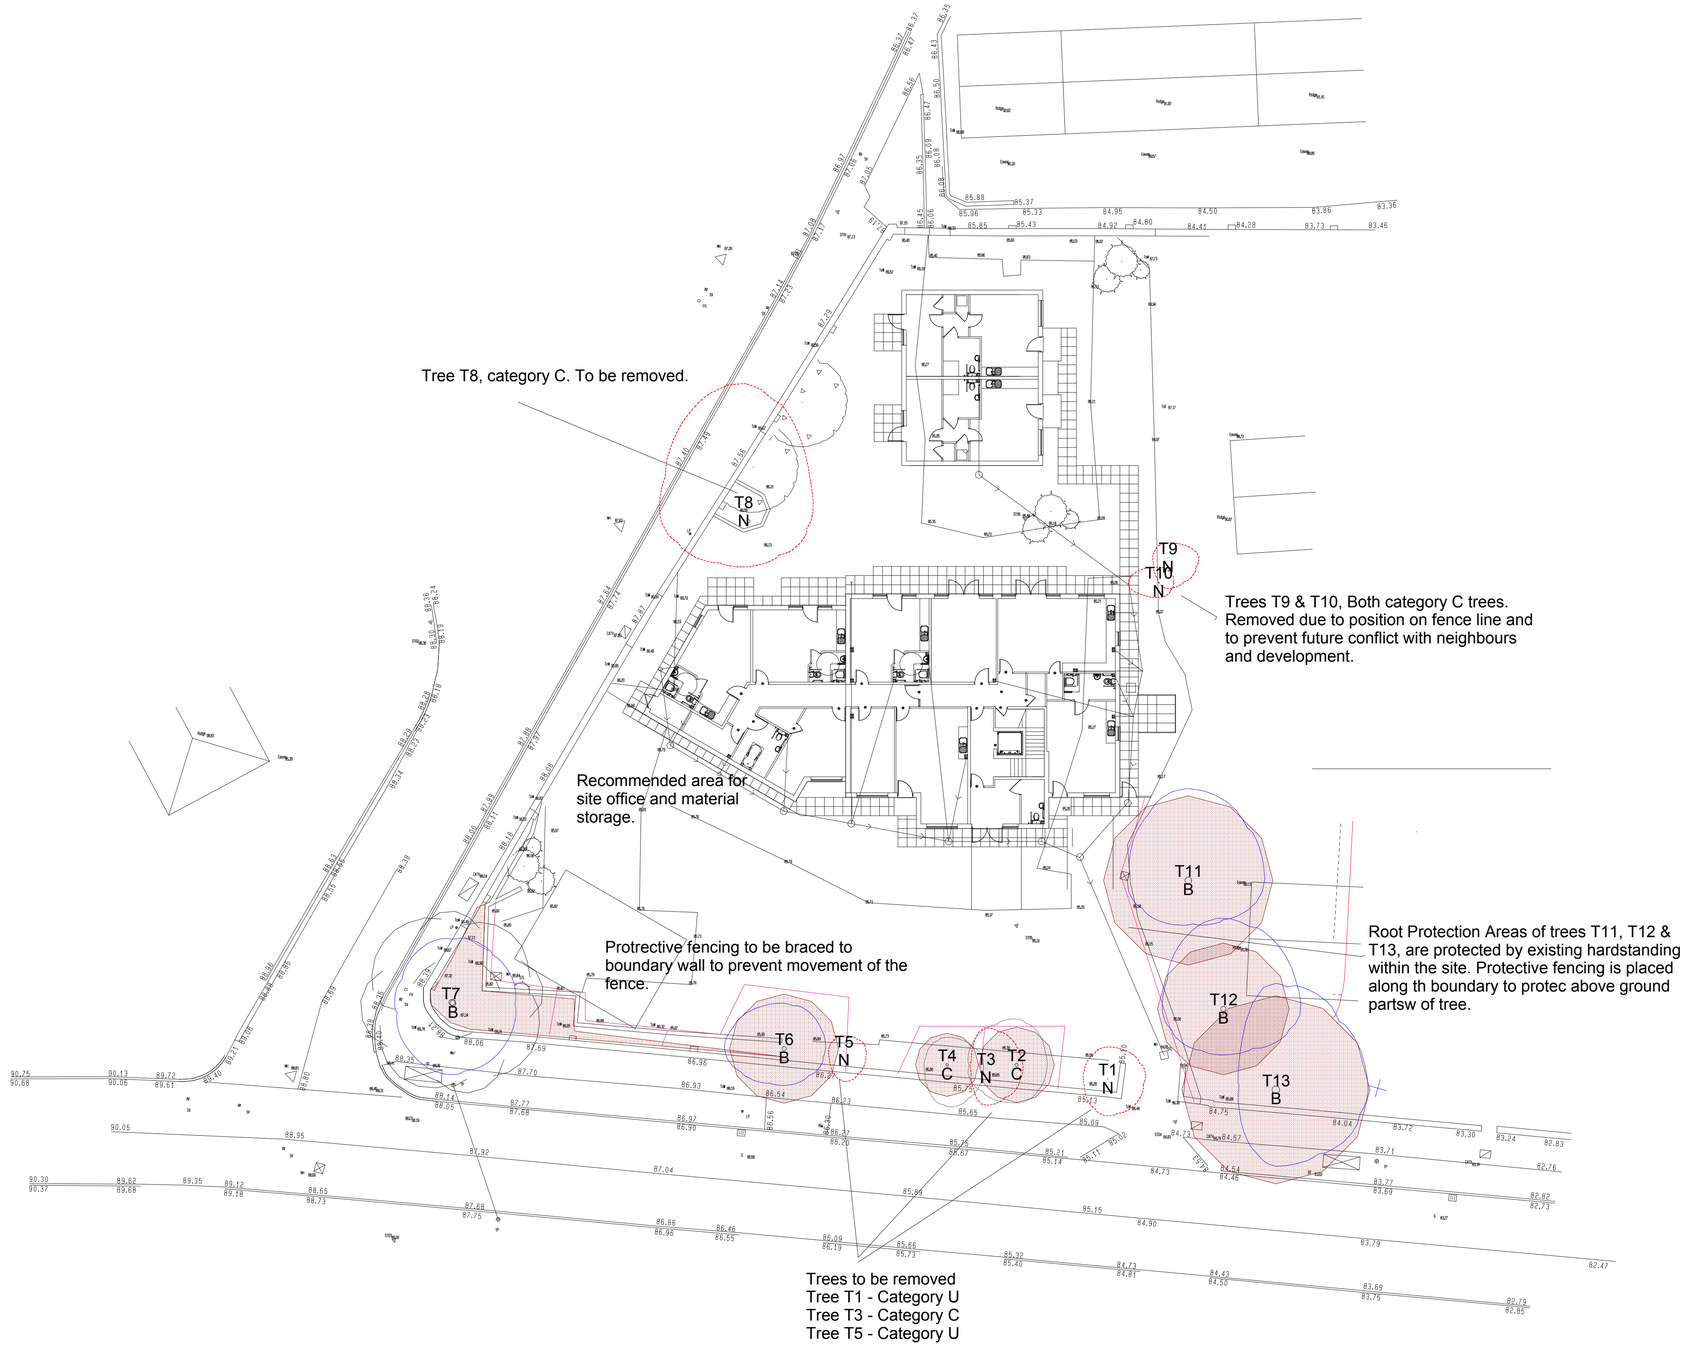


The original of this plan was produced in colour, a monochrome copy should not be relied upon.

Trees To Be Removed

Protective Fencing

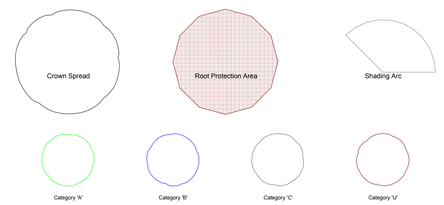

0 30m

Braemar Arboriculture Limited

Unit 1.09 Cannock Chase Enterprise Centre, Rugeley Rd,
Hednesford, Staffordshire, WS12 0QU
Tel: 01543 877200 / 07749 068624 - braemararbltd@gmail.co

Tree Protection Plan - 70 Vernon Rd

SCALE :	DATE :
1 : 200 @ A1	18/12/2018

MAP FILENAME : BALDS017-18

N

Map data shown may contain Ordnance Survey ® products supplied by Pear Technology Services Ltd; Email: info@peartechnology.co.uk
© Crown Copyright and database rights from date shown above
Ordnance Survey ® licence number 100023148