



Section C




Section Key

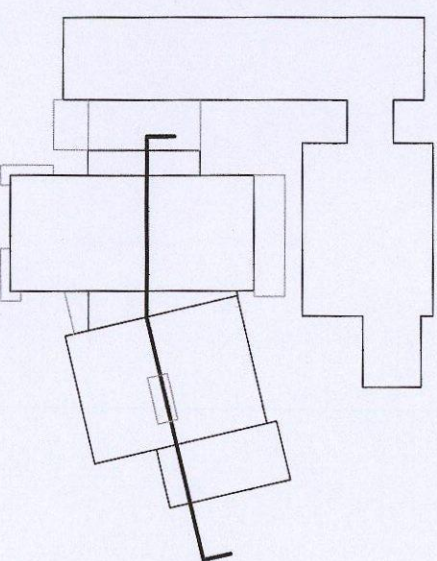


Section B

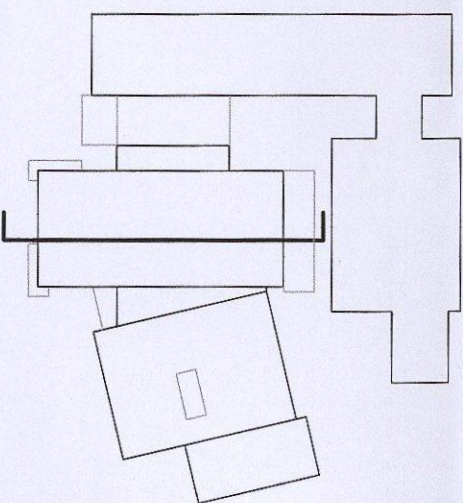

Section Key

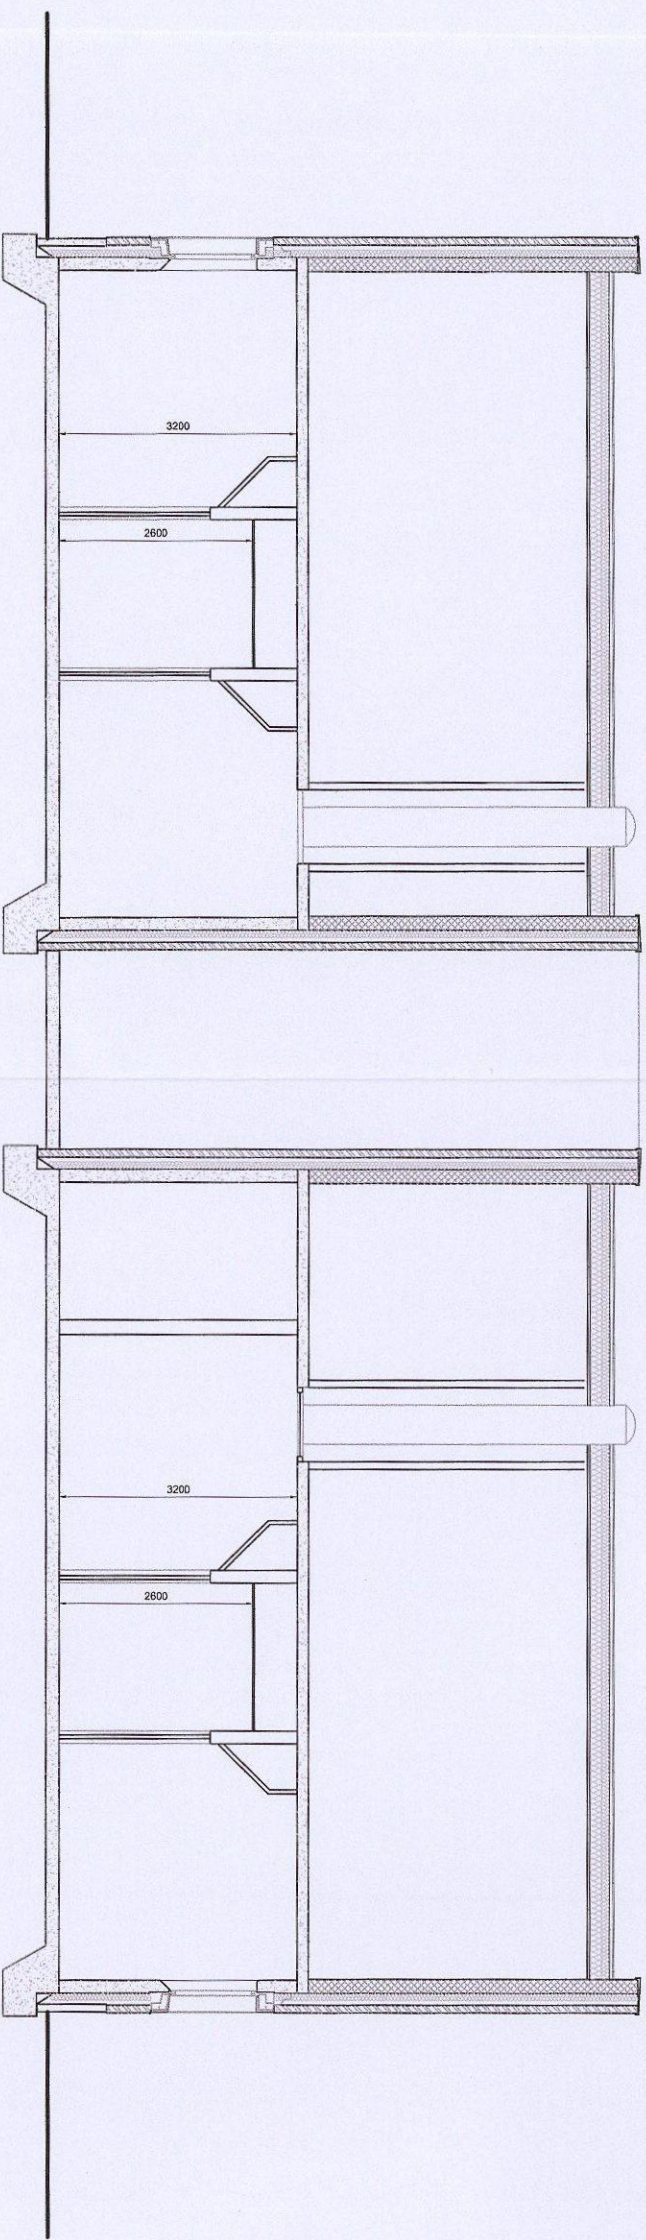

Section A

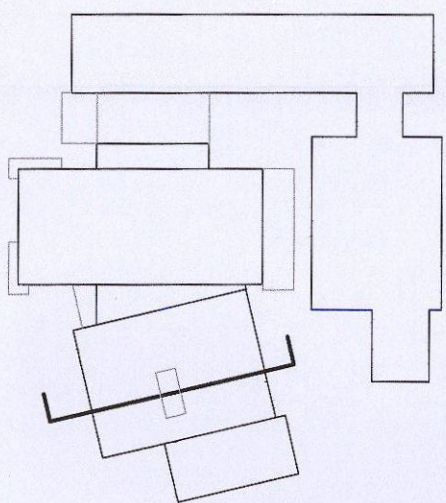

Section Key

DATE: 25 SEP 2014
CORPORATE MAIL ROOM
Revised by: [Signature]
Original Copy

15.08.14	Copy sent to email building planning team	VG	SC
04.03.14	Design amended	VG	SC
15.08.14	Revised to reflect WDC comments	KAM	SC
Rev	Date	Drawn	Checked
Issued by:			

PLANNING

Project/Client:	Project No:
South Yorkshire Police	LABR13003900
Barnsley Custody Suite	Draw No:
	117
Rev:	C

Drawing:	Scale:
Proposed GA Sections	1:100 @A1

Drawn By:	Date:
FB	15.08.14
Checked By:	Date:
SC	15.08.14

ARCHIAL | NORR